


1:500 Scale Bar

Crown Copyright. All rights reserved. Licence no. 100041040

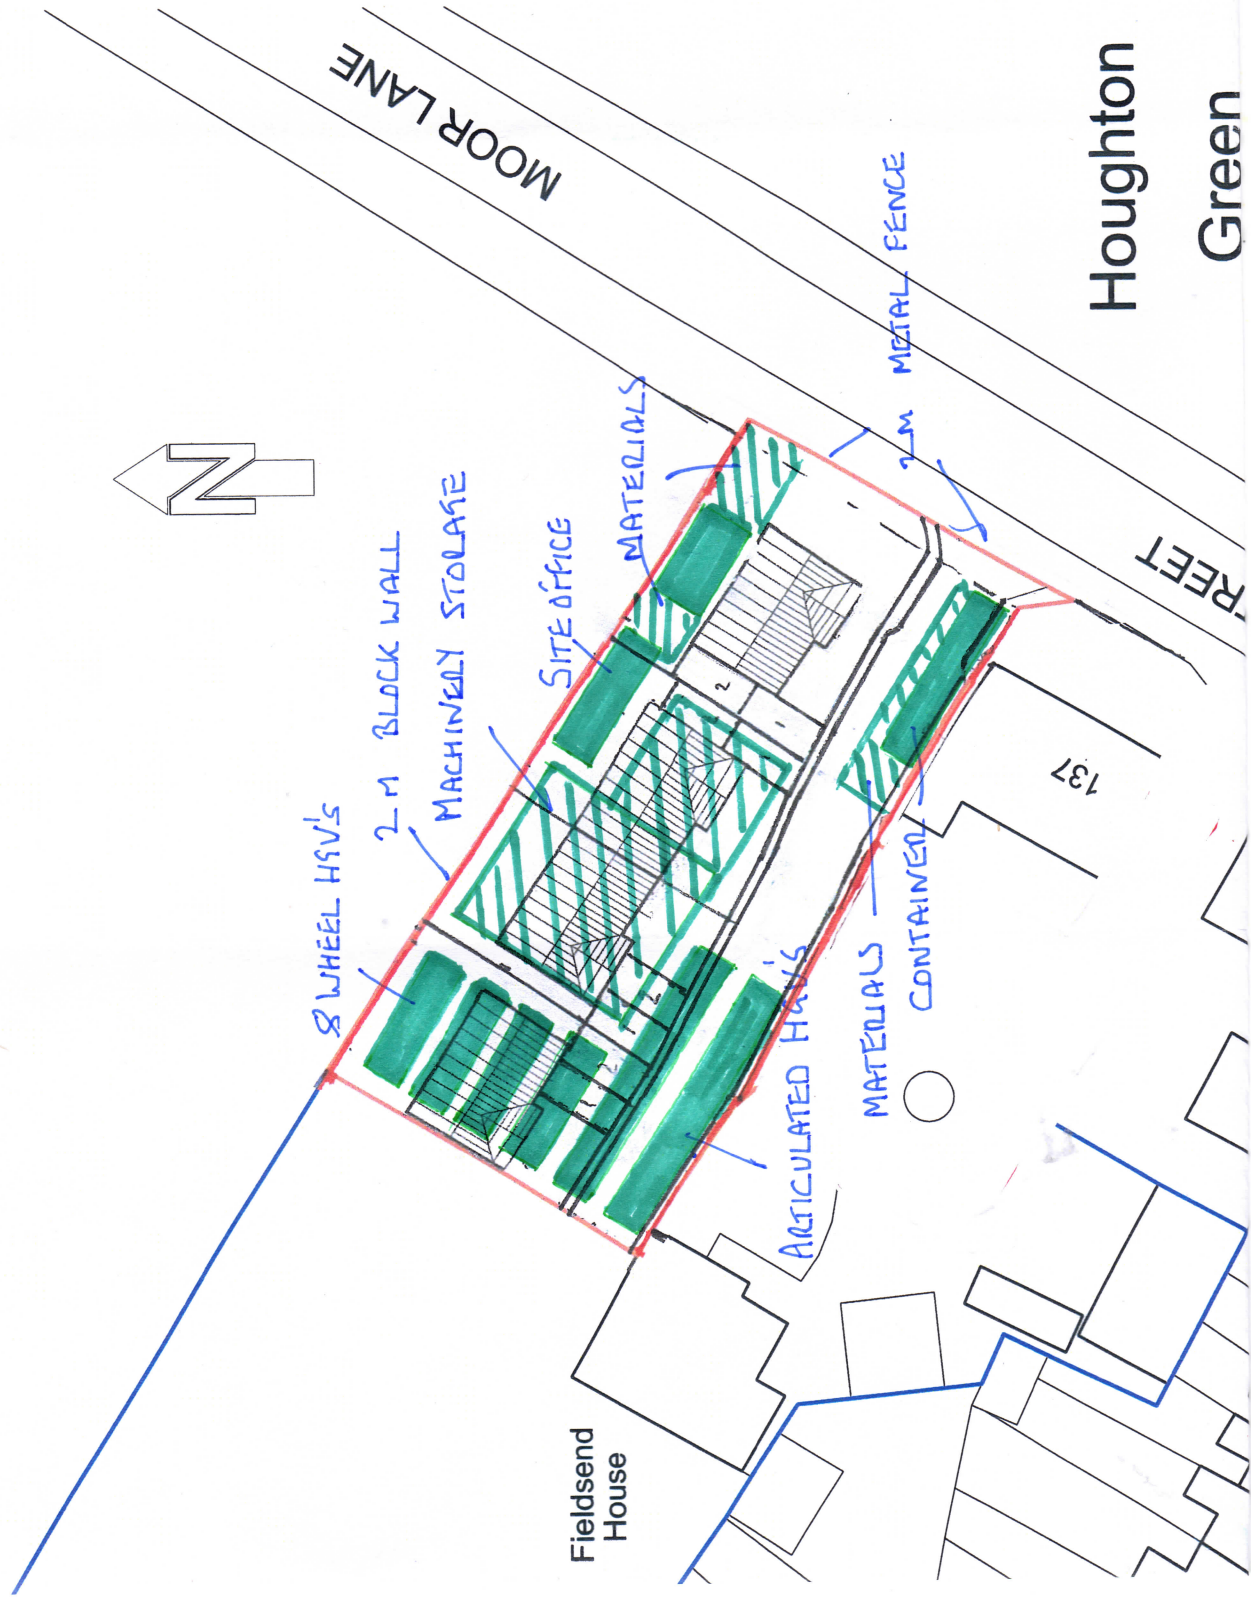

NOTE : This drawing is to be read in conjunction with drawing numbers 2061 / 100.

NOTE : This drawing is to be used for Planning approval purposes only.

Preliminary / Comment	Planning	
Building Regulations	Construction	

Drawing Title

Block Plan - EXISTING USE
IMPOSED OVER PROPOSED.

Client

Mr Bailey

SCALE
1:500

Project

141 High Street
Great Houghton
S72 0AZ