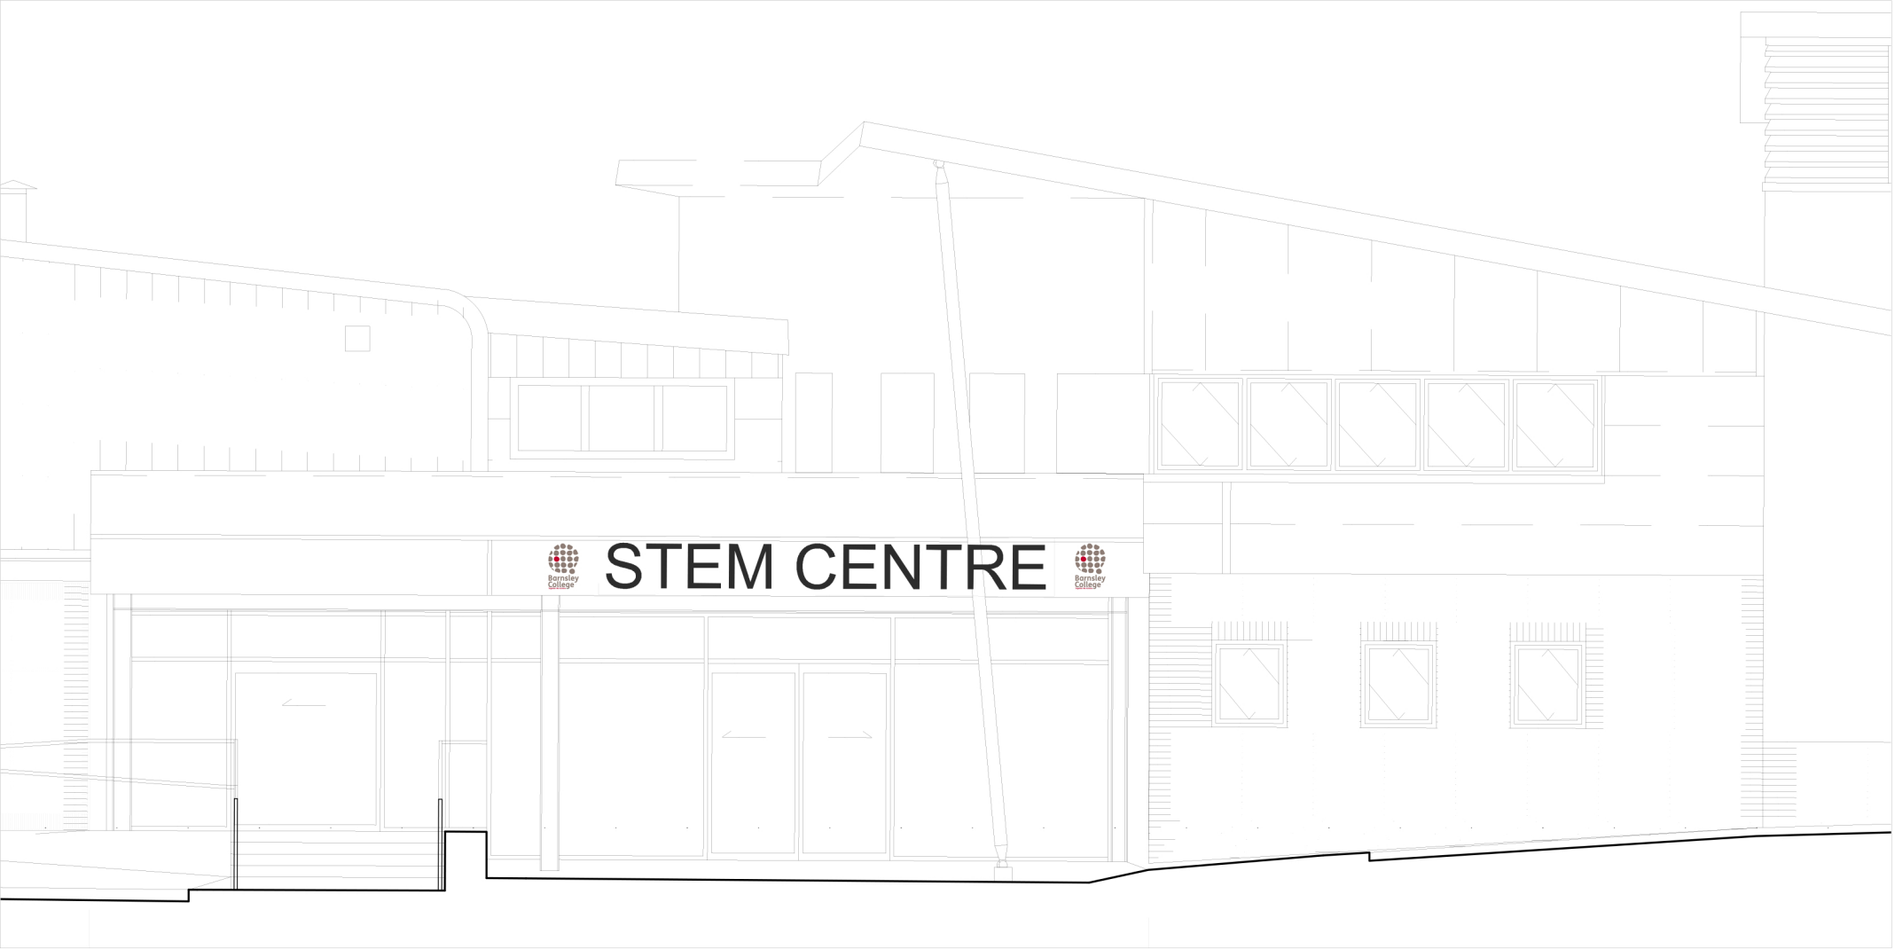


Barnsley College
Church Street
Barnsley
S Yorks
S70 2AX
Tel: 01226216216
Fax: 01226216553

STEM CENTRE
OFF OLD MILL
LANE
Barnsley
S Yorks
S70 5NQ

Date 28.03.14	Drawing No. STEM-002
Drawing Title STEM SIGN ELEVATION	
Drawn MH	Scale NTS