



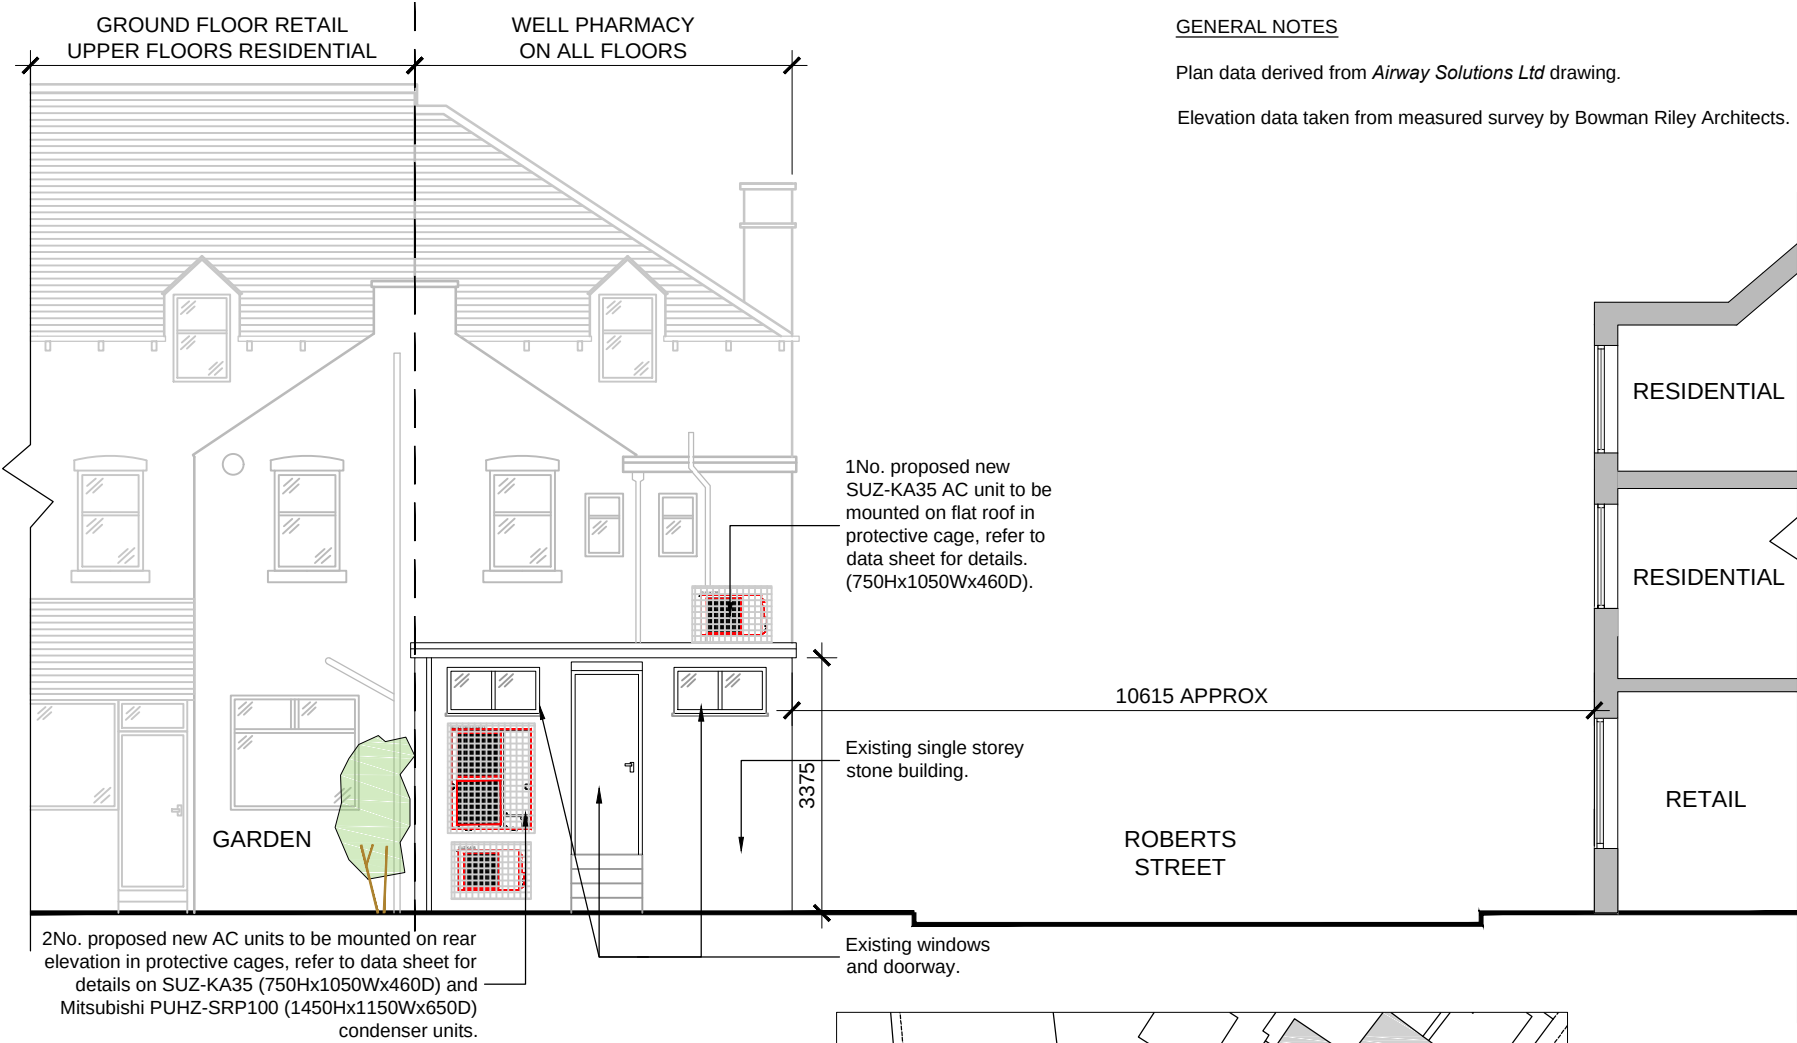


Proposed Elevation A
Scale 1:100



Proposed Elevation B
Scale 1:100

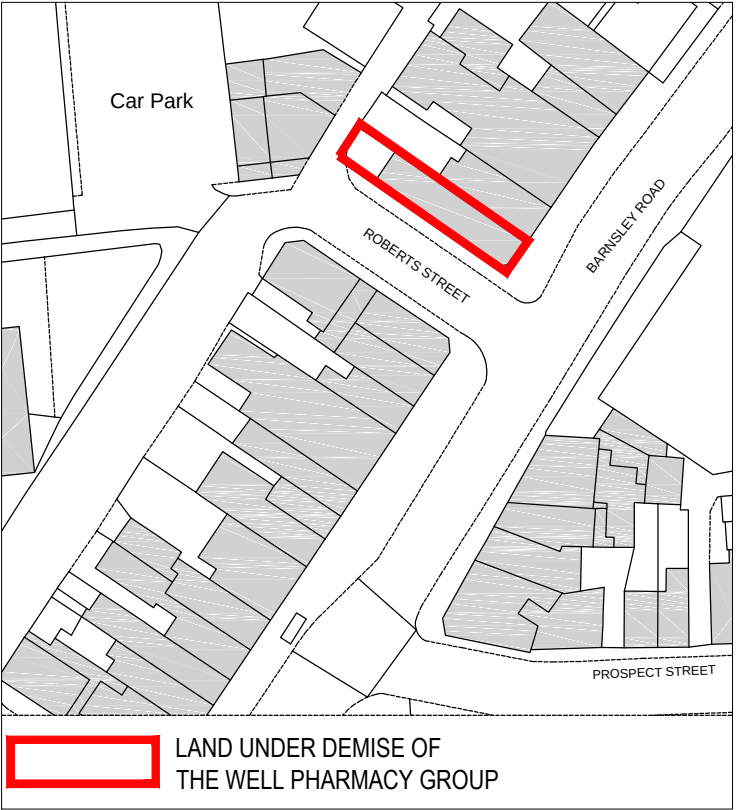

Location Plan
Scale 1:1000

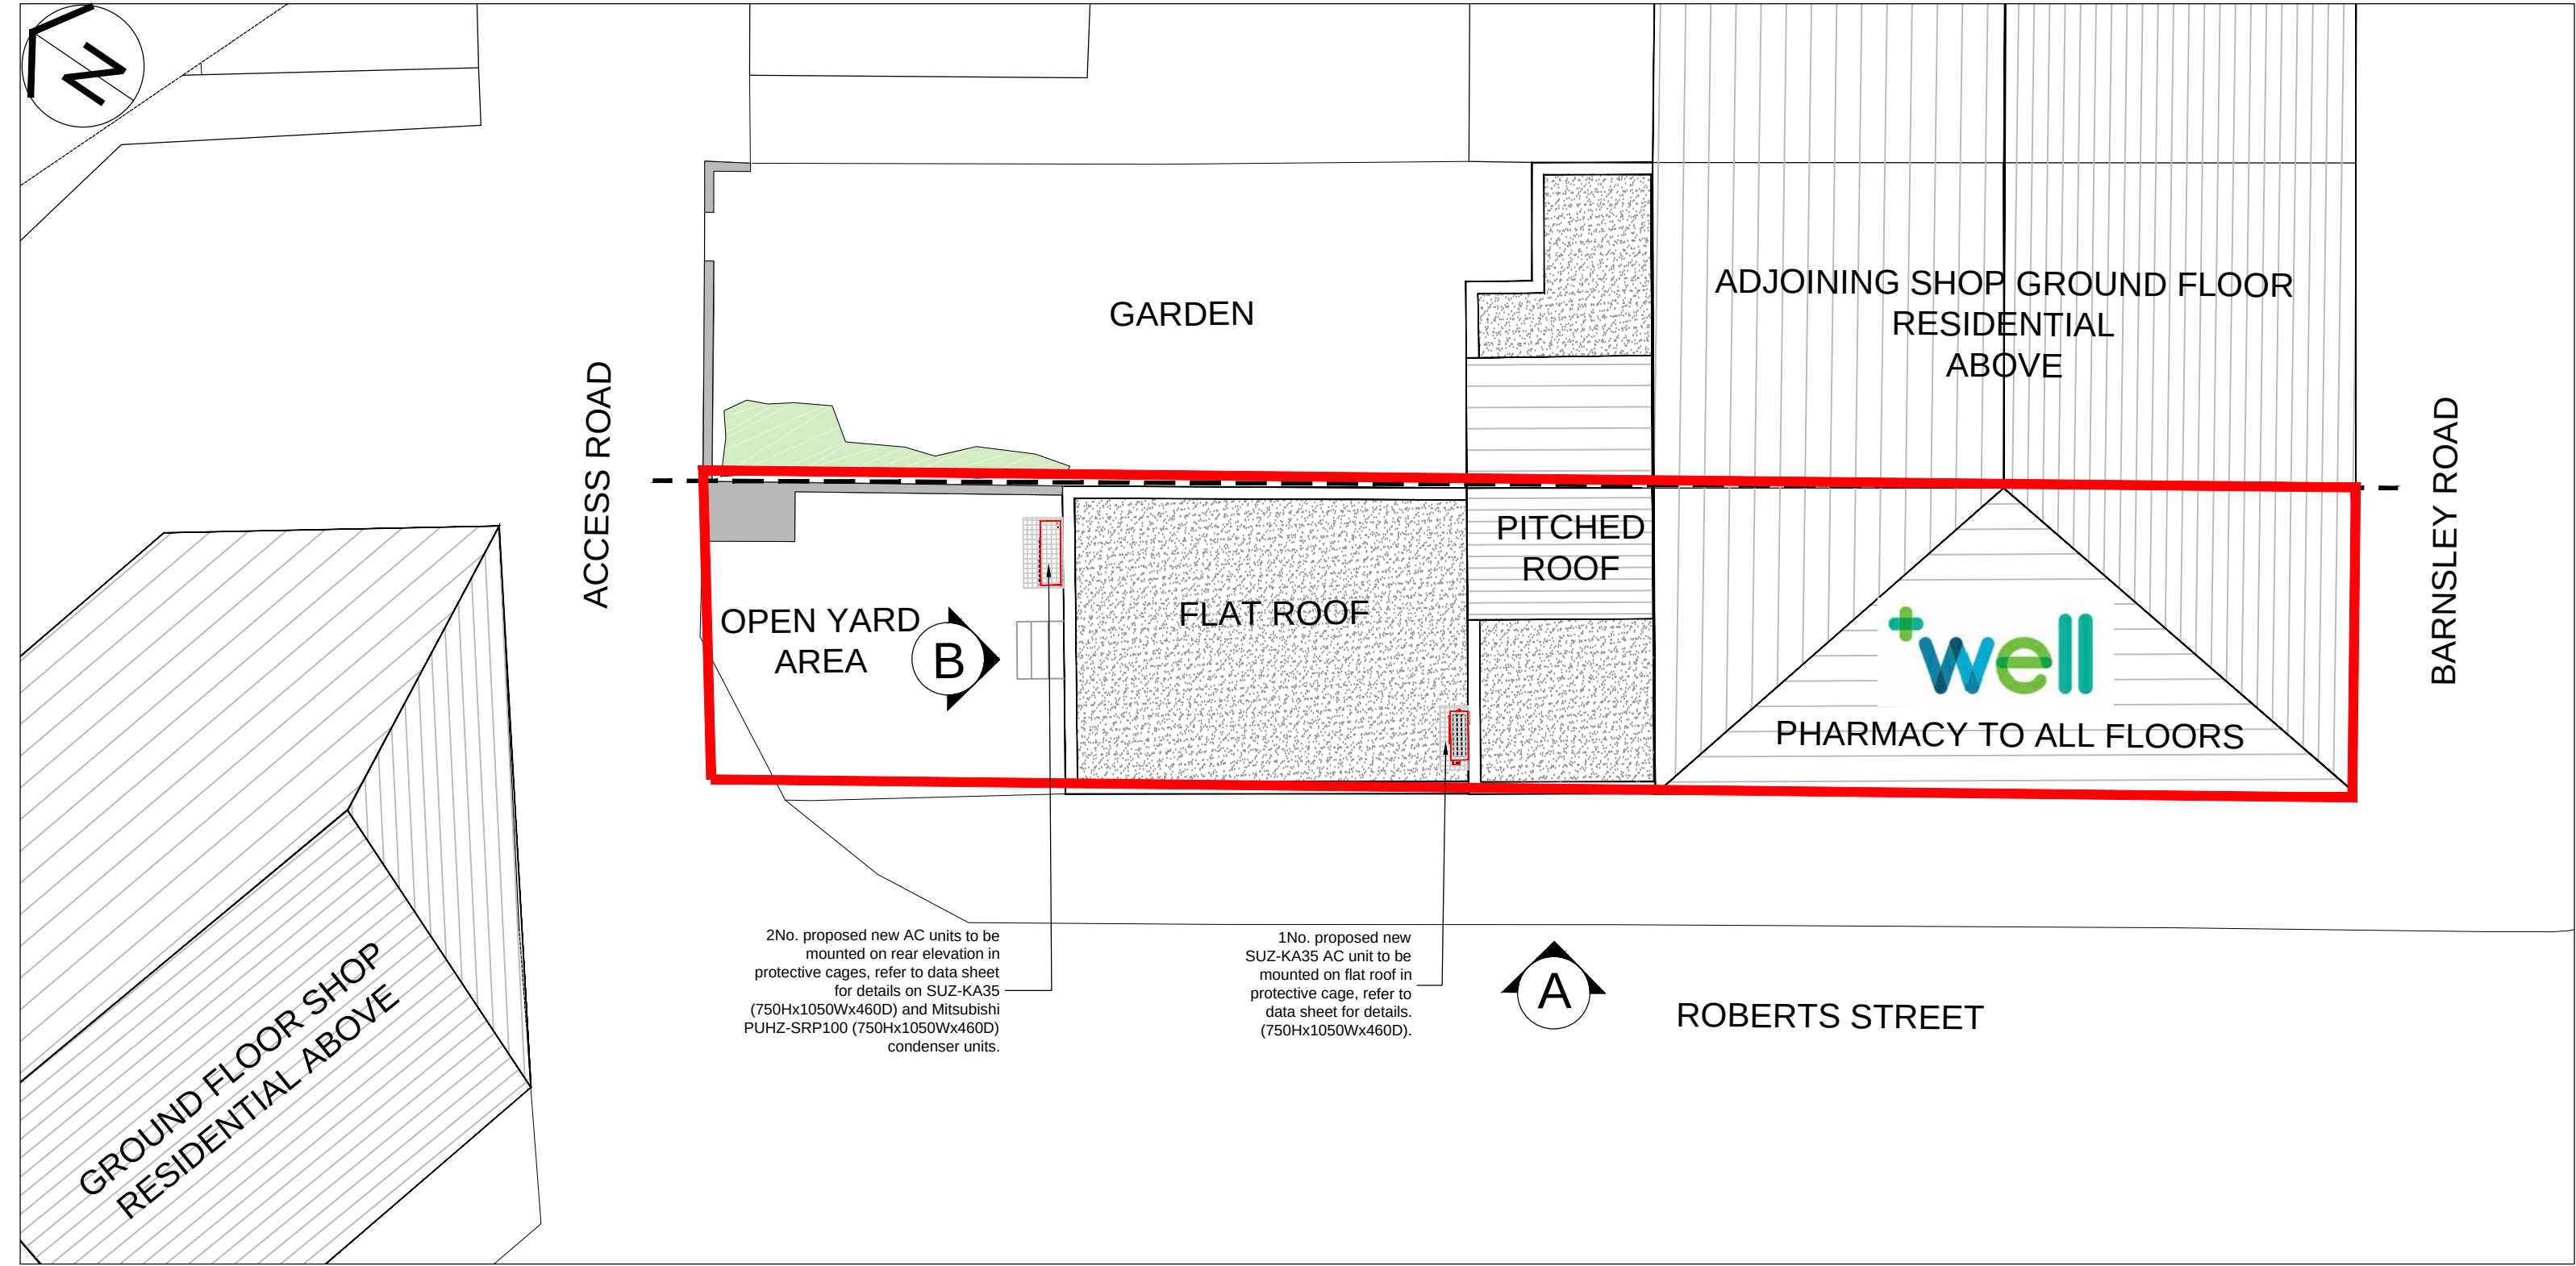

Proposed Plan
Scale 1:100

GENERAL NOTES

Plan data derived from *Airway Solutions Ltd* drawing.

Elevation data taken from measured survey by *Bowman Riley Architects*.

revision	date	by	chk

All dimensions to be verified on site and the Architect informed of any discrepancy. All drawings and specifications should be read in conjunction with the Health and Safety Plan; all conflicts should be reported to the appointed Principal Designer.

This drawing is the Property of Bowman Riley Architects Limited ©

- ☐ preliminary
- ☒ planning
- ☐ comment
- ☐ tender
- ☐ construction
- ☐ record

BOWMAN RILEY
ARCHITECTS

Wellington House · Otley St · Skipton · N Yorkshire · BD23 1EL
Leeds | London | Skipton
01756 795611 · www.bowmanriley.com


Nexus **+well**
Planning

drawn by	checked by	date	scale @ A2
CS	DH	MAR '17	As Shown

Well Pharmacy: Cudworth
244 Barnsley Rd, Cudworth, Barnsley
S72 8SS

Proposed Air Conditioning Installation

project number	drawing number	revision
7958.05	P(000)01	

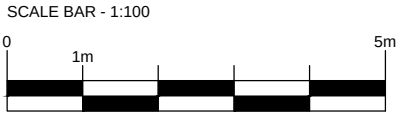

cad reference: G:_P7958 - Well Pharmacy Planning\7958 - 03_Cad\0000_Existing_Presentation_Planning\7958.05_Cudworth\Drawings\7958.05_P(000)01_Cudworth AC Installation.dwg