


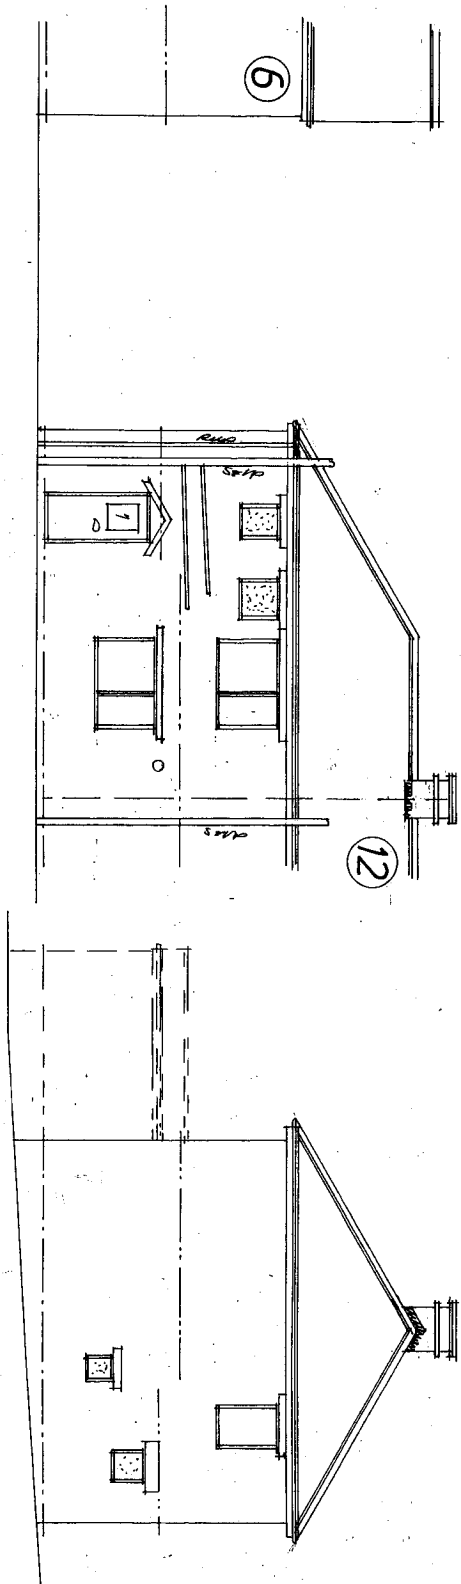

Front

Side

Rear

Rev	Notes	Date

Garry
Greetham
Associates
Residential
Design Consultant
Westwood House
18 Carr Lane
Tankersley
Barnsley S75 3BE
Tel(01226)746573

Project 2 Storey Side Extension

Client Mr. & Mrs. M. Davies

Title Elevations as Existing

Address 10 Fearnley Road,
Hoyland,
Barnsley, S74 0AU

Drawn by 999

Scale 1:100 © A3 Date May 23

Drawing No 987-02

Member of the Chartered Institute
of Architectural Technologists