




SECTION 1-1

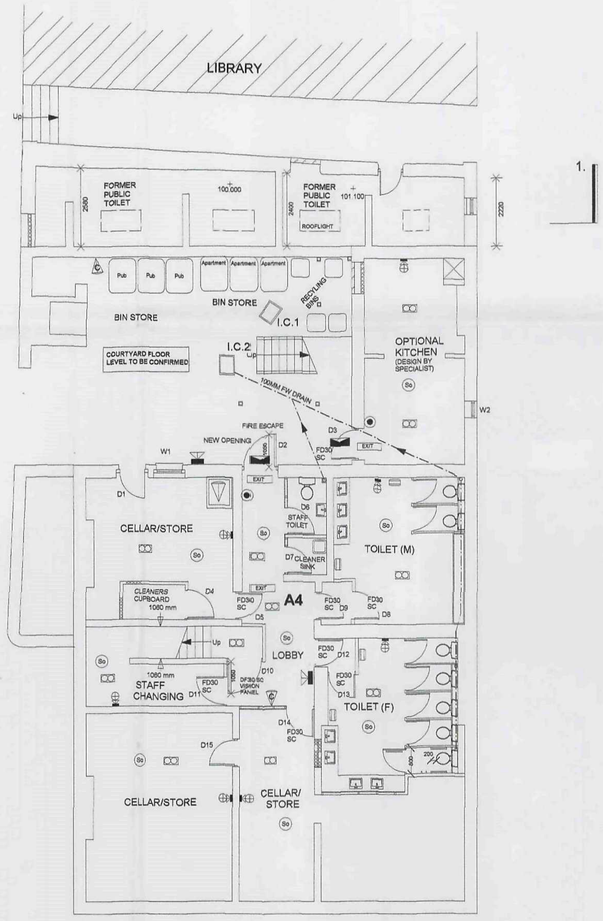

LEVEL -1

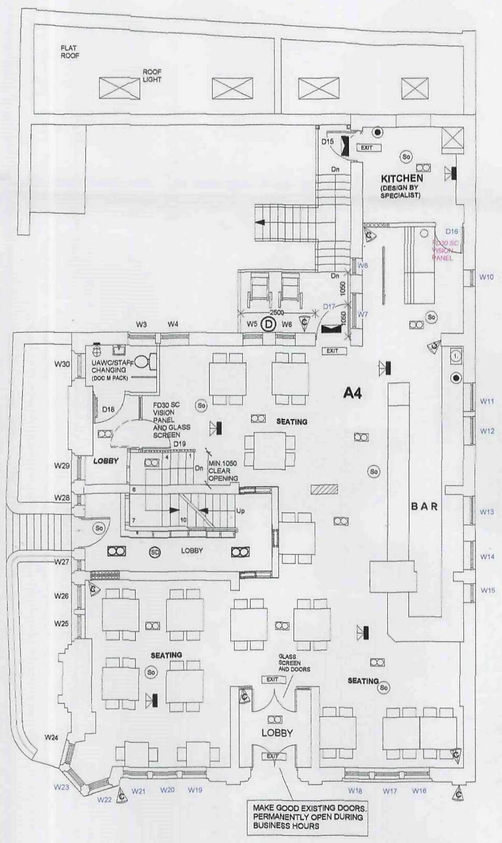

LEVEL 0

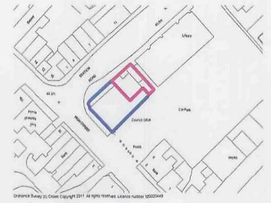

Location Plan

NOTES

notes

no dimensions to be scaled from this drawing which is the property of the company, it is not to be used or disclosed in any way except as authorised by the company. The client is responsible for providing architect with correct site boundary/ownership definitions and any covenants or easements relating to the site. architect will assume site boundaries as clearly defined, unless otherwise informed by client. no work to be carried out without planning permission and until a building regulations application has been submitted. any work carried out before building regulations approval has been granted will be strictly at clients own risk. any building works within 6m of a neighbouring home's foundations may require you to notify the owner of that property of your intentions at least one month before you start work. work to an existing party wall requires you to give at least two months notice of your intentions. if consent to carry out work cannot be reached procedures dealing with an dispute should be followed (the party wall act 1996). Client to provide Architect with any available mining advisory service reports

IT IS THE RESPONSIBILITY OF THE CONTRACTOR TO NOTIFY THE ARCHITECT OF ANY DISCREPANCIES ON THE DRAWING PRIOR TO CONSTRUCTION.

ALL DIMENSIONS TO BE CHECKED ON SITE IF IN DOUBT ASK!

revisions

RECEIVED 19 DEC 2011

title: EXISTING (APPROVED) PLANS

project: CONVERSION OF FORMER PUBLIC TOILETS AND EXTENSION OF WOMBWELL TOWN HALL A4 USE TO CREATE FUNCTION ROOM/BAR

for: REFLEXSHIFT LTD

scale 1:100 at A1/ 1:200 at A3

Job no: 1:11:98680

drawing no: **01**

Andrew Bailey Architect
Glendower House
85 Lundhill Road
Wombwell
Barnsley
T: 01226 752680
E: AAZLARCHITECTS@BTCONNECT.COM
W: WWW.AKBARCHITECTS.COM

akb







NOTES

notes

no dimensions to be scaled from this drawing which is the property of the company. it is not to be used or disclosed in any way except as authorised by the company. The client is responsible for providing architect with correct site boundary/ownership definitions and any covenants or easements relating to the site. architect will assume site boundaries as clearly defined, unless otherwise informed by client. no work to be carried out without planning permissionand until a building regulations application has been submitted.
any work carried out before building regulations approval has been granted
will be strictly at clients own risk.
any building works within 3m of a neighbouring home's foundations may require you to notify the owner of that property of your intentions at least one month before you start work.
work to an existing party wall
requires you to give at least two months notice of your intentions. if consent to carry out work cannot be reached procedures dealing with an dispute should be followed (the party wall act 1996).
Client to provide Architect with any available
mining advisory service reports

IT IS THE RESPONSIBILITY OF THE CONTRACTOR TO NOTIFY THE ARCHITECT OF ANY DISCREPANCIES ON THE DRAWING PRIOR TO CONSTRUCTION.

ALL DIMENSIONS TO BE CHECKED ON SITE
IF IN DOUBT ASK!

revisions

A
RECEIVED
19 DEC 2011
COPY ONLY

title: EXISTING ELEVATIONS

project: CONVERSION OF FORMER PUBLIC TOILETS AND EXTENSION OF WOMBWELL TOWN HALL A4 USE TO CREATE FUNCTION ROOM/BAR

for: REFLEXSHIFT LTD

scale 1:100 at A1/ 1:200 at A3

Job no: 1:11:98680

drawing no: 02

Andrew Bailey Architect
Glendower House
85 Lundhill Road
Wombwell
Barnsley
T. 01226 752590
E. AA@AKBARCHITECTS@BTCONNECT.COM
W. WWW.AKBARCHITECTS.COM

akb



Station Road



Station Road 1/50





NOTES

notes

no dimensions to be scaled from this drawing which is the property of the company. it is not to be used or disclosed in any way except as authorised by the company. The client is responsible for providing architect with correct site boundary/ownership definitions and any covenants or easements relating to the site. architect will assume site boundaries as clearly defined, unless otherwise informed by client. no work to be carried out without planning permissionand until a building regulations application has been submitted.
any work carried out before building regulations approval has been granted
will be strictly at clients own risk.
any building works within 6m of a neighbouring home's foundations may require you to notify the owner of that property of your intentions. at least one month before you start work.
work to an existing party wall
requires you to give at least two months notice of your intentions. if consent to carry out work cannot be reached procedures dealing with an dispute should be followed (the party wall act 1996).
Client to provide Architect with any available mining advisory service reports

IT IS THE RESPONSIBILITY OF THE CONTRACTOR TO NOTIFY THE ARCHITECT OF ANY DISCREPANCIES ON THE DRAWING PRIOR TO CONSTRUCTION.

ALL DIMENSIONS TO BE CHECKED ON SITE
IF IN DOUBT ASK!

revisions

RECEIVED 19 DEC 2011

title: PROPOSED ELEVATIONS

project: CONVERSION OF FORMER PUBLIC TOILETS AND EXTENSION OF WOMBWELL TOWN HALL A4 USE TO CREATE FUNCTION ROOM/BAR

for: REFLEXSHIFT LTD


scale 1:100 at A1/ 1:200 at A3

Job no: 1:11:98680


drawing no: 03

Andrew Bailey Architect
Glendower House
86 Lundhill Road
Wombwell
Barnsley
T. 01226 752590
E. AA2LARCHITECTS@BTCONNECT.COM
W. WWW.AKBARCHITECTS.COM


akb

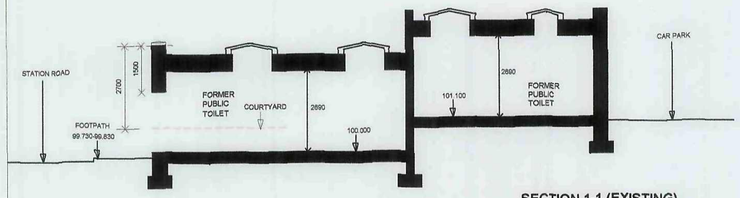


SECTION 1-1 (EXISTING)

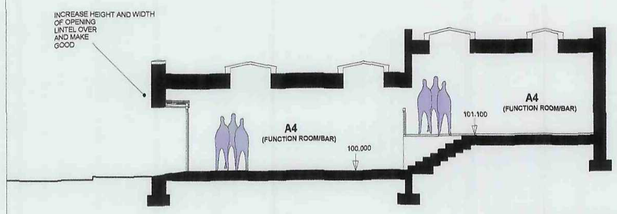


SECTION 1-1 (PROPOSED)

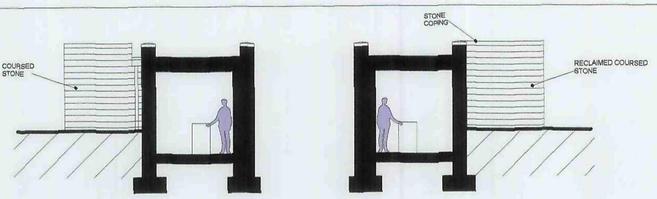


UAWC SIDE ELEVATIONS

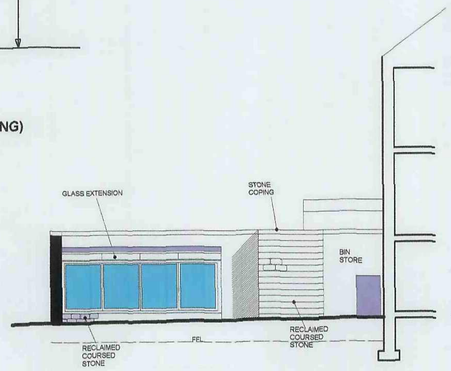


COURTYARD ELEVATION

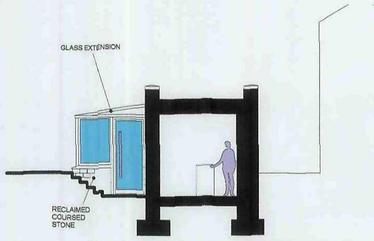


SIDE SECTIONAL-ELEVATION

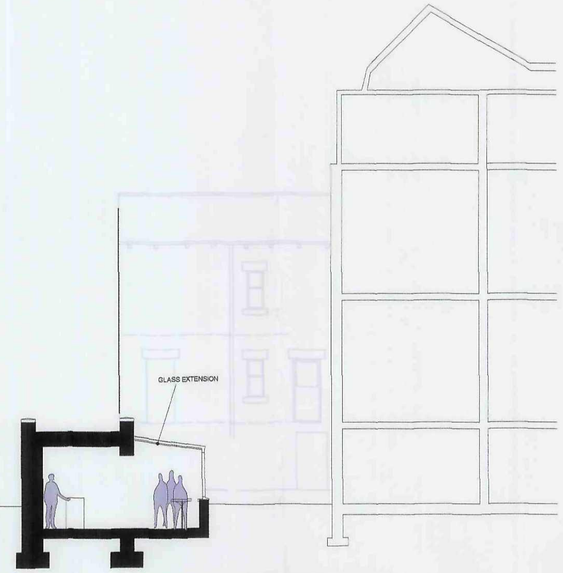

SECTION 2-2 (PROPOSED)

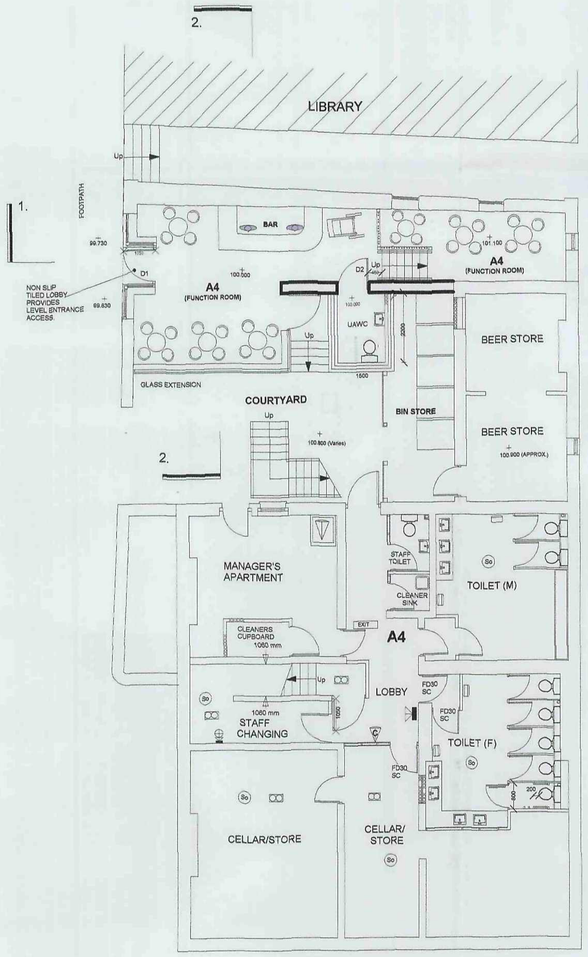

LEVEL -1

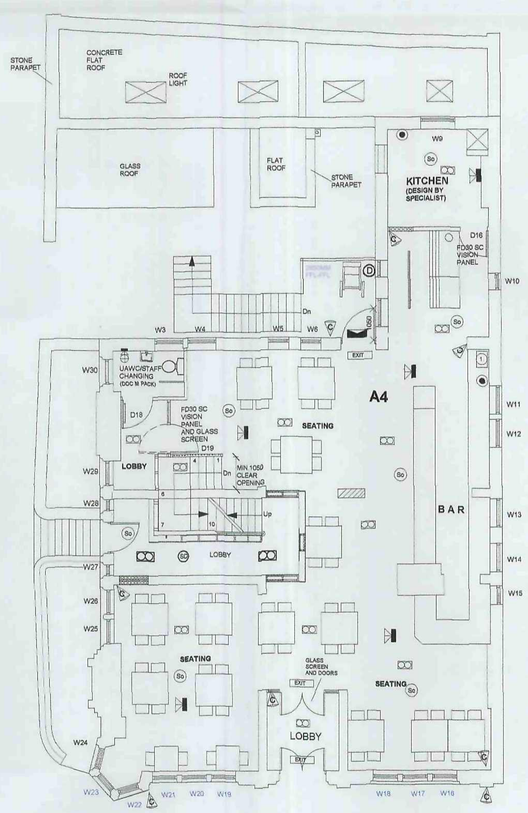

LEVEL 0

NOTES

notes

no dimensions to be scaled from this drawing which is the property of the company. it is not to be used or disclosed in any way except as authorised by the company. The client is reaponsible for providing architect with correct site boundary/ownership definations and say covenants or easements relating to the site. architect will assume site boundaries as clearly defined, unless otherwise informed by client. no work to be carried out without planning permissionand until a building regulations application has been submitted.
any work carried out before building regulations approval has been granted
will be strictly at clients own risk.
any building works within 6m of a neighbouring home's foundations may require you to notify the owner of that property of your intentions at least one month before you start work.
work to an existing party wall
requires you to give at least two months notice of your intentions.
if consent to carry out work cannot be reached procedures dealing with an dispute should be followed (the party wall act 1996).
Client to provide Architect with any available
mining advisory service reports

IT IS THE RESPONSIBILITY OF THE CONTRACTOR TO NOTIFY THE ARCHITECT OF ANY DISCREPANCIES ON THE DRAWING PRIOR TO CONSTRUCTION.

ALL DIMENSIONS TO BE CHECKED ON SITE
IF IN DOUBT ASK!

revisions

A. 12/12/11

RECEIVED 19 DEC 2011

title: PROPOSED PLANS

project: CONVERSION OF FORMER PUBLIC TOILETS AND EXTENSION OF WOMBWELL TOWN HALL A4 USE TO CREATE FUNCTION ROOM/BAR

for: REFLEXSHIFT LTD

scale 1:100 at A1/ 1:200 at A3

Job no: 1:11:98680

drawing no: 04A

Andrew Bailey Architect
Glendower House
65 Lundhill Road
Wombwell
Barnsley
T. 01226 752560
E. AKB.ARCHITECTS@BTCONNECT.COM
W. WWW.AKBARCHITECTS.COM

akb