
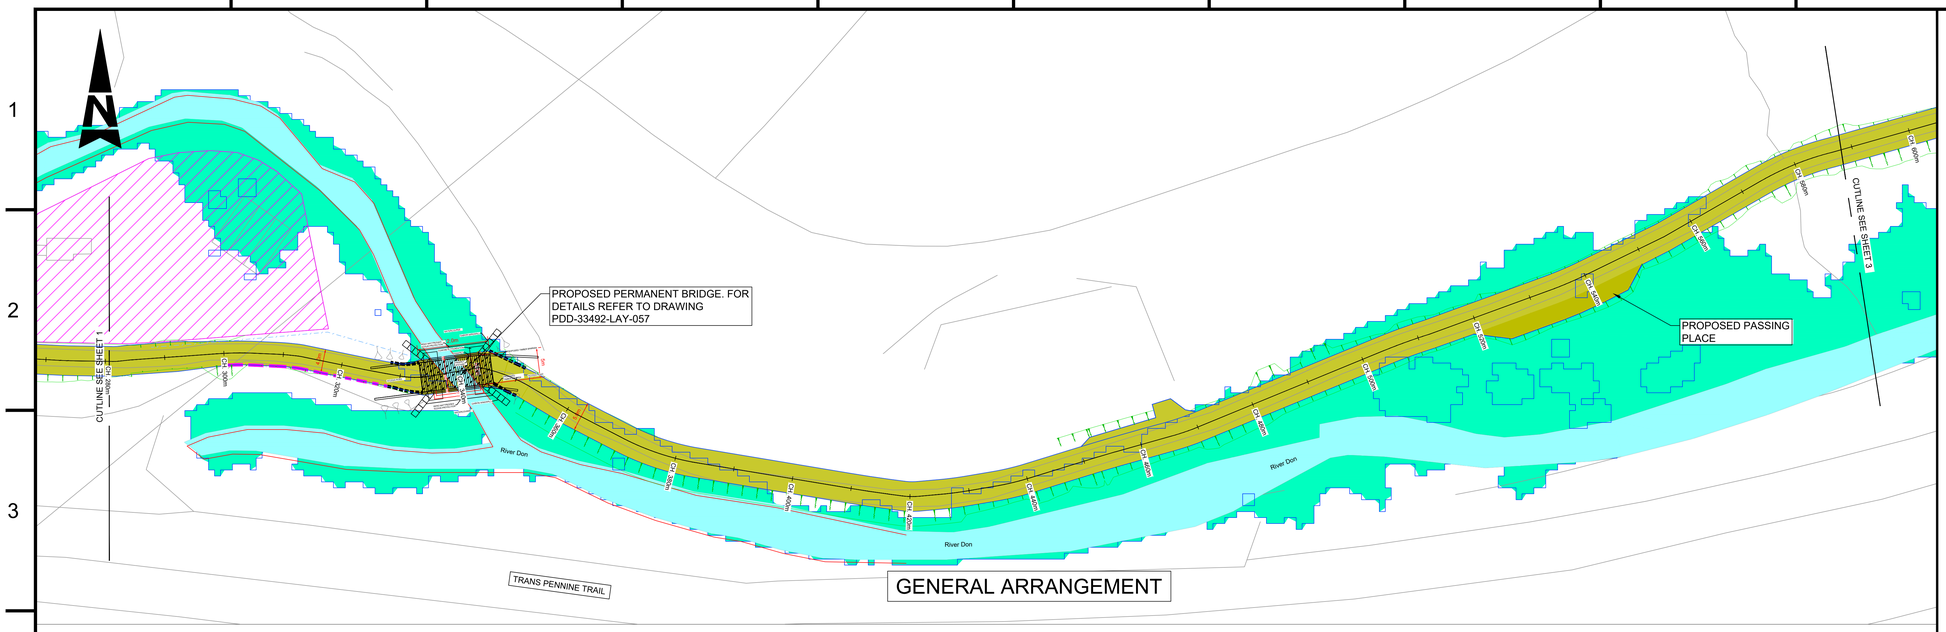



GENERAL ARRANGEMENT

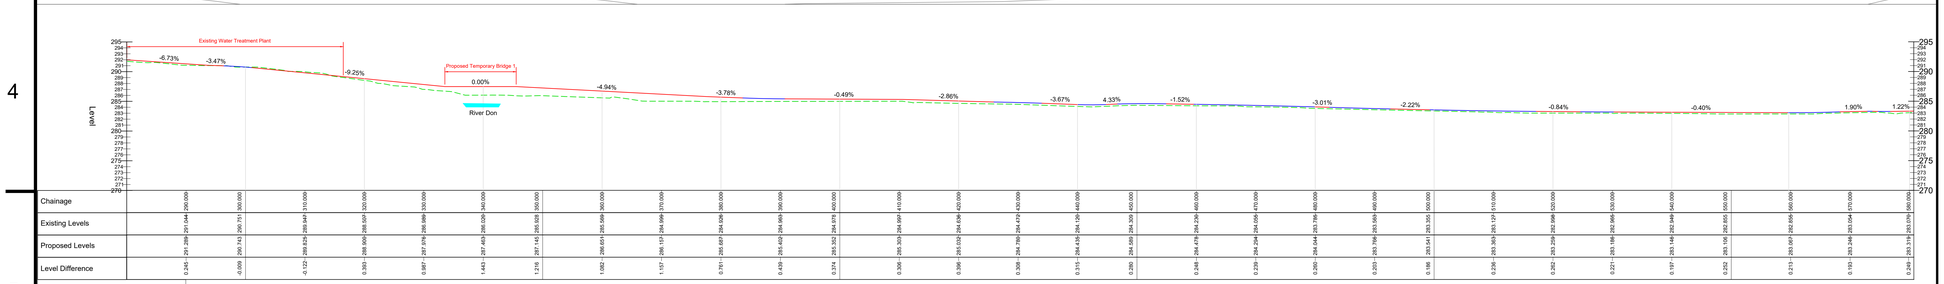

Chainage	270.000	280.000	290.000	300.000	310.000	320.000	330.000	340.000	350.000	360.000	370.000	380.000	390.000	400.000	410.000	420.000	430.000	440.000	450.000	460.000	470.000	480.000	490.000	500.000	510.000	520.000	530.000	540.000	550.000	560.000	570.000	580.000
Existing Levels	291.249	290.699	289.949	288.500	288.000	288.000	287.493	287.493	287.143	285.555	285.555	284.656	284.656	284.656	284.656	284.656	284.656	284.656	284.304	284.656	284.256	284.256	284.256	283.553	283.137	282.966	282.966	282.966	282.966	282.966	282.856	283.055
Proposed Levels	291.695	290.741	289.629	288.800	287.979	287.493	287.493	287.493	286.919	285.651	285.555	284.656	284.656	284.656	284.656	284.656	284.656	284.656	284.304	284.656	284.256	284.256	284.256	283.553	283.137	283.259	283.198	283.148	283.148	283.106	283.047	283.346
Level Difference	0.345	-0.009	-0.122	0.300	0.087	1.443	1.776	1.062	1.157	0.761	0.439	0.374	0.306	0.306	0.306	0.306	0.315	0.280	0.248	0.229	0.200	0.188	0.229	0.262	0.221	0.197	0.232	0.213	0.193	0.249	0.191	0.291

KEY
- EXISTING GROUND LEVEL
- PROPOSED FINISHED SURFACE

TPT DIVERSION CENTRELINE - LONGSECTION
SCALE: H 1:250,V 1:250. DATUM: 270.000

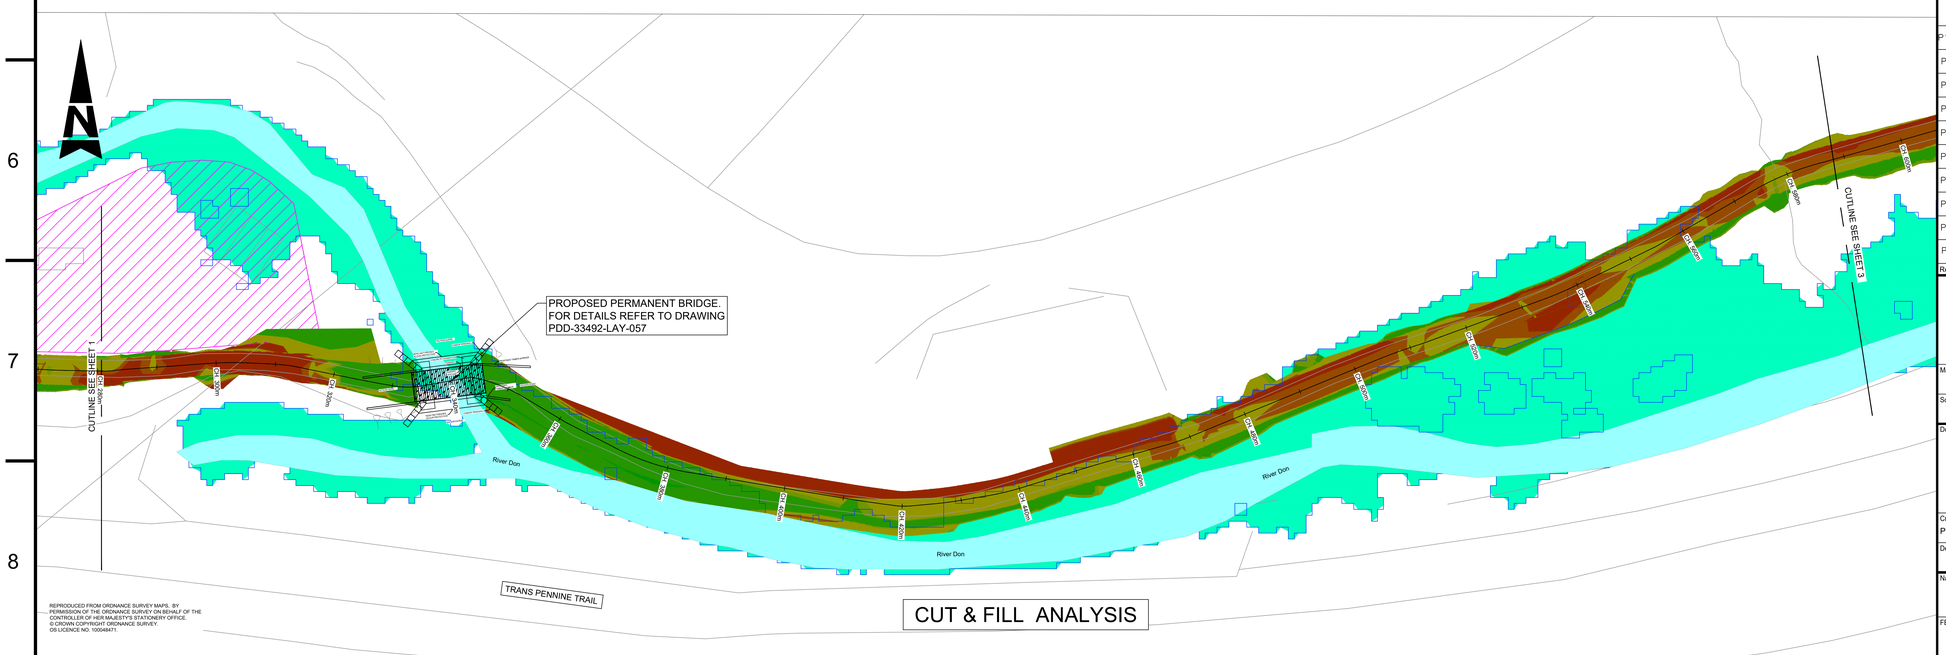

CUT & FILL ANALYSIS

REPRODUCED FROM ORDNANCE SURVEY MAPS, BY PERMISSION OF THE ORDNANCE SURVEY ON BEHALF OF THE CONTROLLER OF HER MAJESTY'S STATIONERY OFFICE. © CROWN COPYRIGHT ORDNANCE SURVEY. OS LICENCE NO. 100048471.

NOTES

1. SKETCH IS FOR DISCUSSION ONLY.
2. FLOOD MAPPING SOURCE : STANTEC MODEL

KEY

- PROPOSED TEMPORARY TPT DIVERSION
- WATER TREATMENT PLANT
- PROPOSED TEMPORARY BRIDGE
- PROPOSED GABION BASKET (1m X 1m X 1m)
- PROPOSED HANDRAIL
- PROPOSED VEHICLE RESTRAINT SYSTEM
- FLOOD AREA 1:100 YEARS

SURFACE LEVEL DATA			
NUMBER	MINIMUM LEVEL	MAXIMUM LEVEL	COLOUR
1	-2.92	-0.26	
2	-0.26	-0.19	
3	-0.19	0.00	
4	0.00	0.06	
5	0.06	1.20	
6	1.20	2.15	

*For overall surface areas and volumes refer to drawing PDD-33492-LAY-054

LOCATION PLAN



Rev	Description	Cre'd	Chk'd	App'd	Date
P10	NG COMMENTS ADDRESSED	MAC	CN	CN	16/07/19
P9	NG COMMENTS ADDRESSED	MAC	CN	CN	17/06/19
P8	NG COMMENTS ADDRESSED	MAC	CN	CN	30/05/19
P7	NG COMMENTS ADDRESSED	RD	CN	CN	02/08/18
P6	NG COMMENTS ADDRESSED	HW	RR	RR	21/05/18
P5	FLOOD EXTENT UPDATED	PH	RR	RR	07/12/17
P4	DEER FENCE ADDED	PH	RR	RR	07/12/17
P3	PASSING PLACES AND GABION BASKET DIMENSIONS ADDED	PH	RR	RR	29/09/17
P2	GABION BASKETS AND CRANE PAD ADDED	PH	RR	RR	27/09/17
P1	FIRST ISSUE	PH	RR	RR	21/09/17

nationalgrid

Master Scheme No:	Sub-Scheme No:	Site:
33492	–	400KV OHL

Scheme Name: VISUAL IMPACT PROVISION – WORK PACKAGE 1 PEAK DISTRICT NATIONAL PARK

Document Title:

TPT DIVERSION ANALYSIS SHEET 2

Created by:	Date:	Checked by:	Date:	Approved by:	Date:
P.HADJINIKODIMOU	21/09/17	R.RAVEENDRAN	21/09/17	R.RAVEENDRAN	21/09/17

Development Eng:	Document Type:	Scale:	Format:	Sheet(s):	Rev:
D.SPURR	2D DRAWING	1:500	A1	2 OF 5	P10

National Grid Document Number:

PDD-33492-LAY-051

FEED Document Number: