
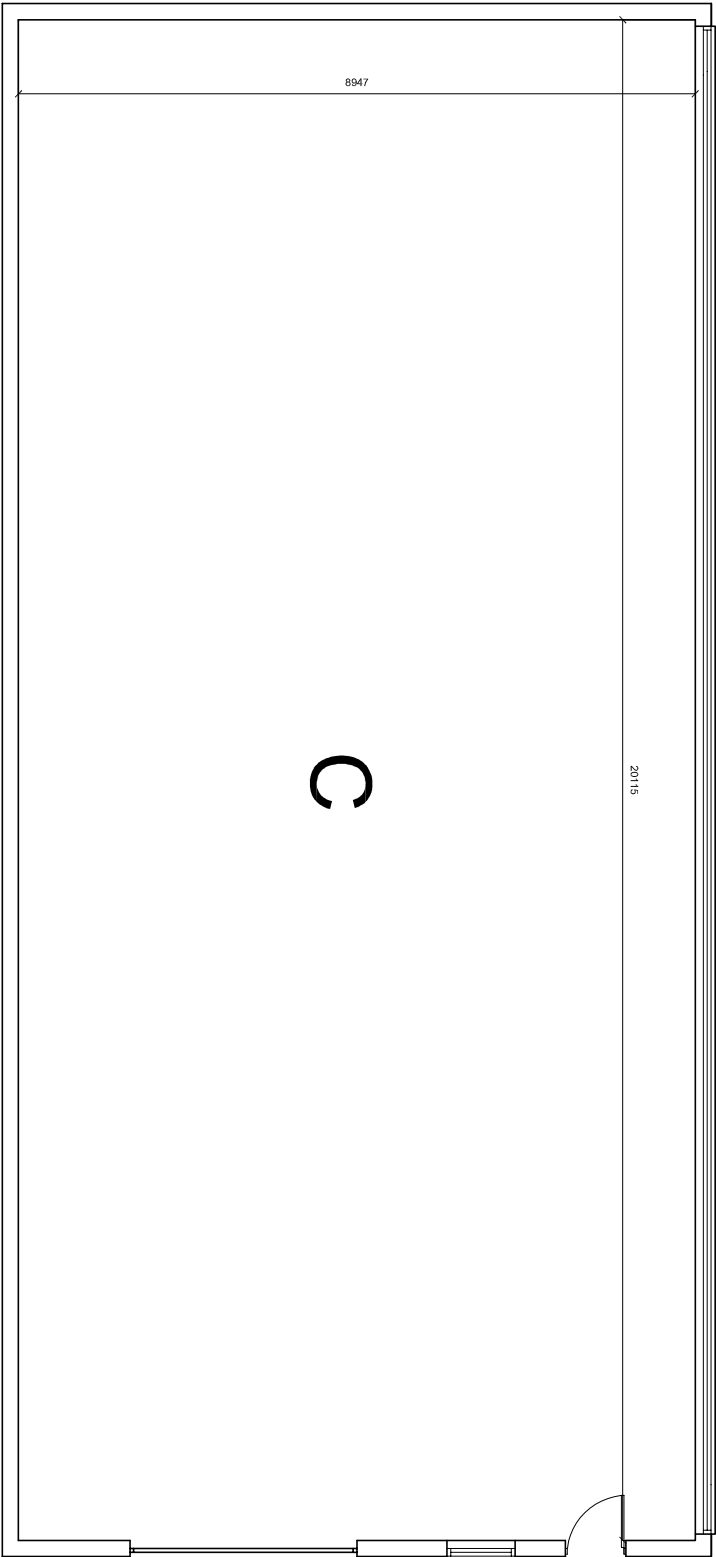
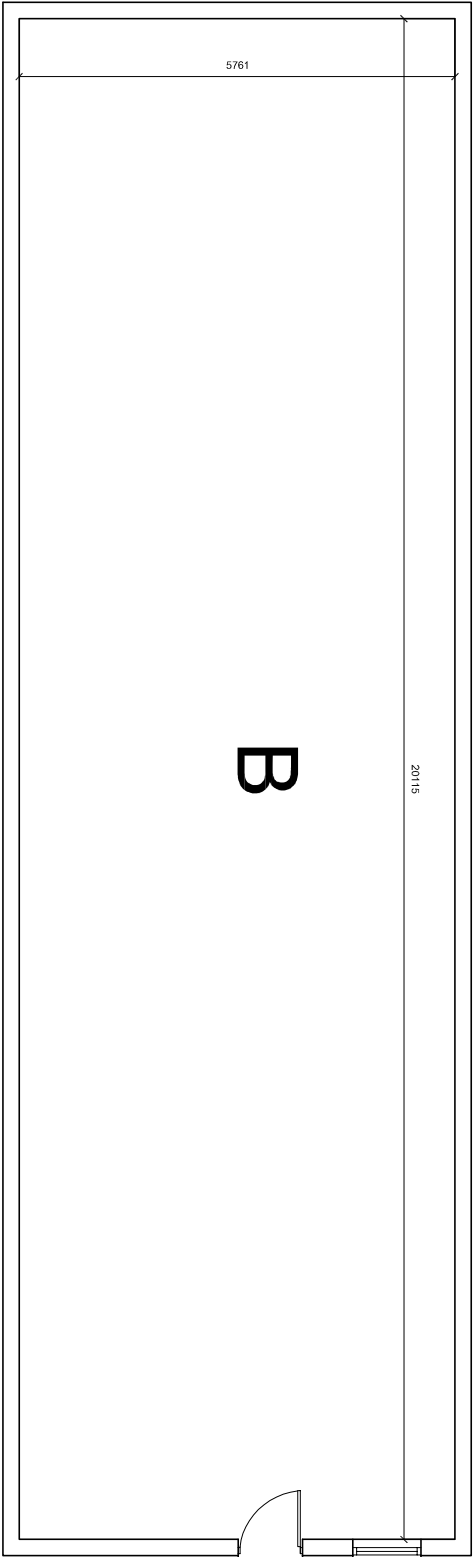


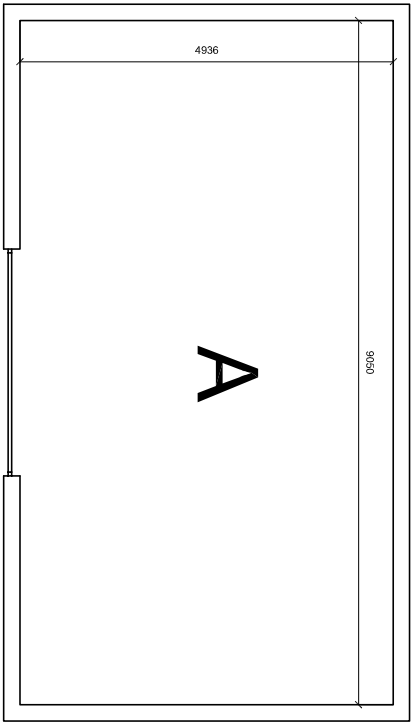

<u>Address</u>		<u>O.S.Ref</u>		<u>Date</u>
Rockley Nursery, Pilley Lane, Birdwell, Barnsley, S75 3AW		se3400		May '18
<u>Scale</u>	<u>Drawn By</u>	<u>Plan No</u>		
1:100 at A3	AH	AH0159-7		
PROPOSED FLOORPLANS BUILDINGS A, B, C				