
NOTES:

THIS DRAWING IS THE COPYRIGHT OF MPJ DESIGN ASSOCIATES LTD AND MAY NOT BE REPRODUCED OR AMENDED WITHOUT WRITTEN PERMISSION. NO LIABILITY WILL BE ACCEPTED FOR AMENDMENTS MADE BY OTHER PERSONS.
THE DRAWING IS FOR ILLUSTRATIVE PLANNING PURPOSES ONLY AND SHOULD NOT BE RELIED UPON DURING THE CONSTRUCTION PHASE.

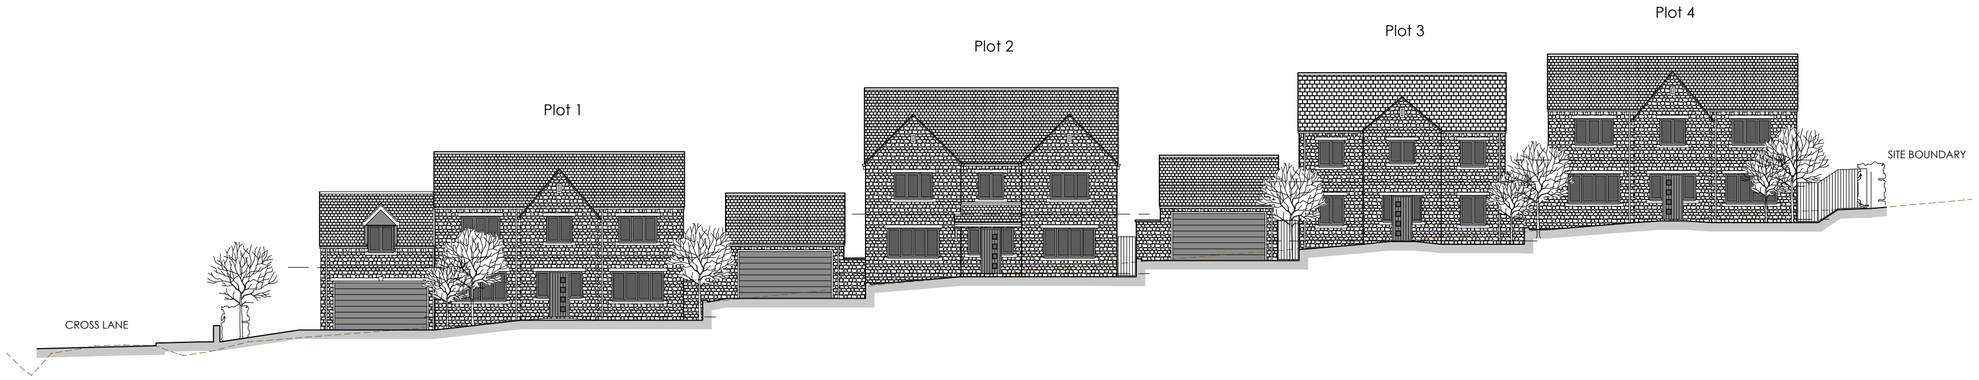

Typical Streetscene
viewed from Cross Lane



Typical Streetscene
looking east from estate road

0m 2m 4m 6m 8m 10m
1:200 on A2

Client
Conroy Brook (Developments) Ltd

J ob
proposed residential development off
Cross Lane
HOYLANDSWAINE

Title
Typical Streetscenes - Planning Drawing

Scale 1:200
Dwg No 15/156-P104
Date June 2015

MPJ DESIGN ASSOCIATES Ltd
4 CHURCH STREET
BARLBOROUGH
CHESTERFIELD. S43 4EP

tele: 01246 819259
mob: 07841 353141
martynpjones@btinternet.com

MPJ DESIGN