

Boundary

Tree ref no. G3

Tree ref no G3

Shed (out building)

Boundary

proposed


current

proposed

current

Birds eye view current coverage
of current garden

facing forward view from rear of horse garden

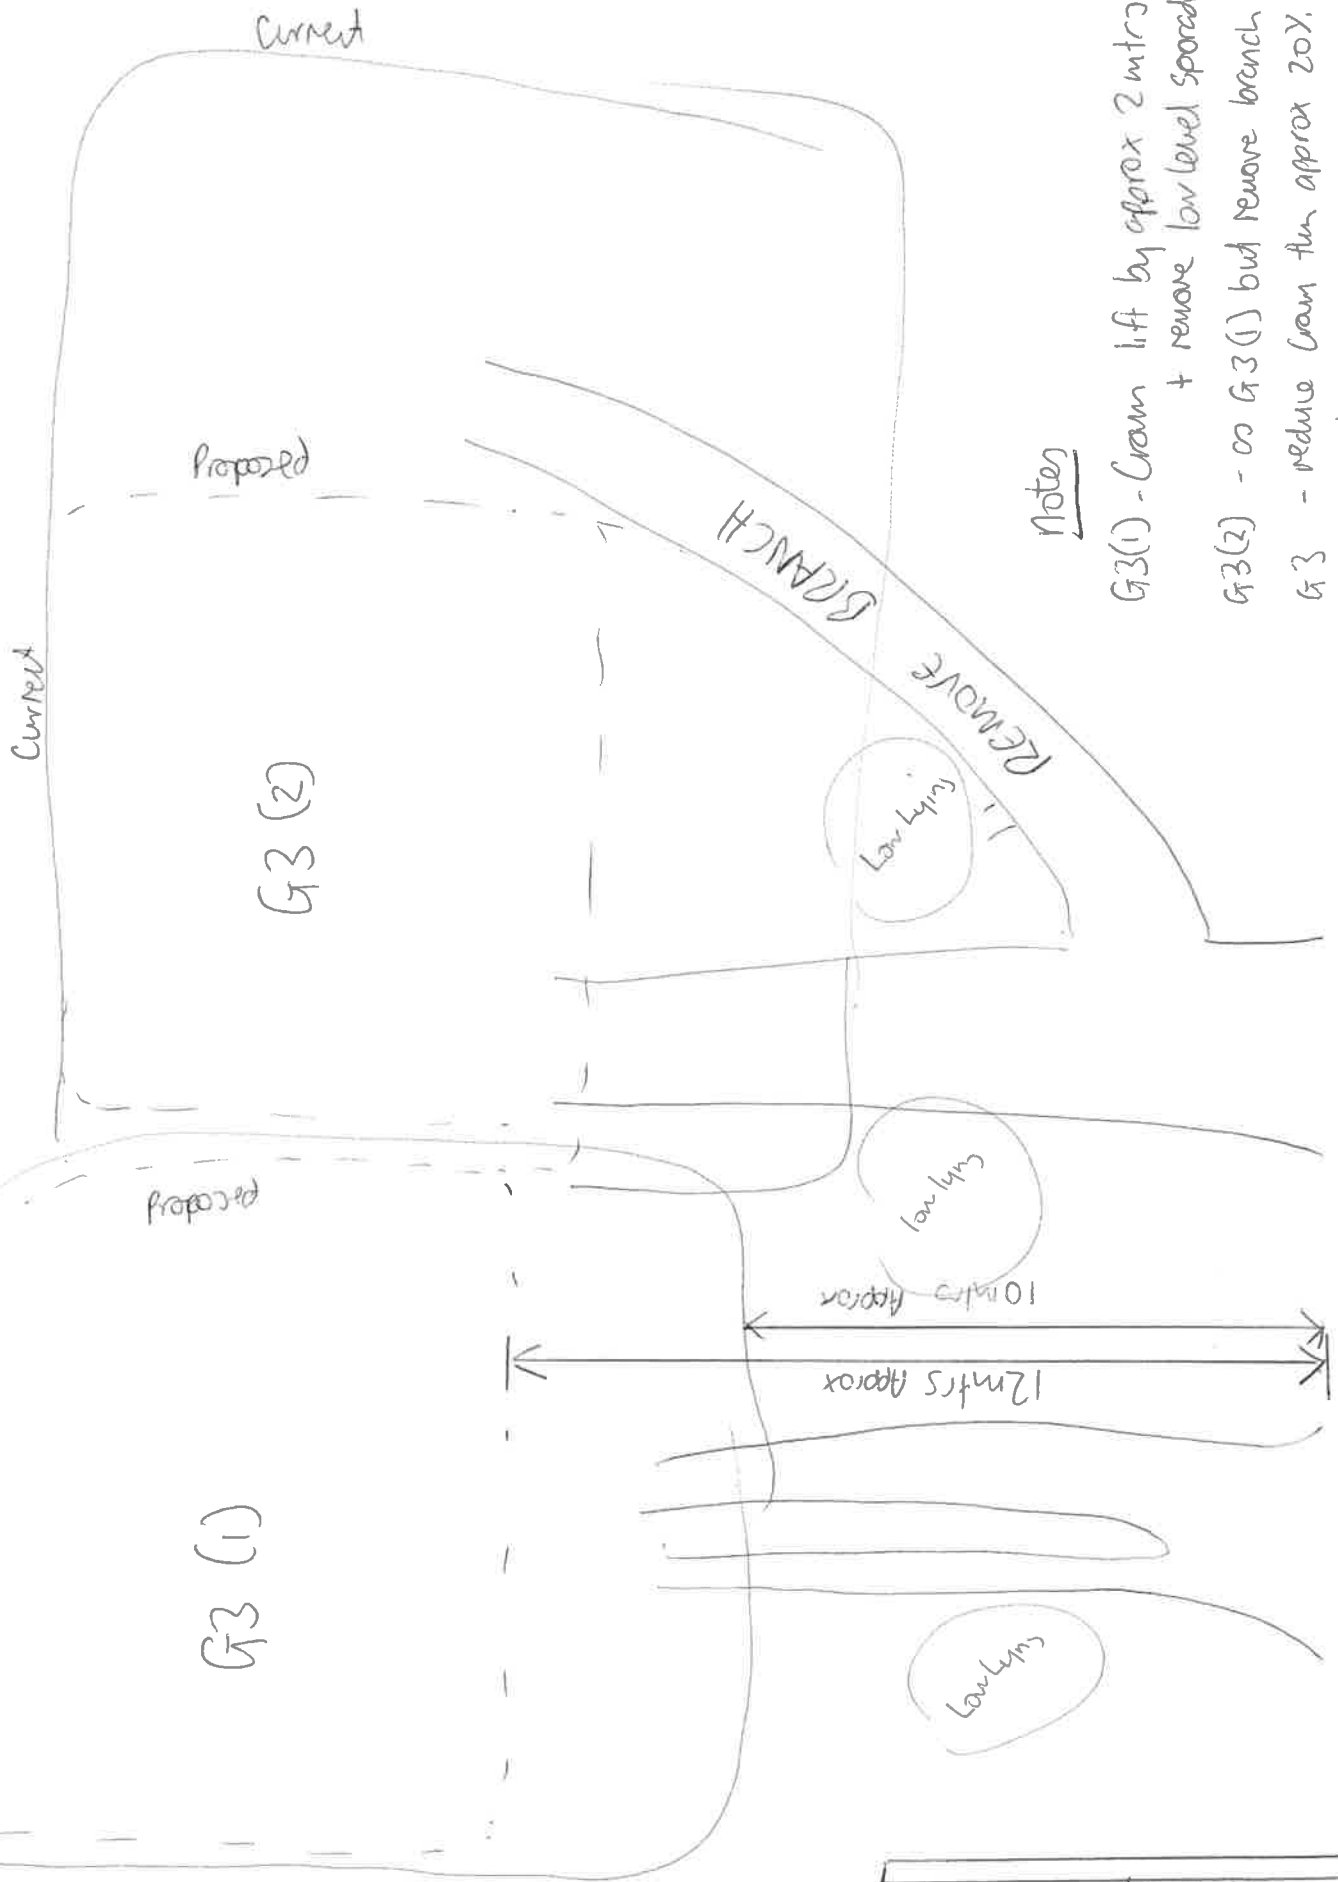

- Boundary fence
- Notes
- G3(1) - Grass lift by approx 2mtrs + remove low level sporadic branches
 - G3(2) - as G3(1) but remove branch to right of tree
 - G3 - reduce grass from approx 20% of each tree
- Current
 - - - Proposed

Boundary fence