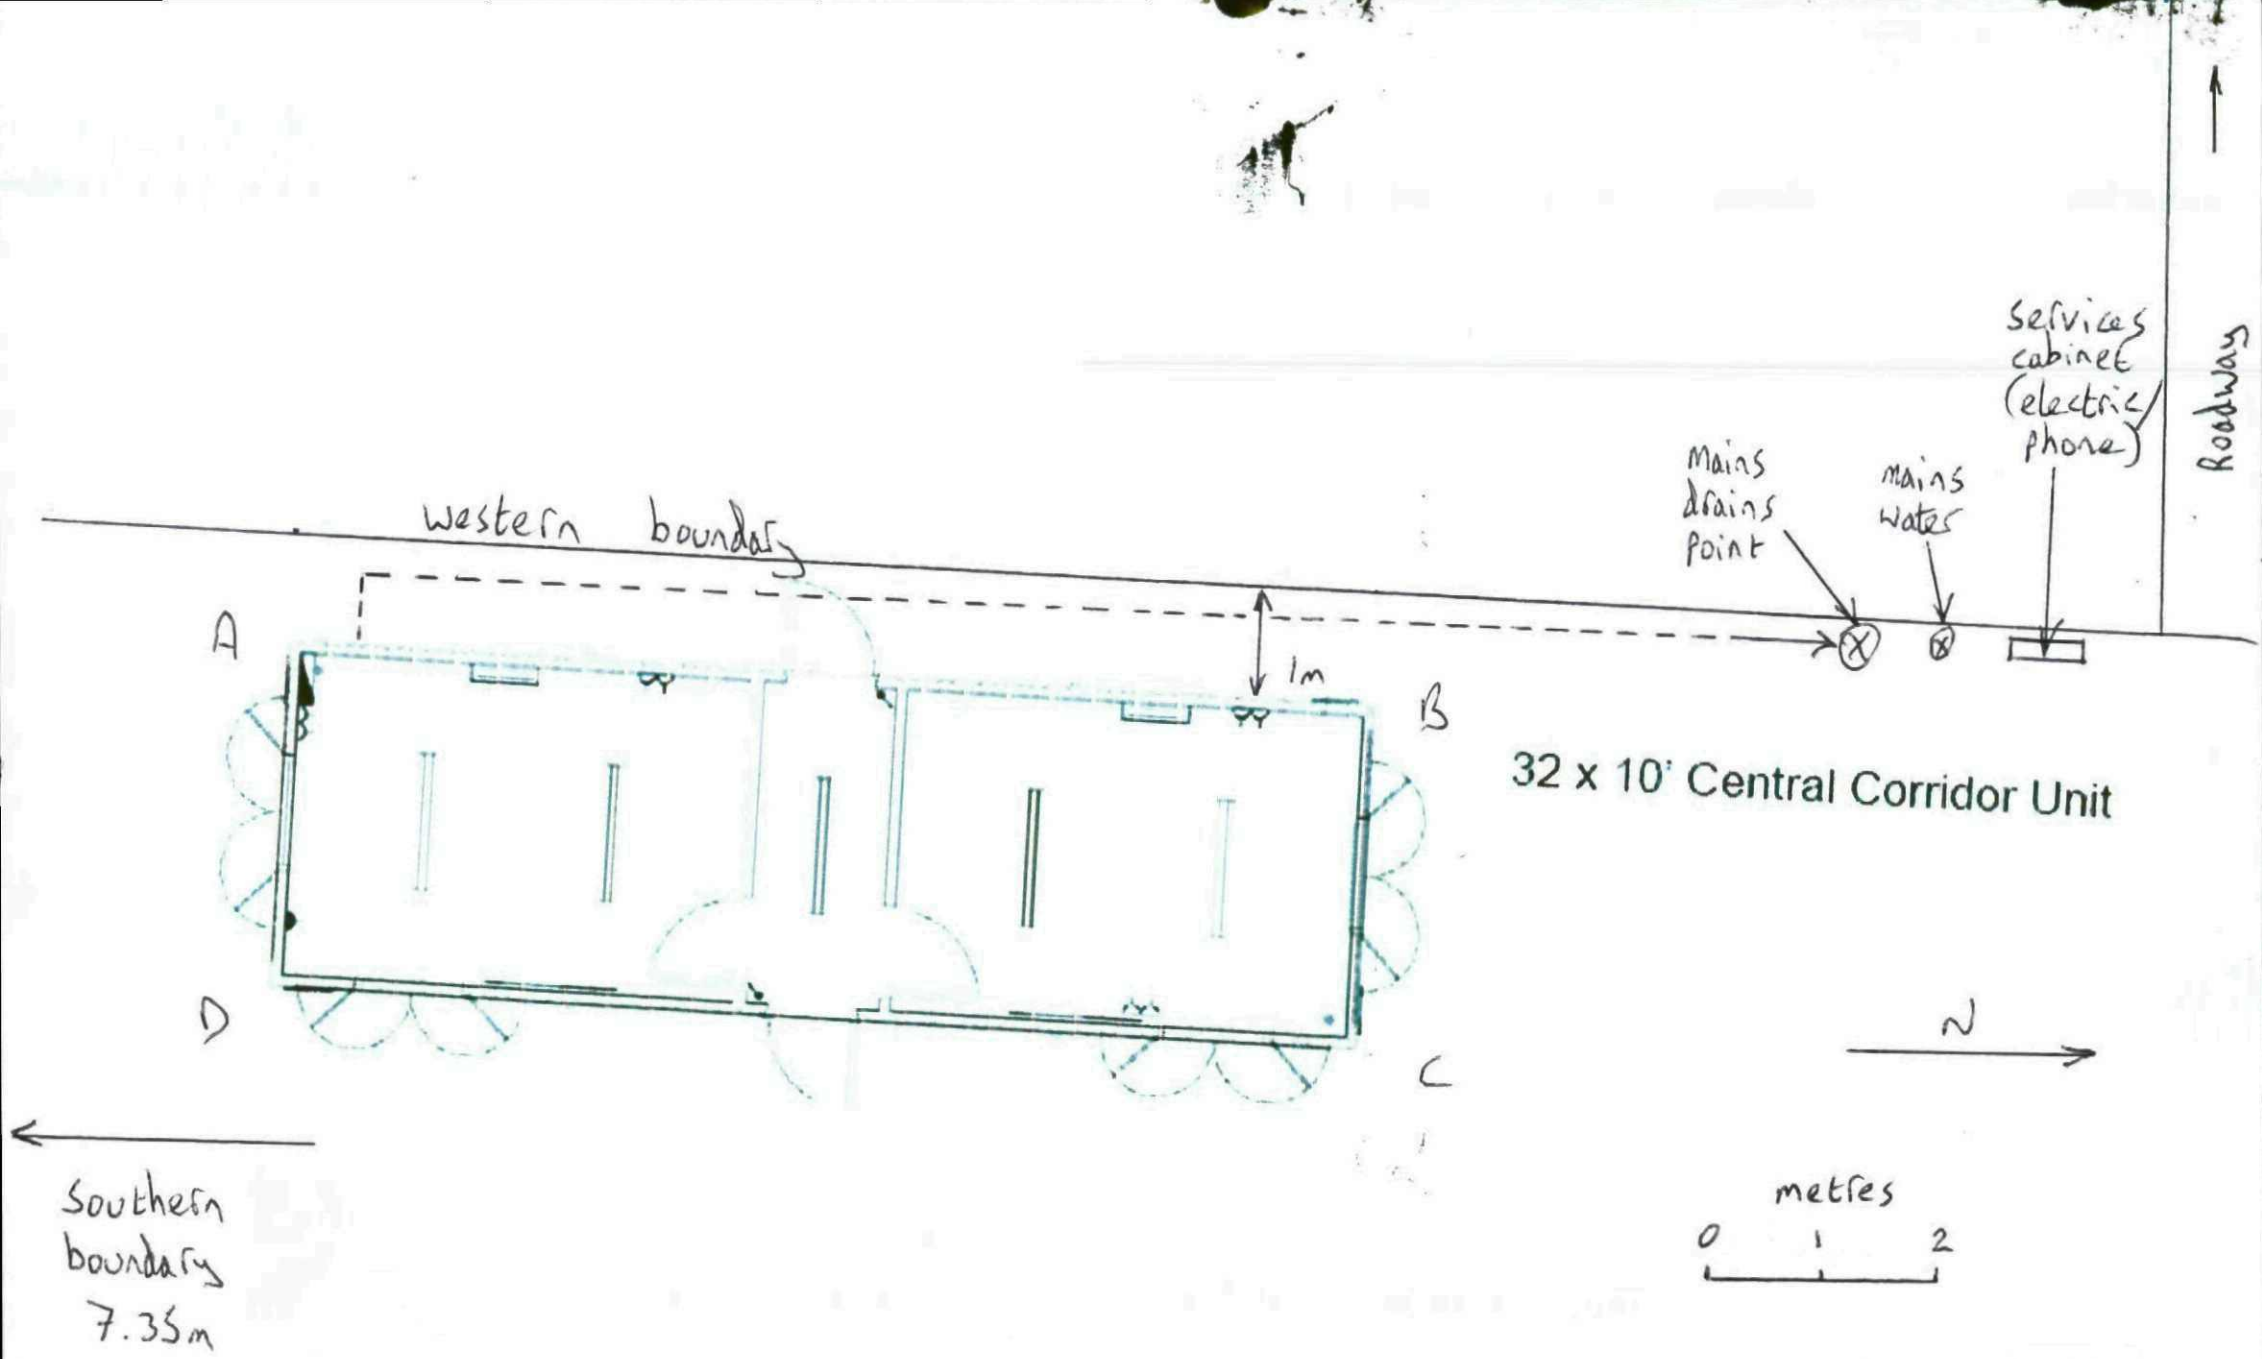
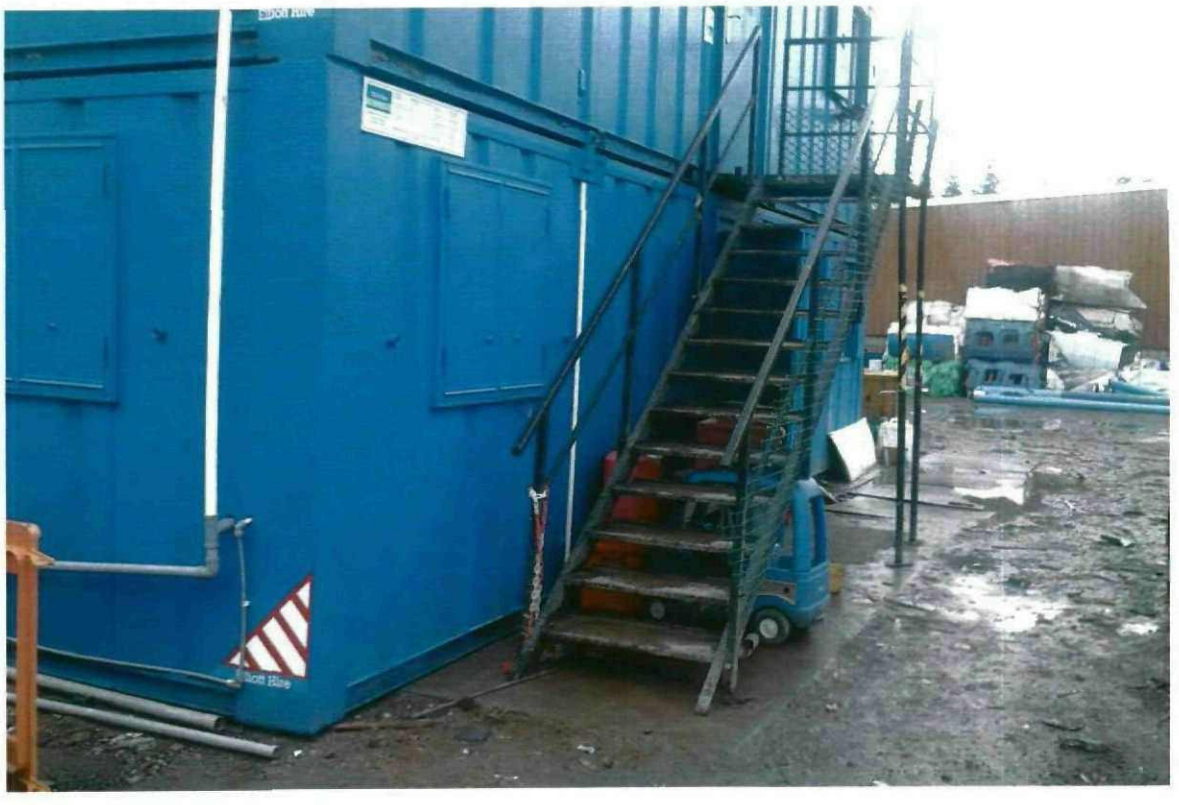

Western boundary
A
B
C
D
1m
Mains drains Point
mains water
Services cabinet (electric/phone)
Roadway
32 x 10' Central Corridor Unit
N
Southern boundary 7.35m
metres
0
1
2

A D



D C

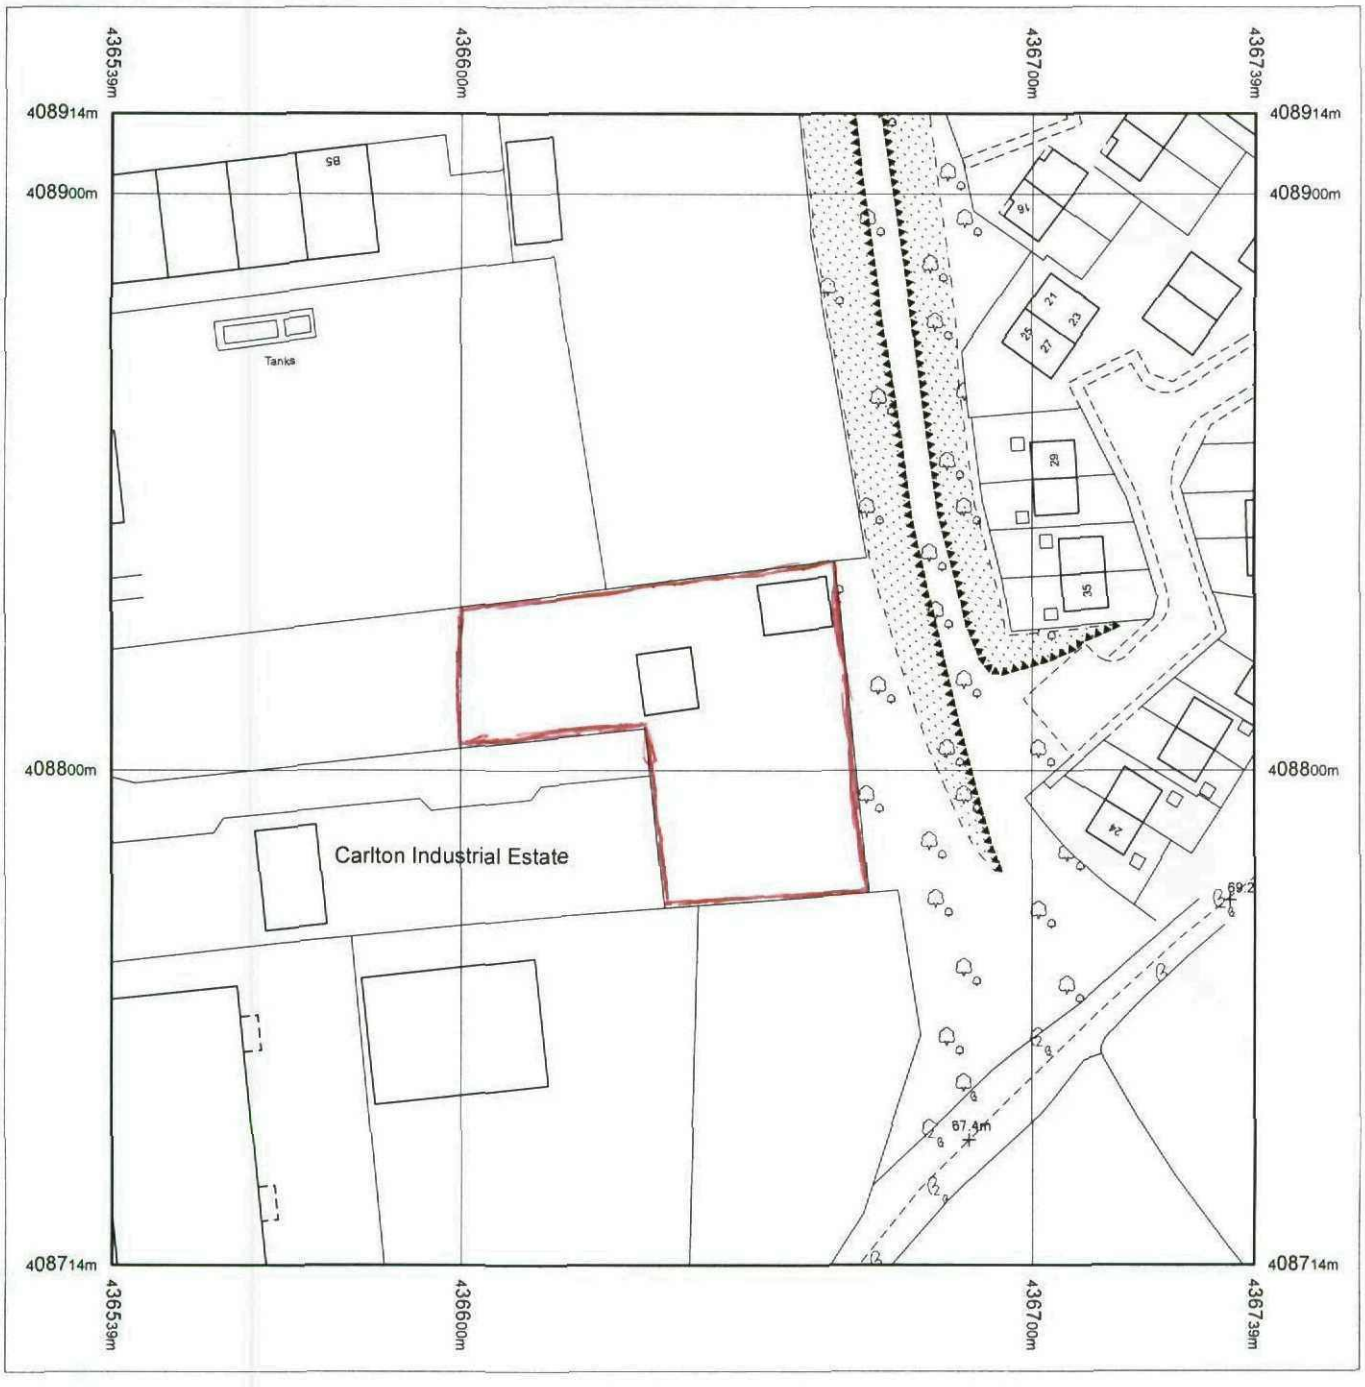


D C B



Ordnance Survey®

OS Sitemap®



Produced 04.03.2011 from the Ordnance Survey National Geographic Database and incorporating surveyed revision available at this date. © Crown Copyright 2011.

Reproduction in whole or part is prohibited without the prior permission of Ordnance Survey.

Ordnance Survey, the OS Symbol and OS Sitemap are registered trademarks of Ordnance Survey, the national mapping agency of Great Britain.

The representation of a road, track or path is no evidence of a right of way.

The representation of features as lines is no evidence of a property boundary.

Metres
0 20 40

Scale 1:1250

Supplied by: **Barnsley MBC**
Serial number: 00029400
Centre coordinates: 436639 408814

Further information can be found on the OS Sitemap Information leaflet or the Ordnance Survey web site: www.ordnancesurvey.co.uk