




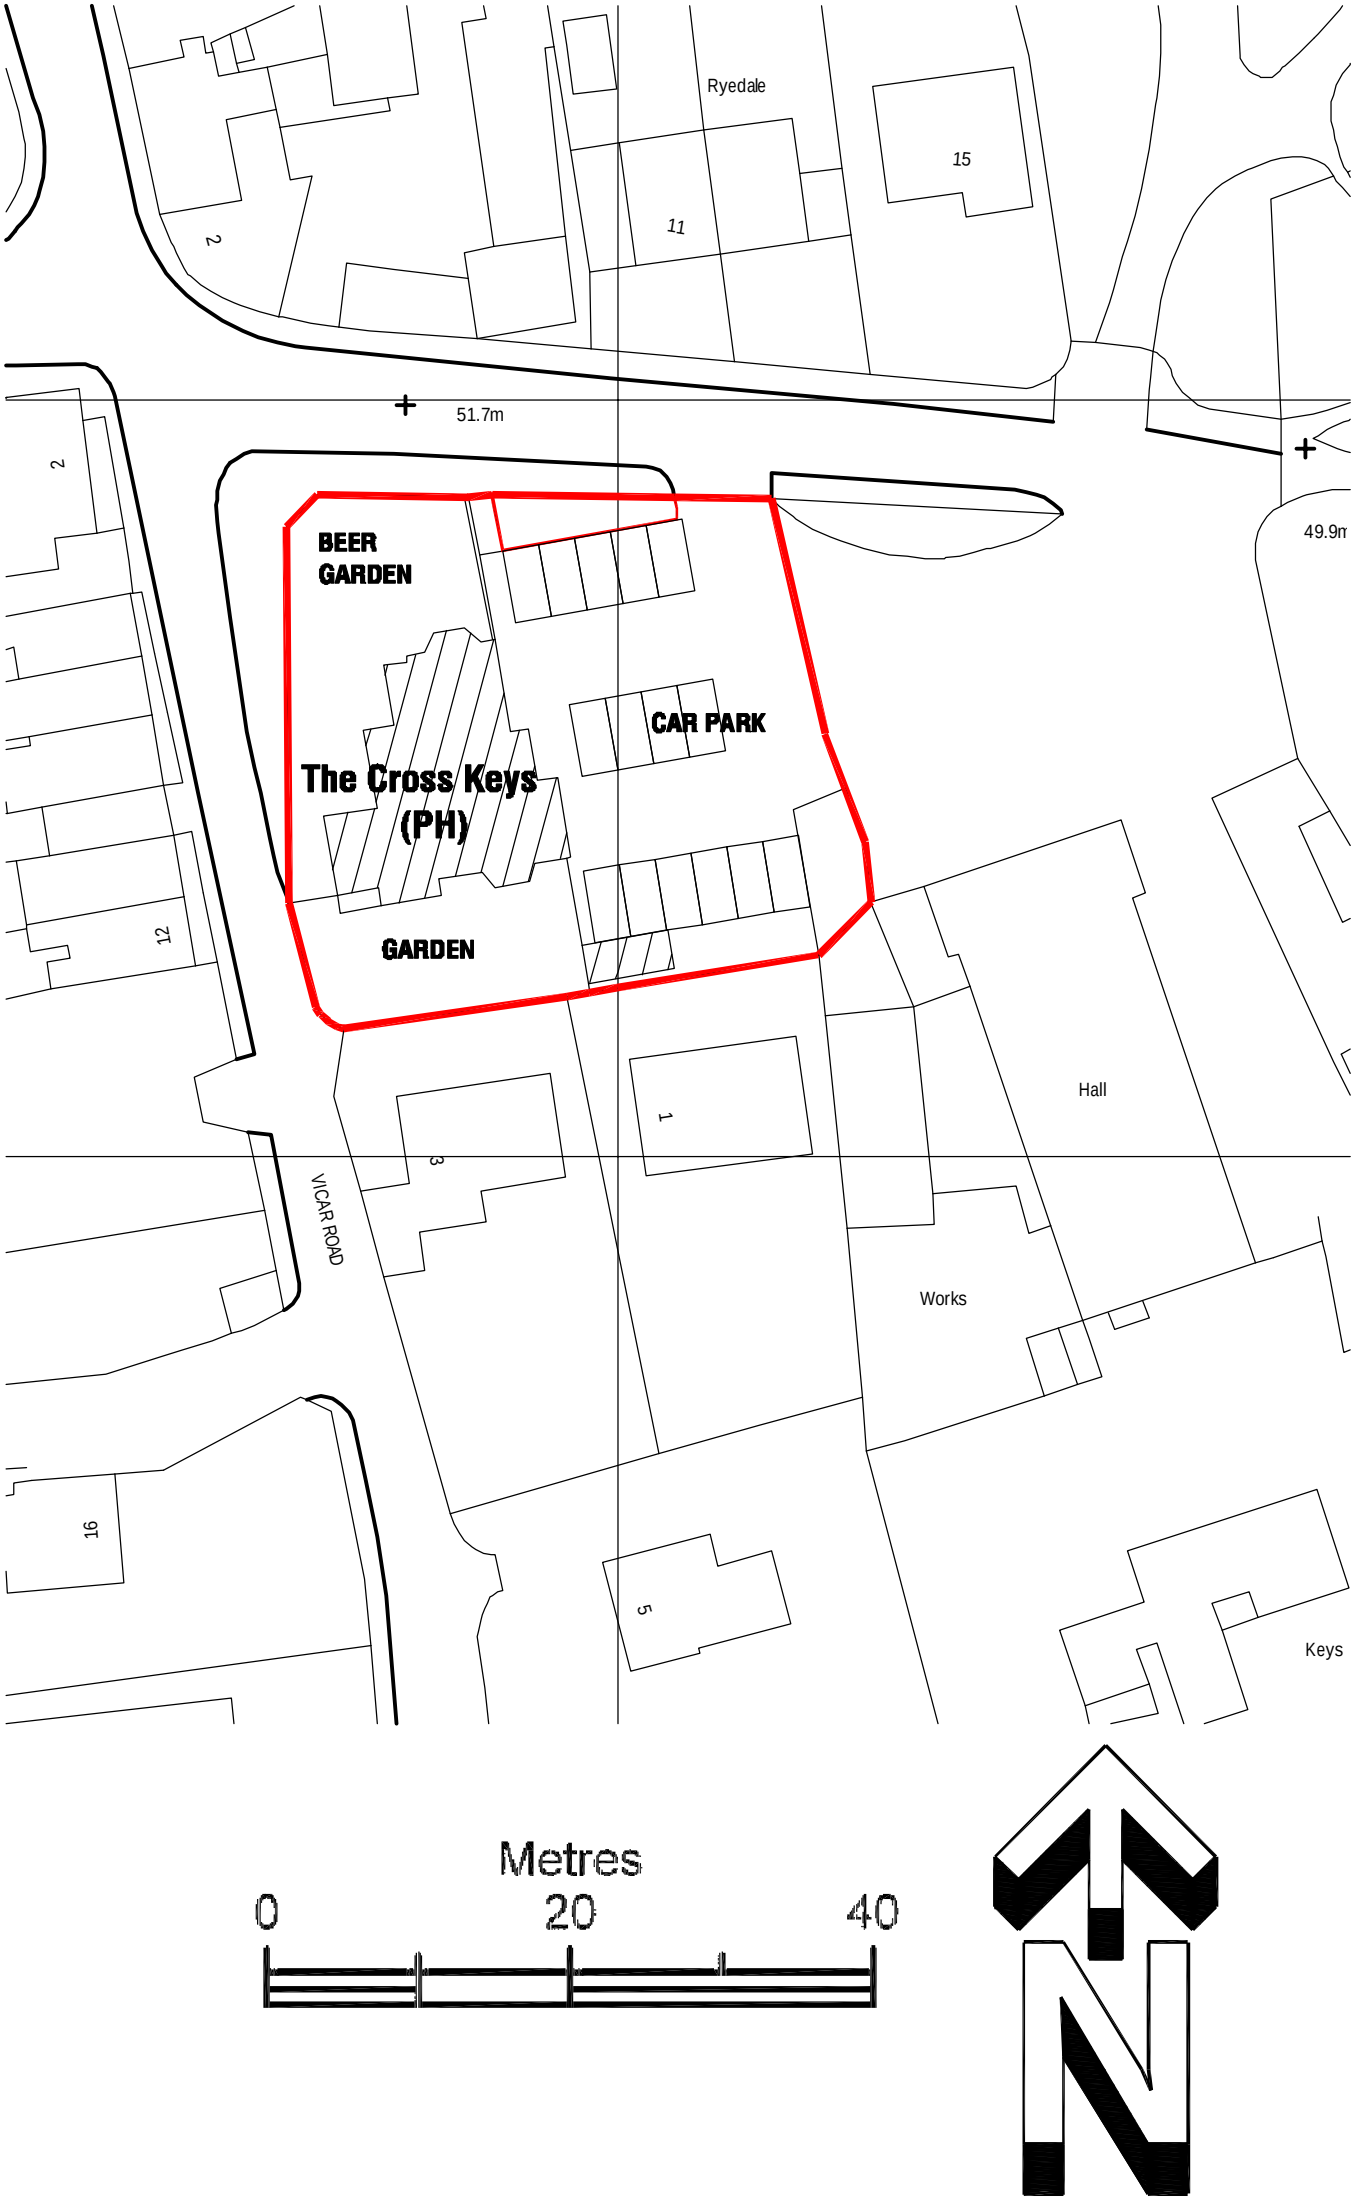


EXISTING BLOCK PLAN
Scale 1:500

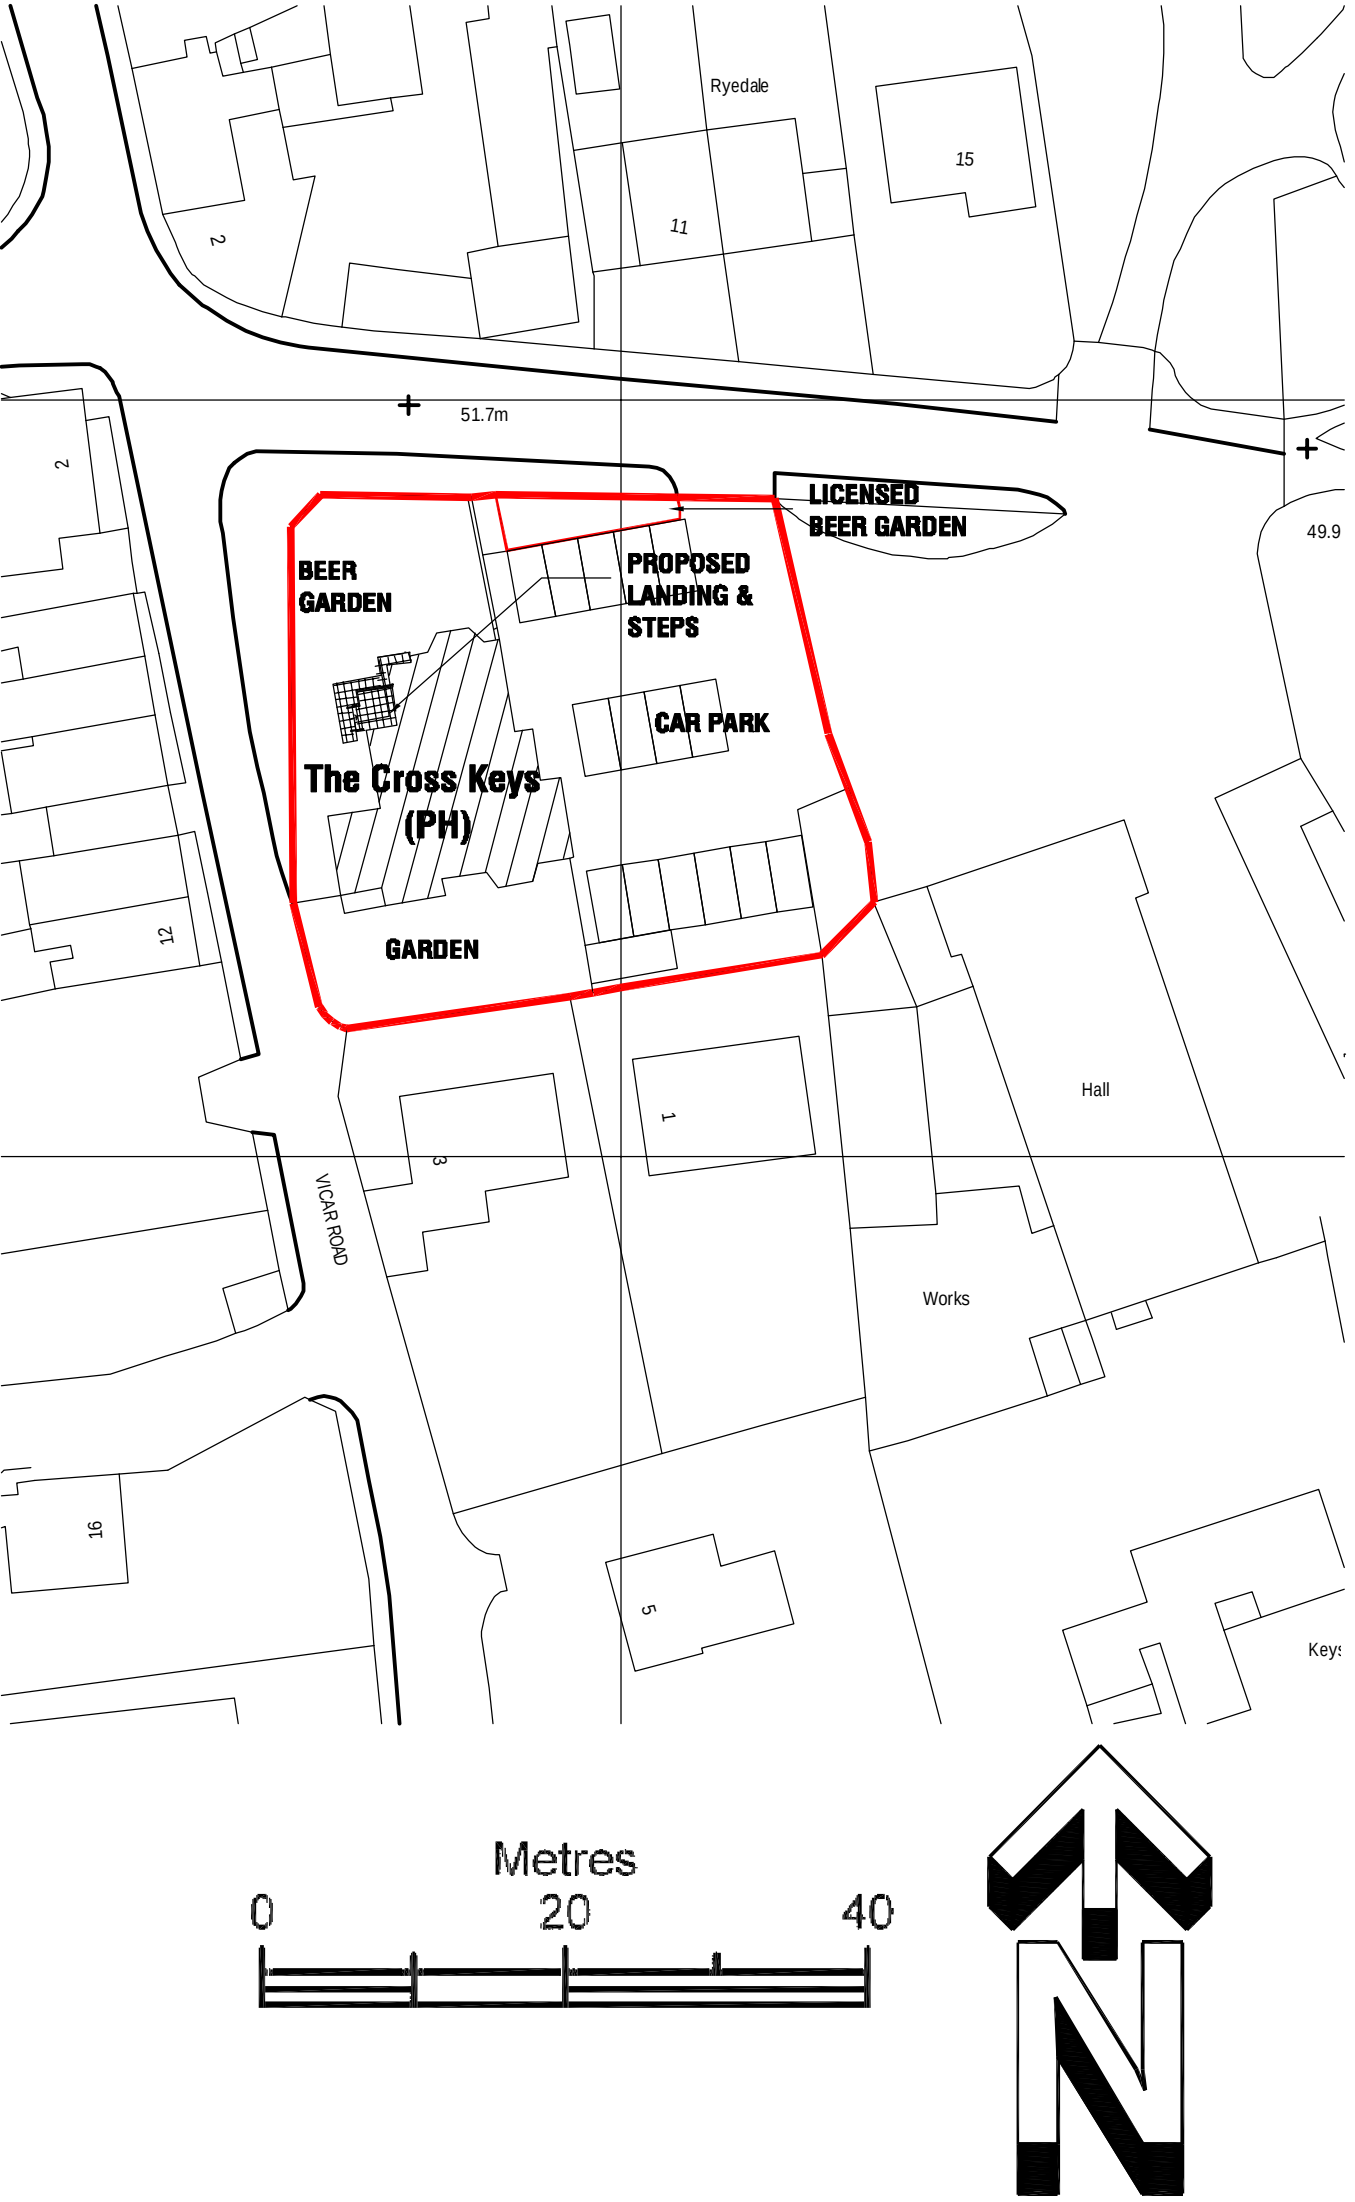

PROPOSED BLOCK PLAN
Scale 1:500

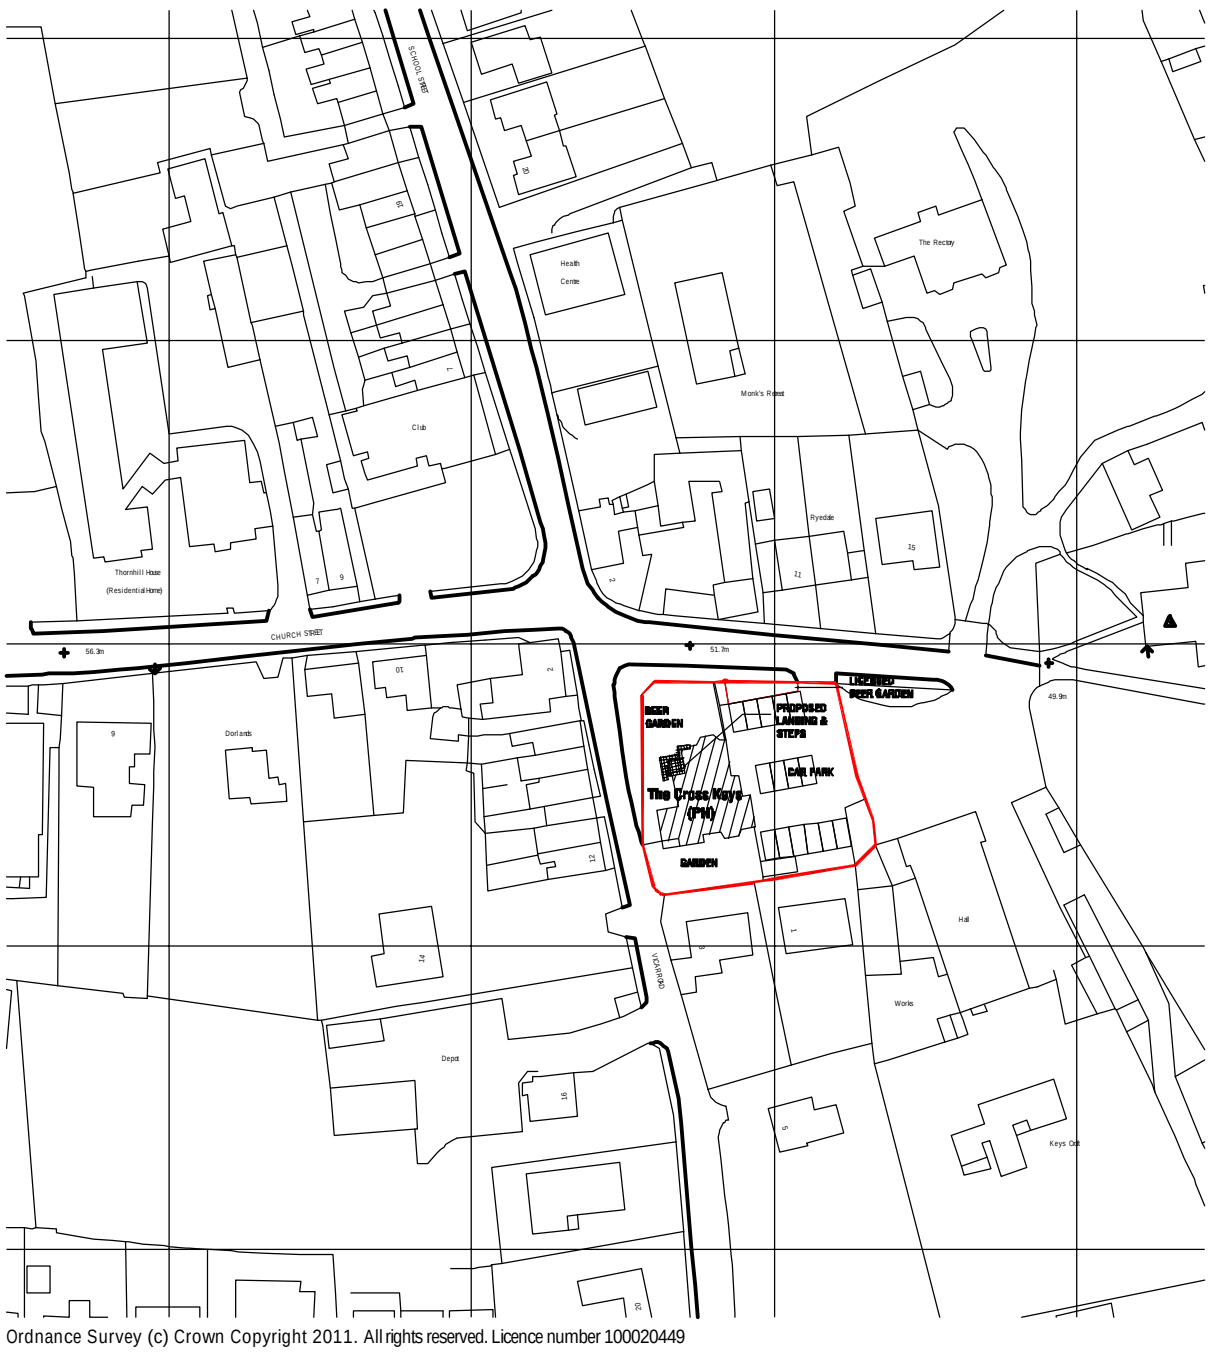

LOCATION PLAN
Scale 1:1250

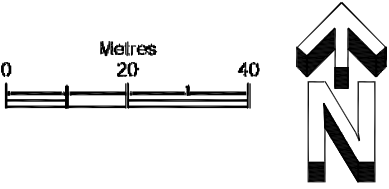

- | | | | |
|---|----------|----|--|
| D | 24.02.12 | WS | Paved area omitted. |
| C | 22.02.12 | WS | Car parking spaces added. |
| B | 27.01.12 | WS | Revised in accordance with planners & building control requirements. |
| A | 20.01.12 | AP | BEER GARDEN INDICATED AS PER ORIGINAL LICENSING. |

Rev Date Initial Comment

One Navigation Court
Calder Park
Wakefield
West Yorkshire
WF2 7BJ

t: 01924 229160
f: 01924 229169
e: info@pdsdesign-build.co.uk
w: www.pdsdesign-build.co.uk

Project	Client
Cross Keys Church Street Barnsley S73 9JX	Punch Partnerships

Drawing Name	Location & Existing / Proposed Block Plans		
Drawn By	WS		
Date	Dec '11	Scale	1:1250 / 1:500 @ A1
Status	Preliminary / Approval / Construction		
Drawing no.	05	Revision	D

This drawing is the copyright of PDS Design & Build. Copyright is reserved by them and the drawing is issued on condition that it is not copied, reproduced, retained or disclosed to any unauthorised persons, either wholly or in part without the written consent of PDS Design & Build. This drawing has been prepared for presentation purposes, consultants wishing to use the drawing for guidance must check all dimensions on site prior to finalising their element of work undertaken.