
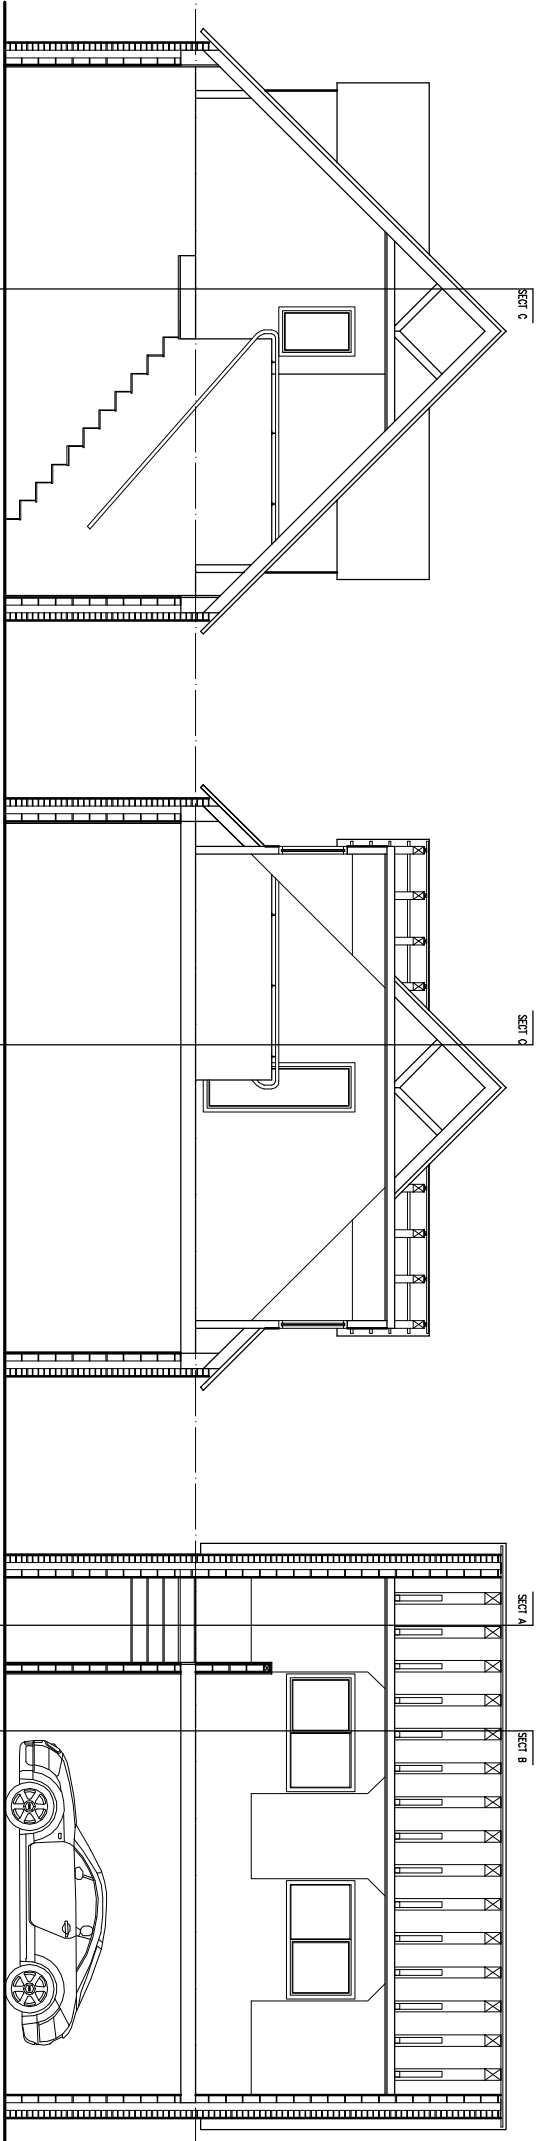


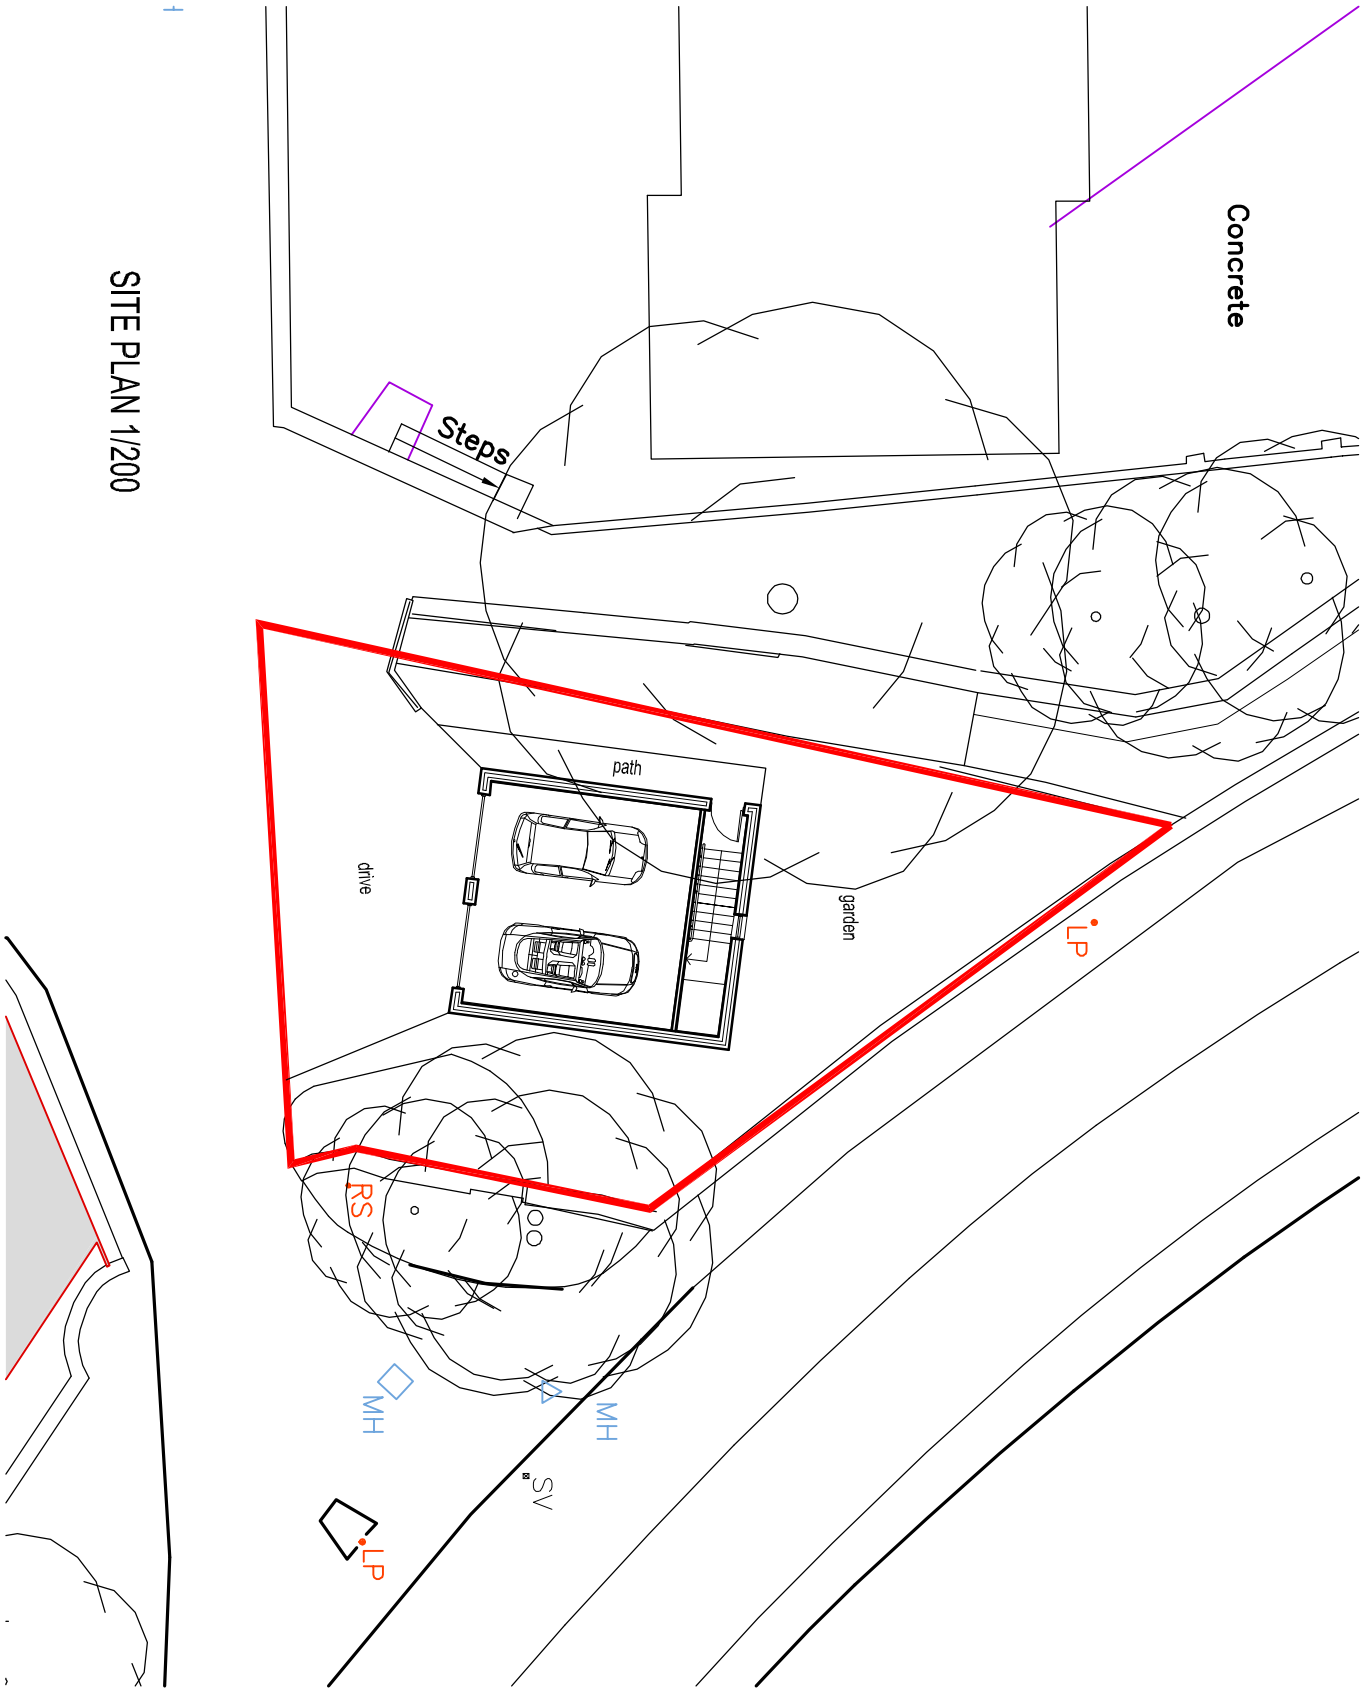

DRAWN	CHECKED	DATE	SCALE	REVISION
-------	---------	------	-------	----------

Client	M R R MASTERS
Job	RED BROOK GARAGE
Title	SECTIONS
Dwg. No.	1577-002

© COPYRIGHT EXISTS ON THE DESIGNS AND INFORMATION SHOWN ON THIS DRAWING. The Contractor must verify all dimensions on site before making shop drawings or commencing work of any kind. No dimensions to be scaled from this drawing. Architect to be notified of any discrepancies in dimensions immediately.