
Ordnance Survey map reference **SE4003SW**
Scale **1:1250**
Administrative area **South Yorkshire: Barnsley**

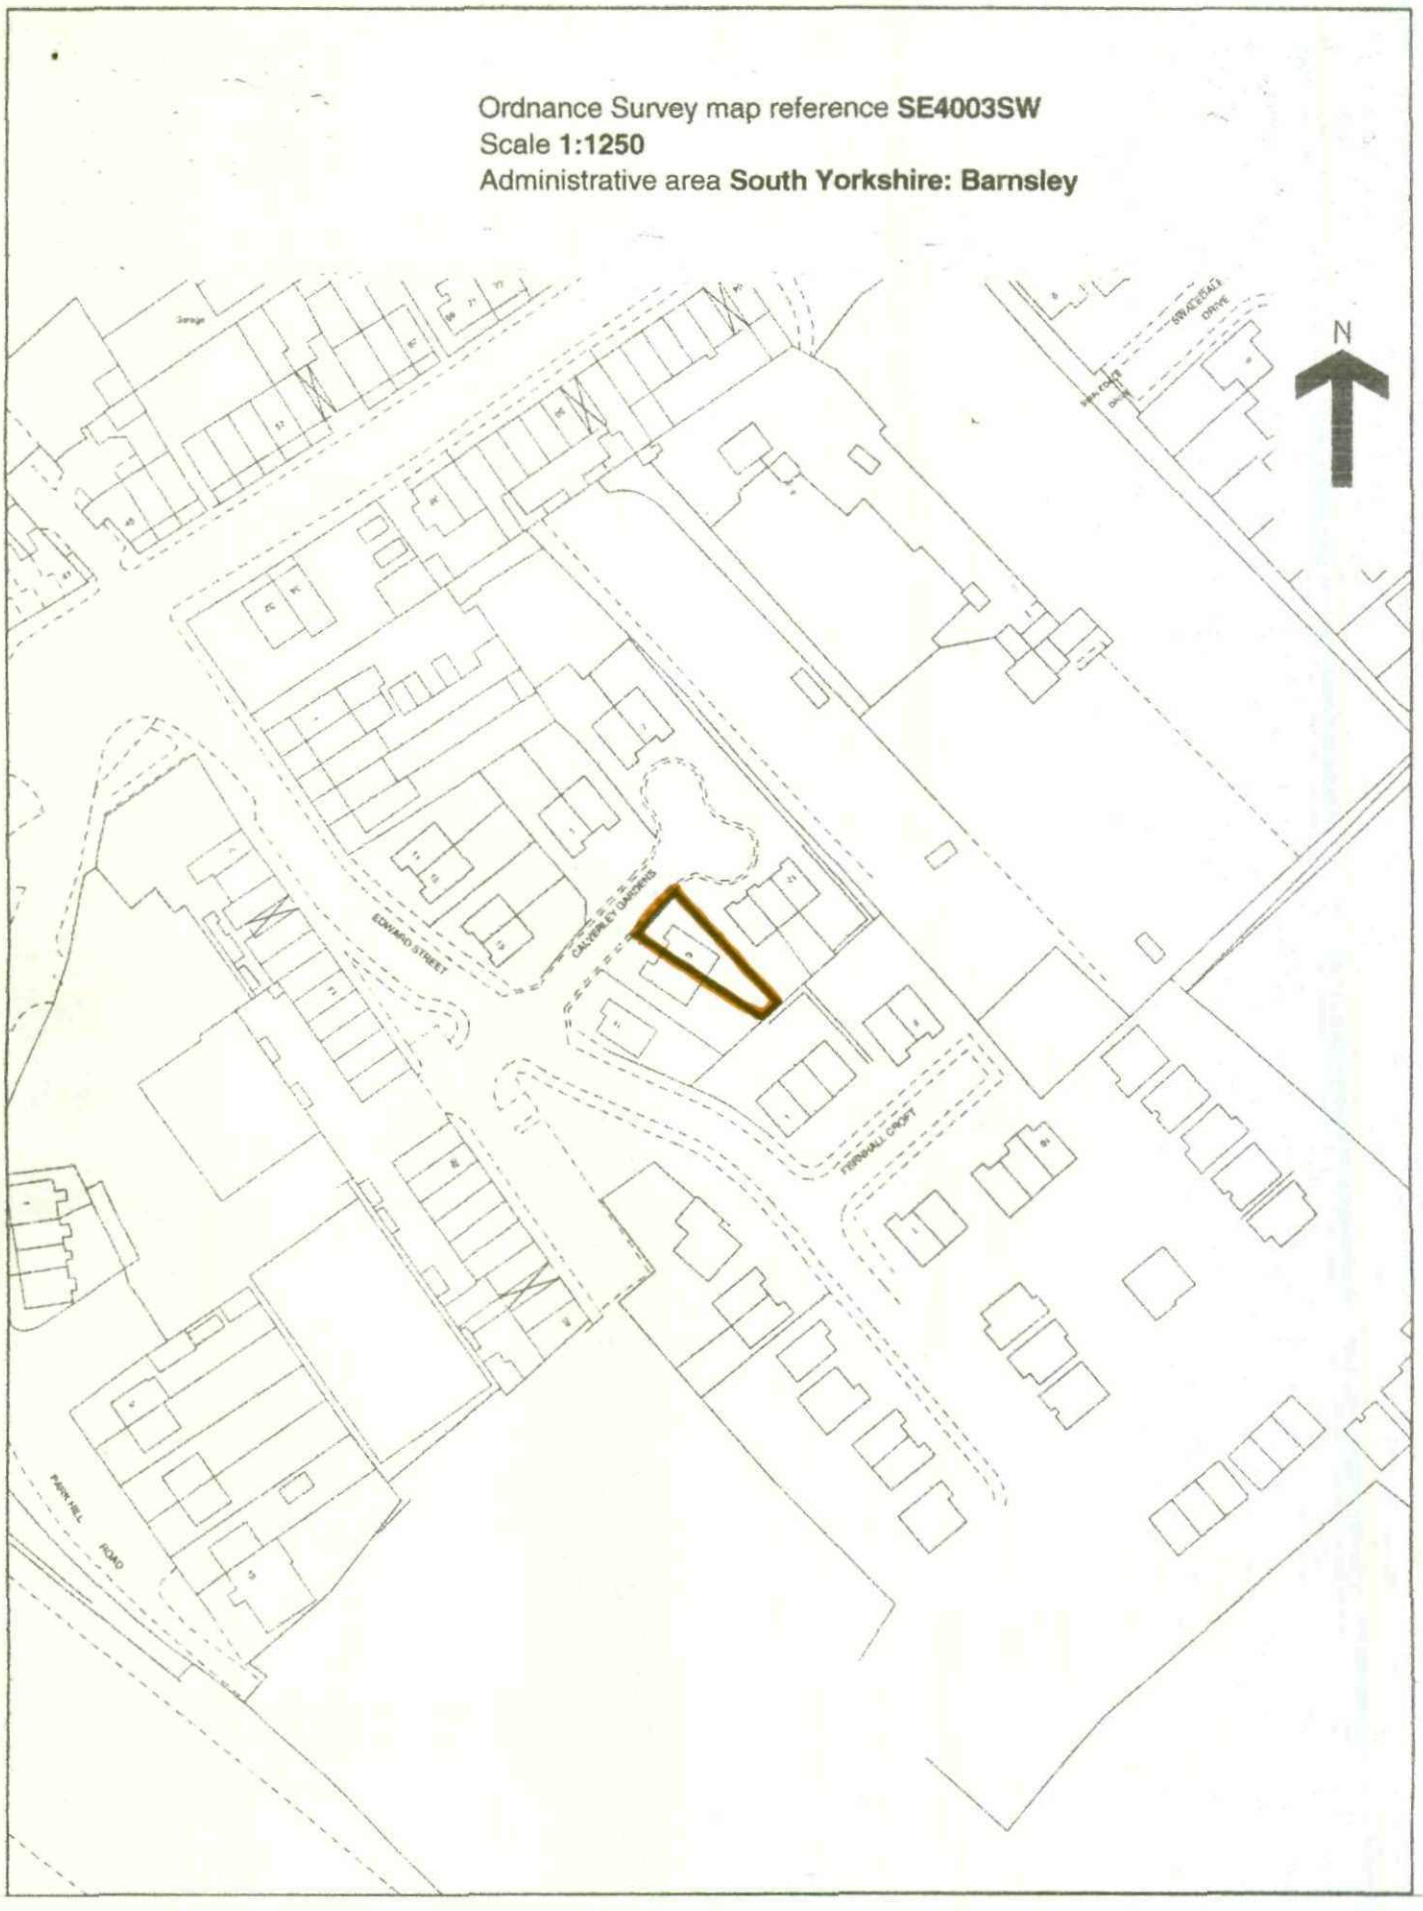

Location Plan 1 : 1250

6 Calverley Gardens, Wombwell, Barnsley S73 0DT