



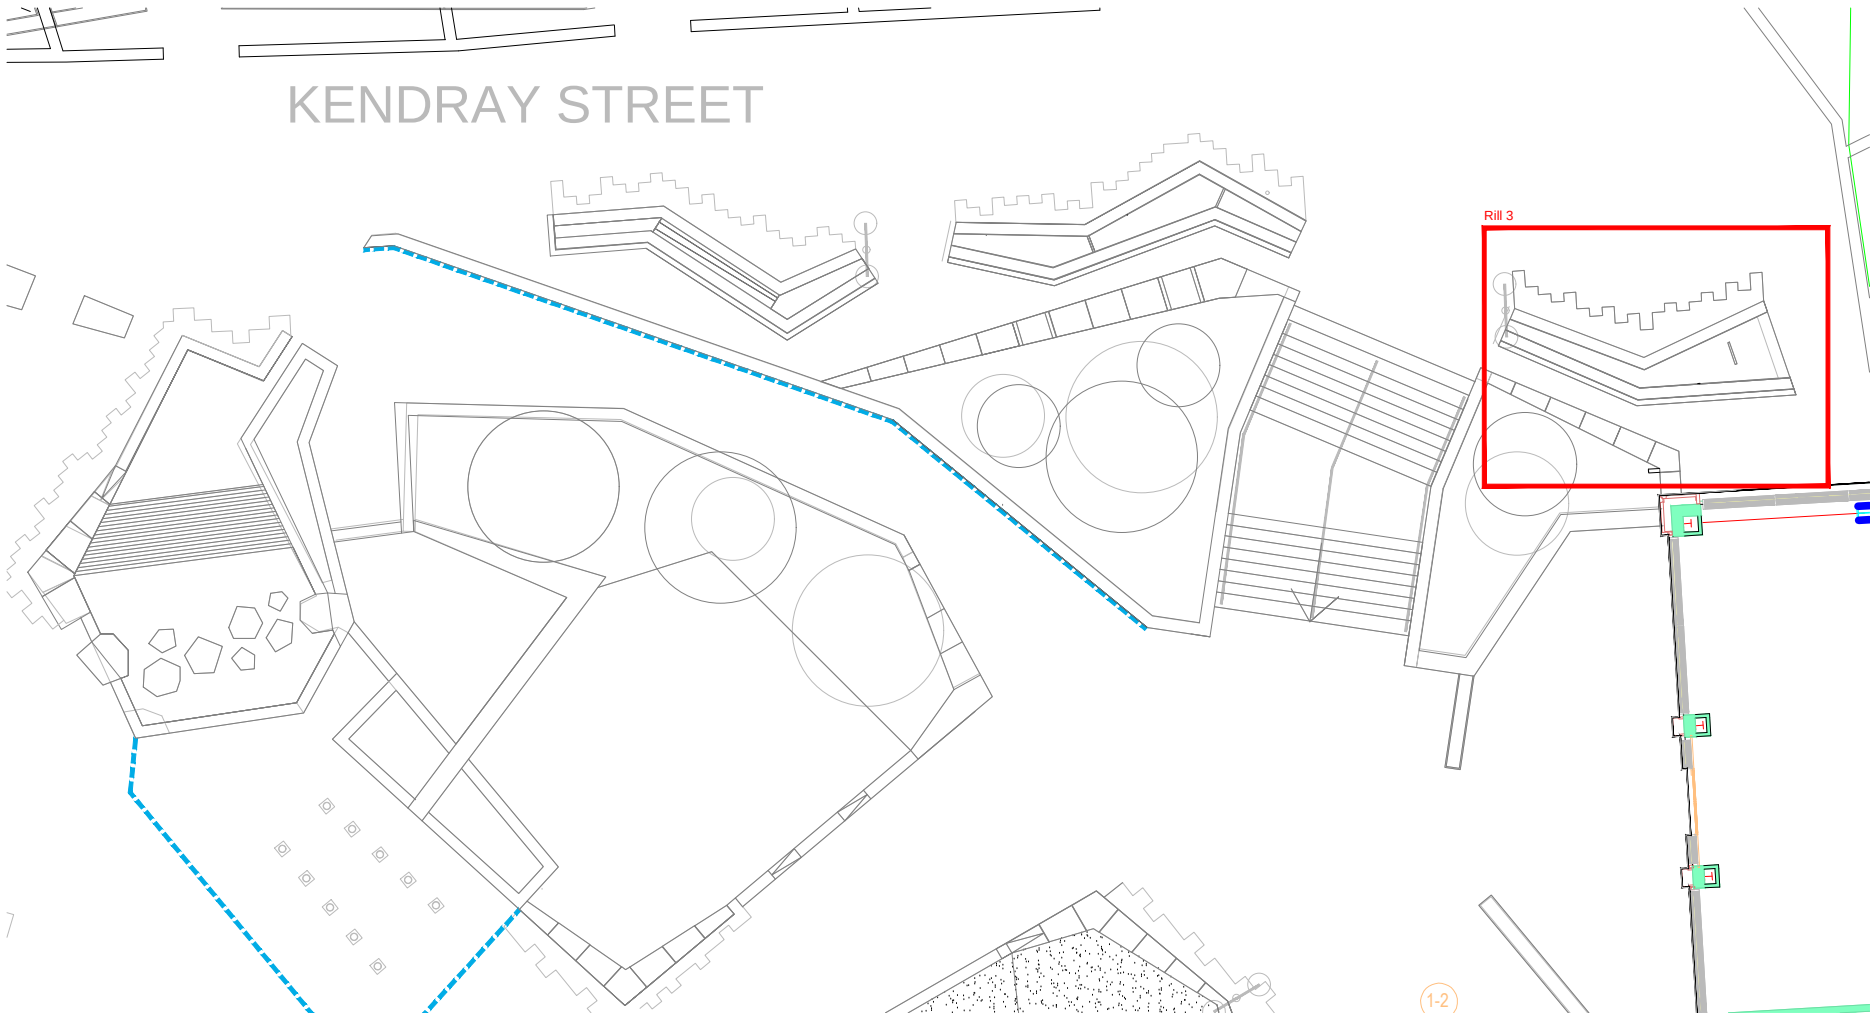


- LEGEND
- 1 P17 Paving Type 17 - NBS Q25 / 310E
 - 2 D1 Linear Drainage Channel - See engineers details
 - 3 Flowing water level (Determined by Ocmis)
 - 4 P11 Granite Water Feature Base - NBS Q25 / 310C
 - 5 Concrete Foundation - to engineers details
 - 6 K3 Kerb Type 3 - NBS Q10 / 120B
 - 7 P5 Paving Type 5 - NBS Q25 / 310
 - 8 Concrete paving support at water rill crossing points - to engineers details
 - 9 Water jets - as water specialist details
 - 10 Granite Wall Type 1 [W1] - NBS Q50 / 220A
 - 11 T4 Granite Trim - NBS Q10 / 120H
 - 12 Upper Pool - see drawing BBTC-IBI-N1-L-G700-DT-00-25
 - 13 K1 Kerb Type 1 - NBS Q10 / 120
 - 14 Planting detail PL1
 - 15 P9 Granite Flag Weir Base - NBS Q25 / 310G
 - 16 P10 Granite Textured Flag to Base of Rill 1 - NBS Q25 / 310I
 - 17 P6 Granite setts - NBS Q25 / 330
 - 18 P20 Granite slabs - NBS Q25 / 310H
 - 19 P18 Granite Stepping Stones - NBS Q25 / 310F
 - 20 Rill 3 Drainage Point - detail to be confirmed by Ocmis
 - 21 LED lighting strip to be supplied by Ocmis
 - 22 K3S1 Special Kerb Type - NBS Q10 / 120N
 - 23 K3S2 Special Kerb Type - NBS Q10 / 120O
 - 24 Weir 1A - NBS Q25/310K
 - 25 Weir 1B - NBS Q25/310L


Note: For all below surface structural elements and drainage details refer to engineers drawings and specifications. For illustrative purposes only to demonstrate a design intent. Contractor's engineer to develop proposals to submit for approval

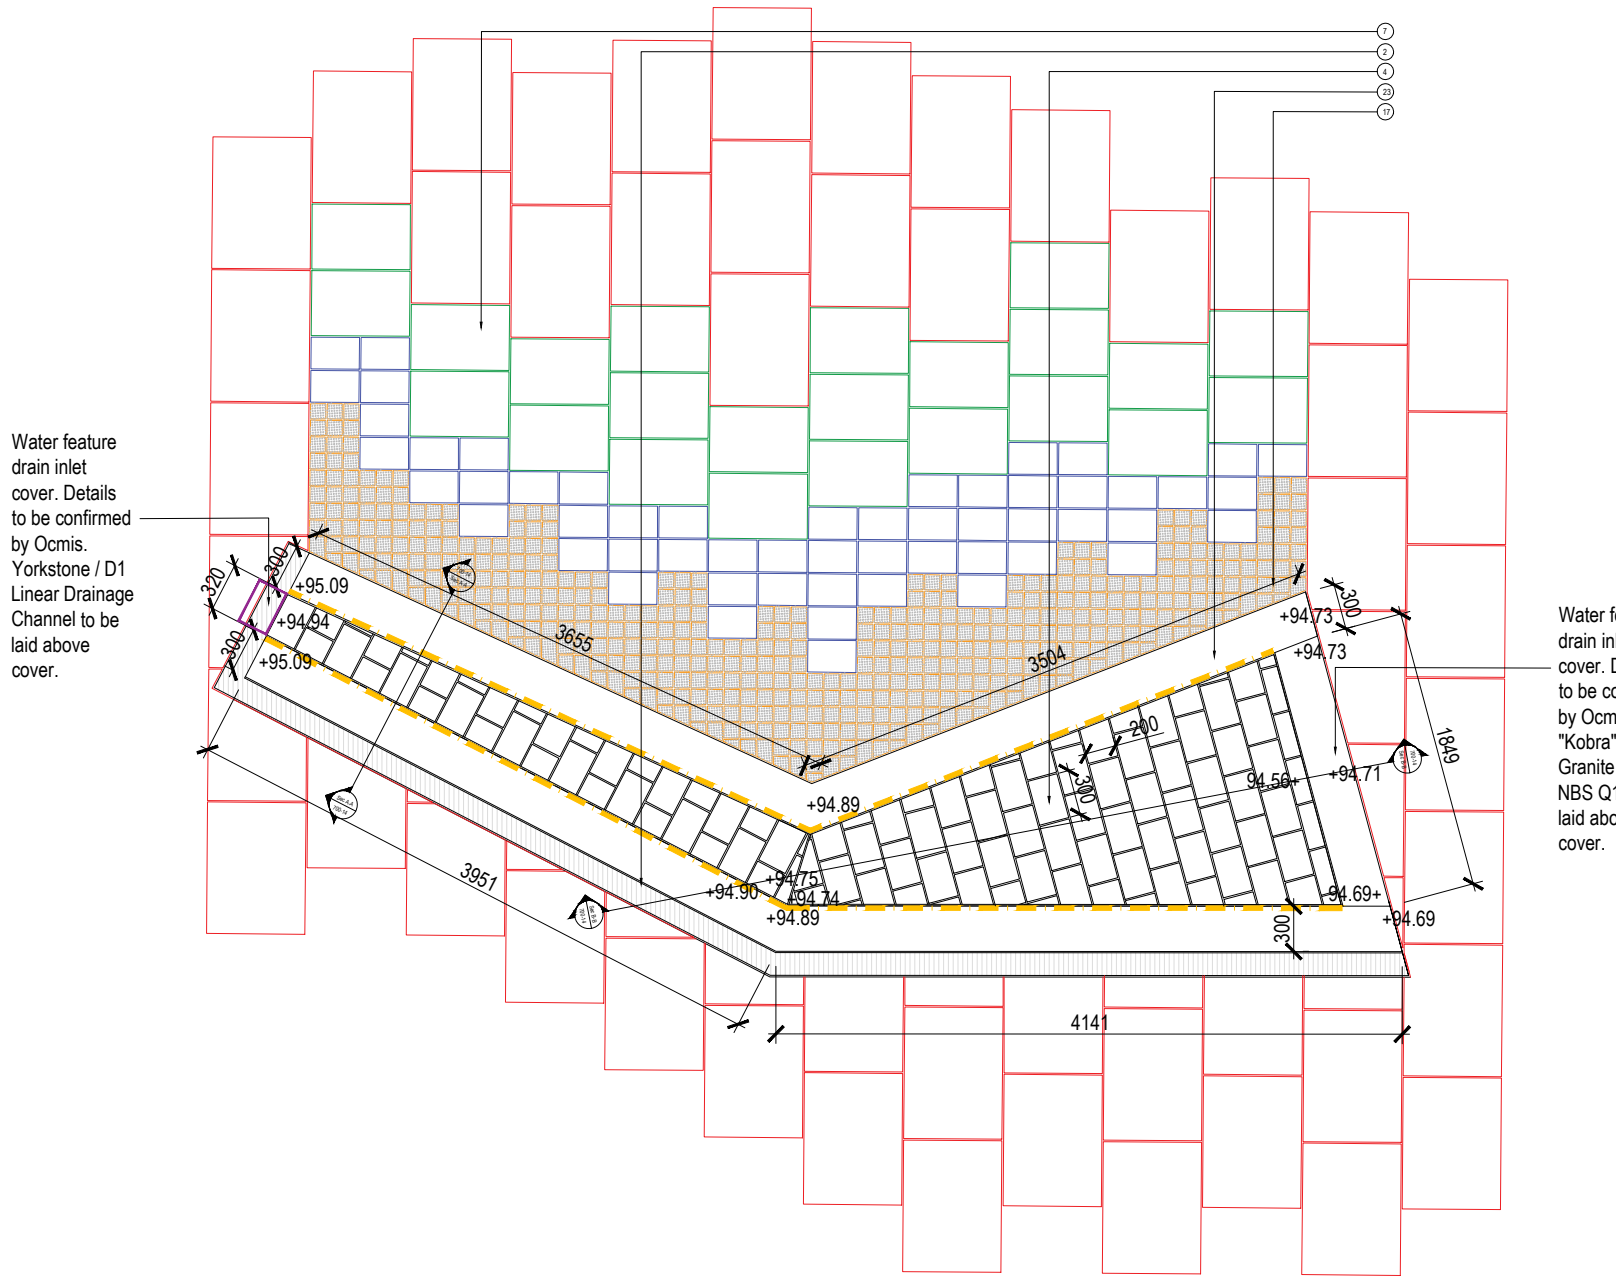


RILL 3 - Cross Section A-A
Scale 1:20

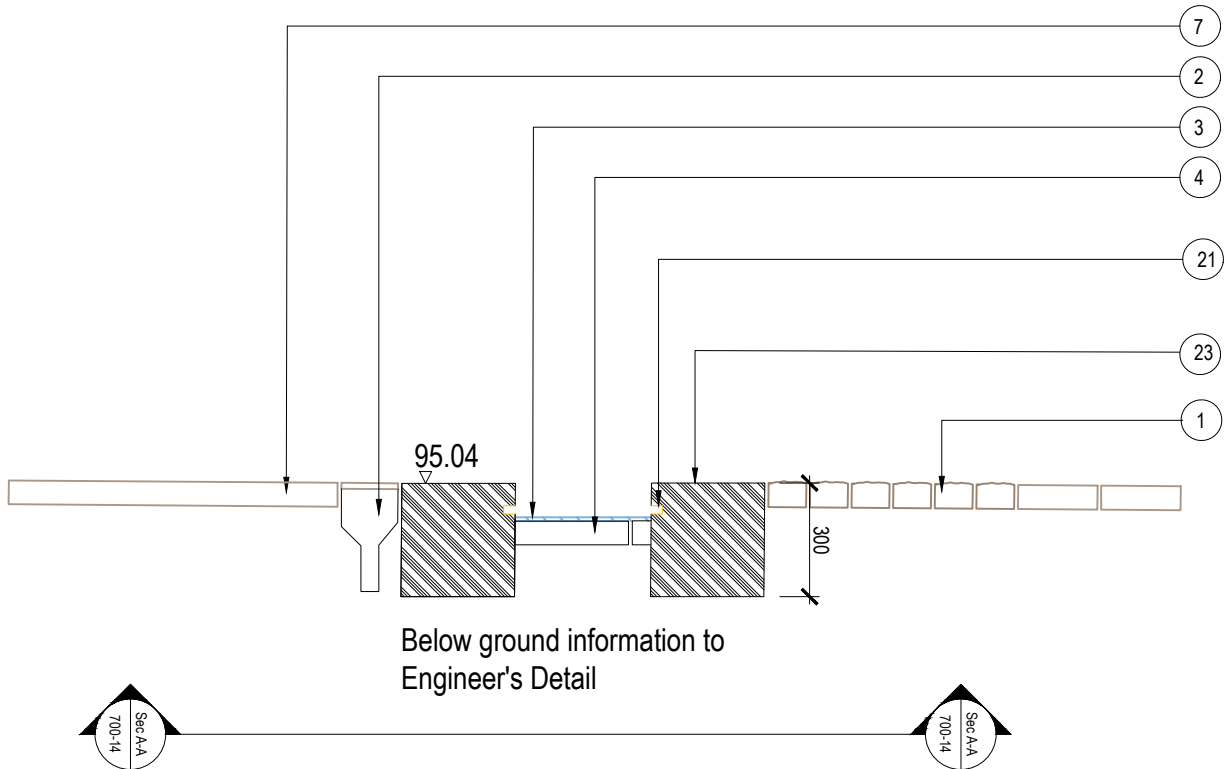

RILL 3 - Cross Section B-B
Scale 1:20

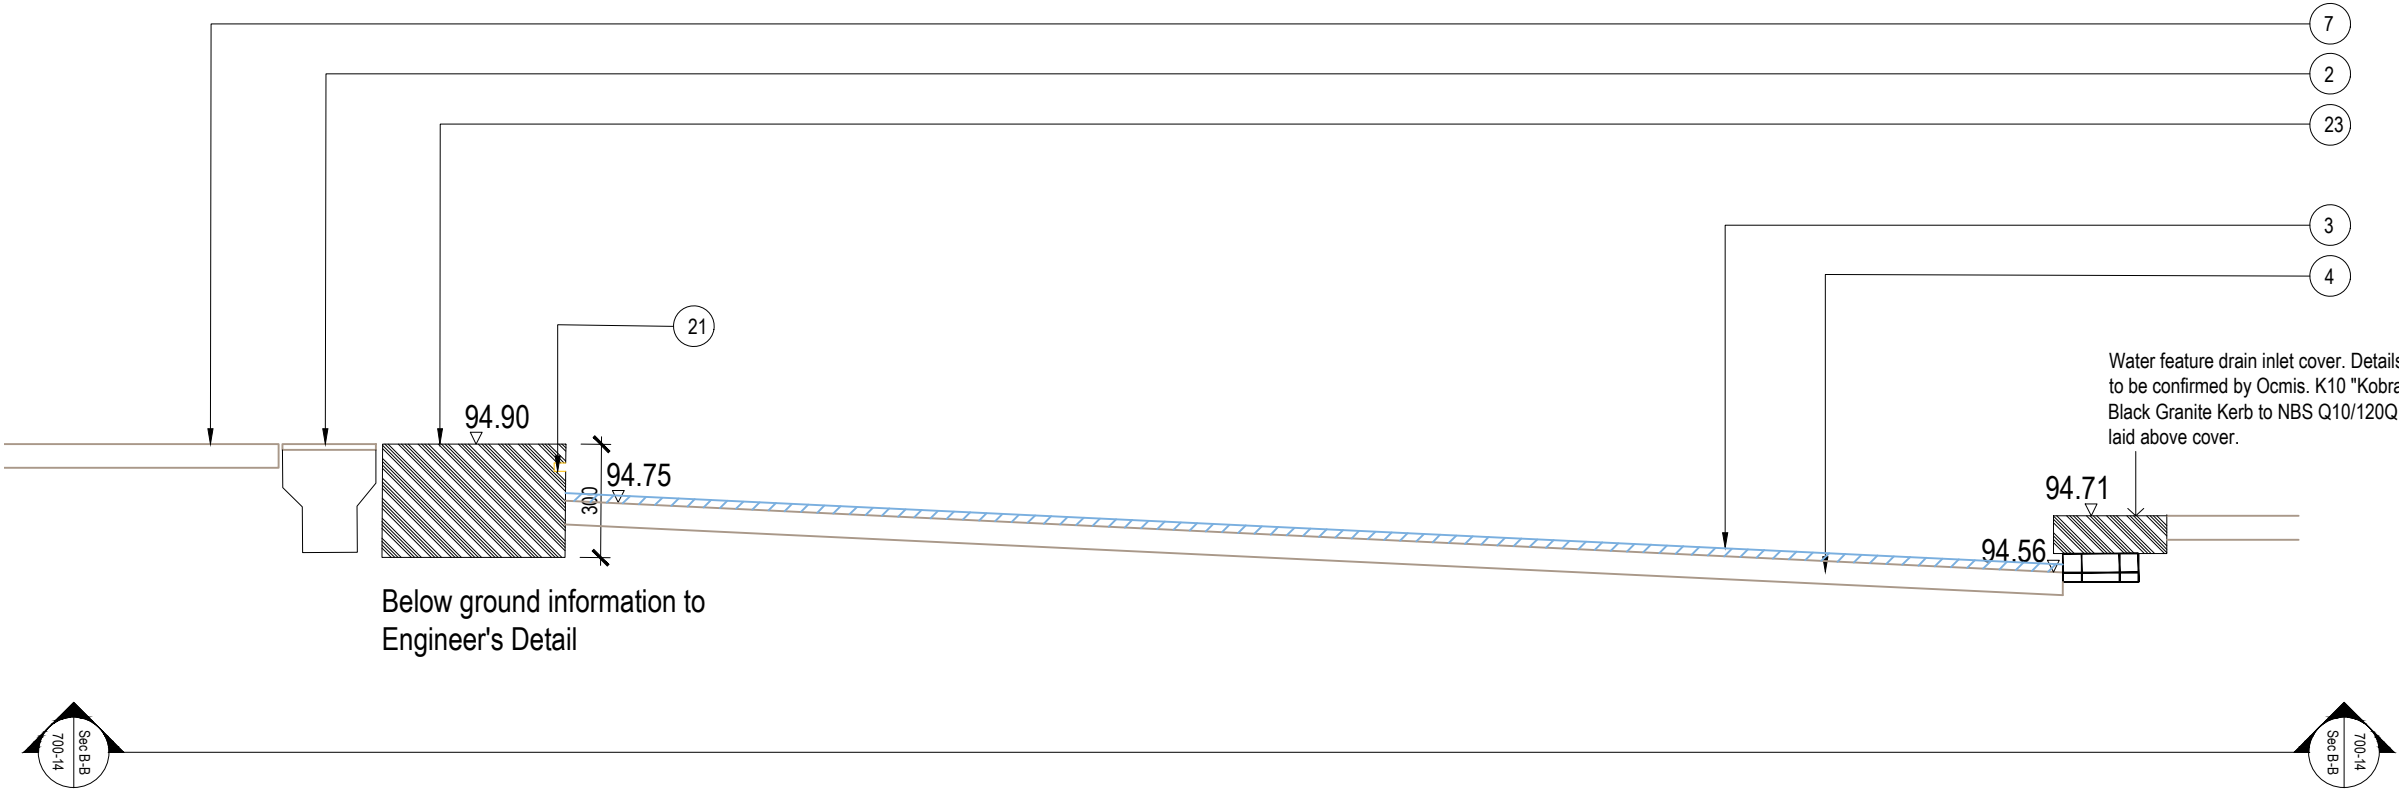


Typical Rill End Detail
[End of Rill]
Scale 1:10

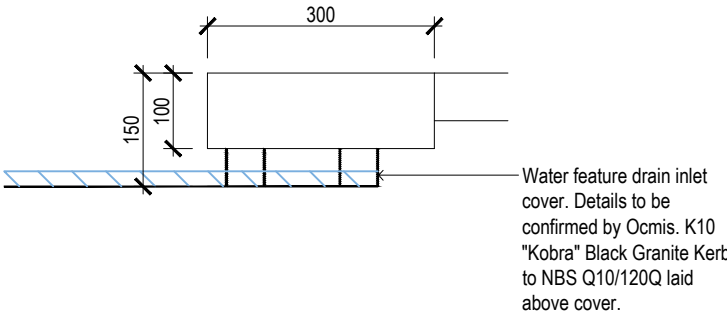


K3S2 Kerb Type Section
LED Lighting Strip: (21)
Stone cutting detail

Scale 1:10

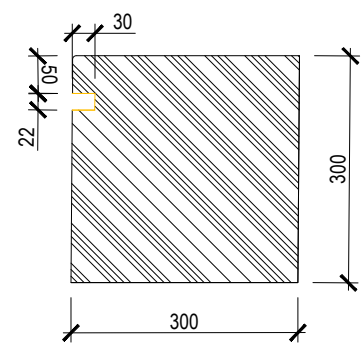

Typical Rill End Detail
[Start of Rill]
Scale 1:10

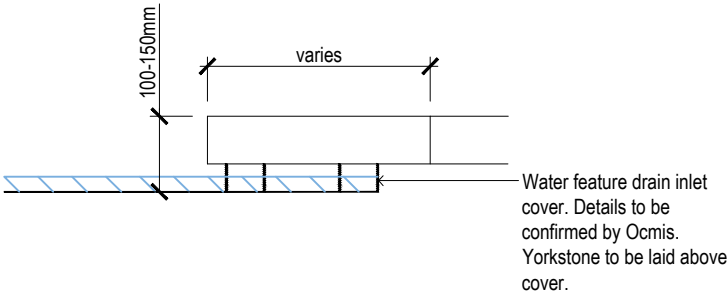

Notes:

- This drawing is copyright.
- Do not scale dimensions from this drawing.
- This drawing is to be read in conjunction with all other relevant drawings.
- All discrepancies on this drawing are to be reported to the architect.
- Do not modify any element of this drawing.
- Use drawing only for purpose(s) issued.

North Sign / Key Plan

The following external model files are included within this drawing:
