



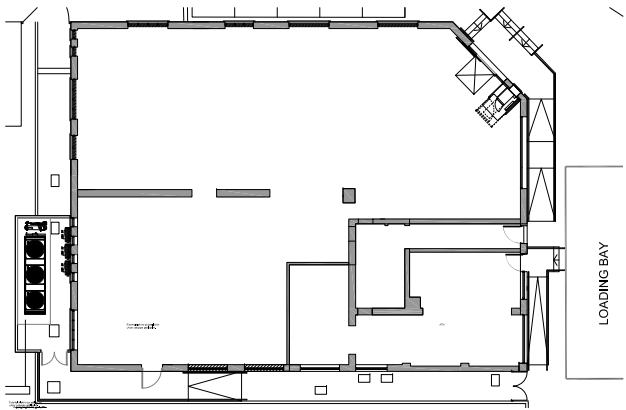

PROPOSED ELEVATION D
(scale 1:100@A3)

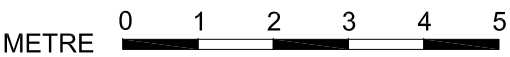

D

Revision	Date	Description
Walbrook management New Broad Street House 35 New Broad Street London EC2M 1NH tel: 020 3009 3061 email: Info@walbrookmanagement.com		
Status		
PLANNING		
Client		
SAINSBURY'S LOCAL		
Project Title		
THE FRIENDSHIP INN BARNSELEY, REDBROOK ROAD SOUTH YORKSHIRE S75 2RE		
Drawing Title		
PROPOSED ELEVATION D SITE REF. 7725		
Project Number		Revision
11/W7725		B
Drawing Number		Scale
213		1:100@A3
Drawn	Checked	Date
AM		14/05/2012
The content of this drawing is the property of Walbrook Management LLP and may not be copied in whole or part without formal consent.		