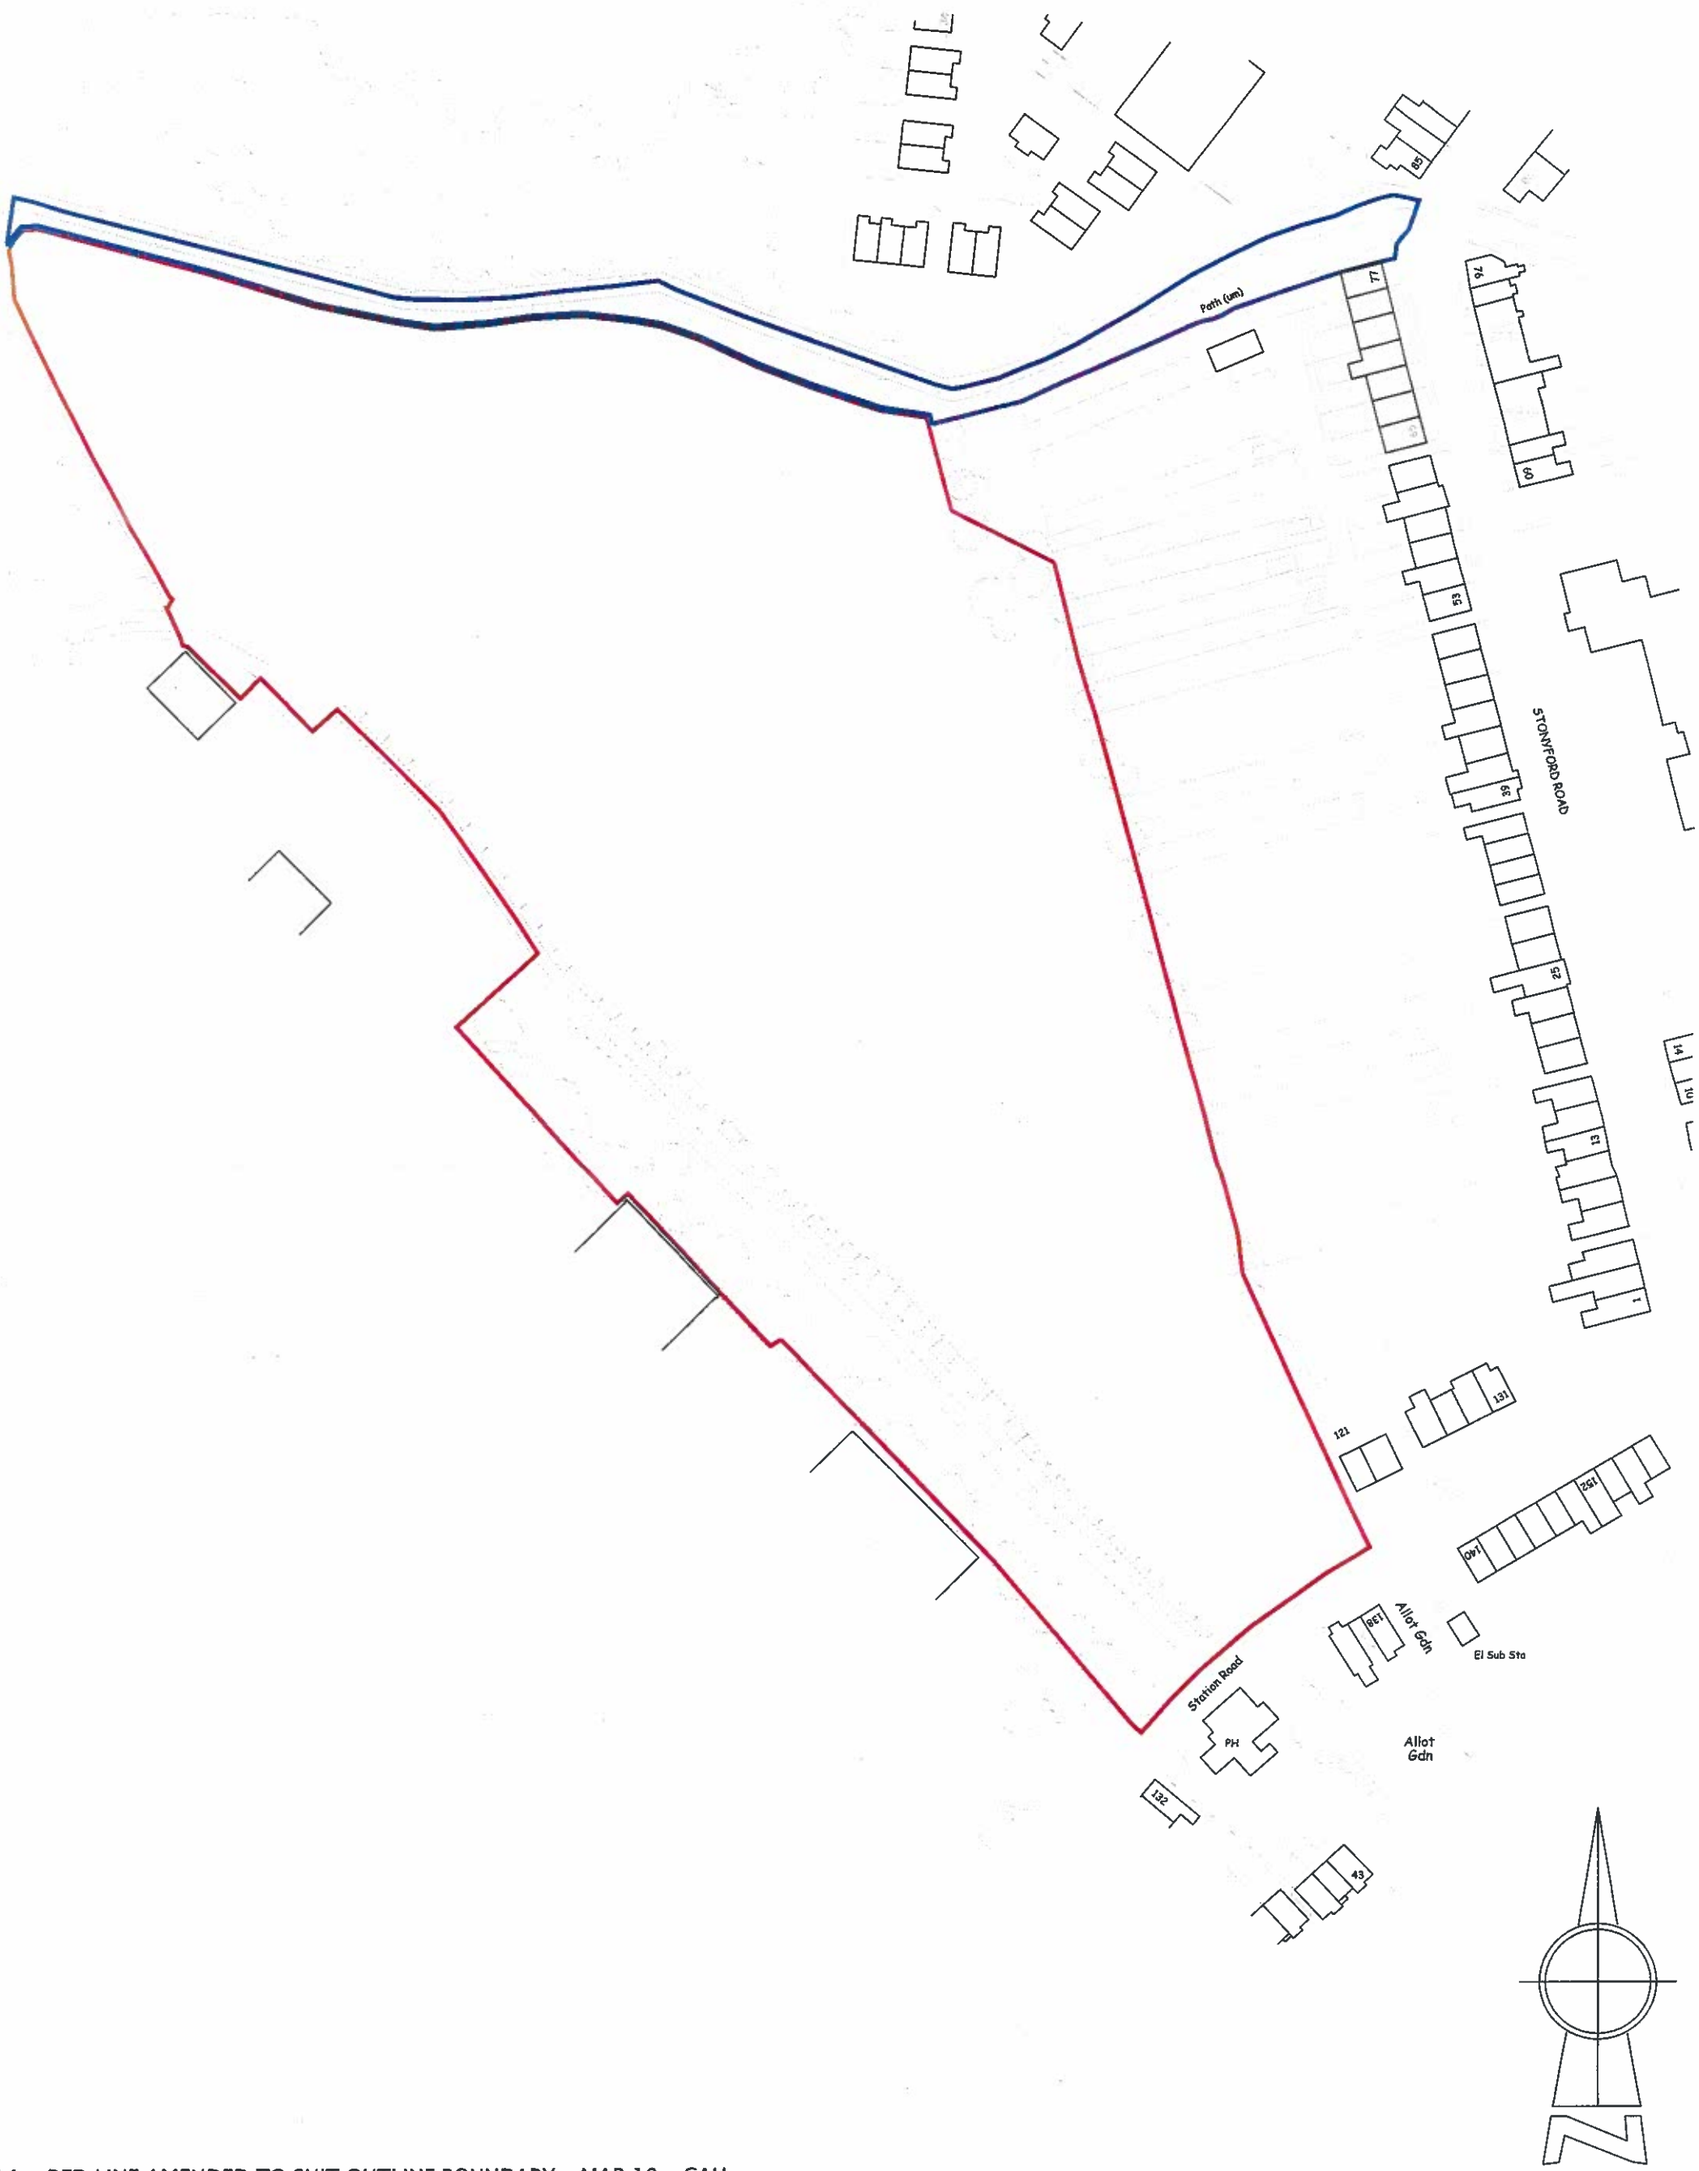


REV A – RED LINE AMENDED TO SUIT OUTLINE BOUNDARY – MAR 10 – CAH

CLIENT
HARTWOOD ESTATES
PROJECT
STAT' N ROAD, WOMBWELL
DRAWING OF
LOCATION PLAN
MARKETING NAME

drawing no		rev	date
P08:4141:02		A	02.03.10
scale @ A3	drawn	check	date
1:1250	SPN	CAH	02.03.10

architectural design
town planning
landscape architecture
John R Paley Associates
1 Red Hall Crescent
Paragon Business Village
Wakefield WF1 2DF
t-01924 383322
f-01924 384382
e-info@jrpassoc.co.uk