


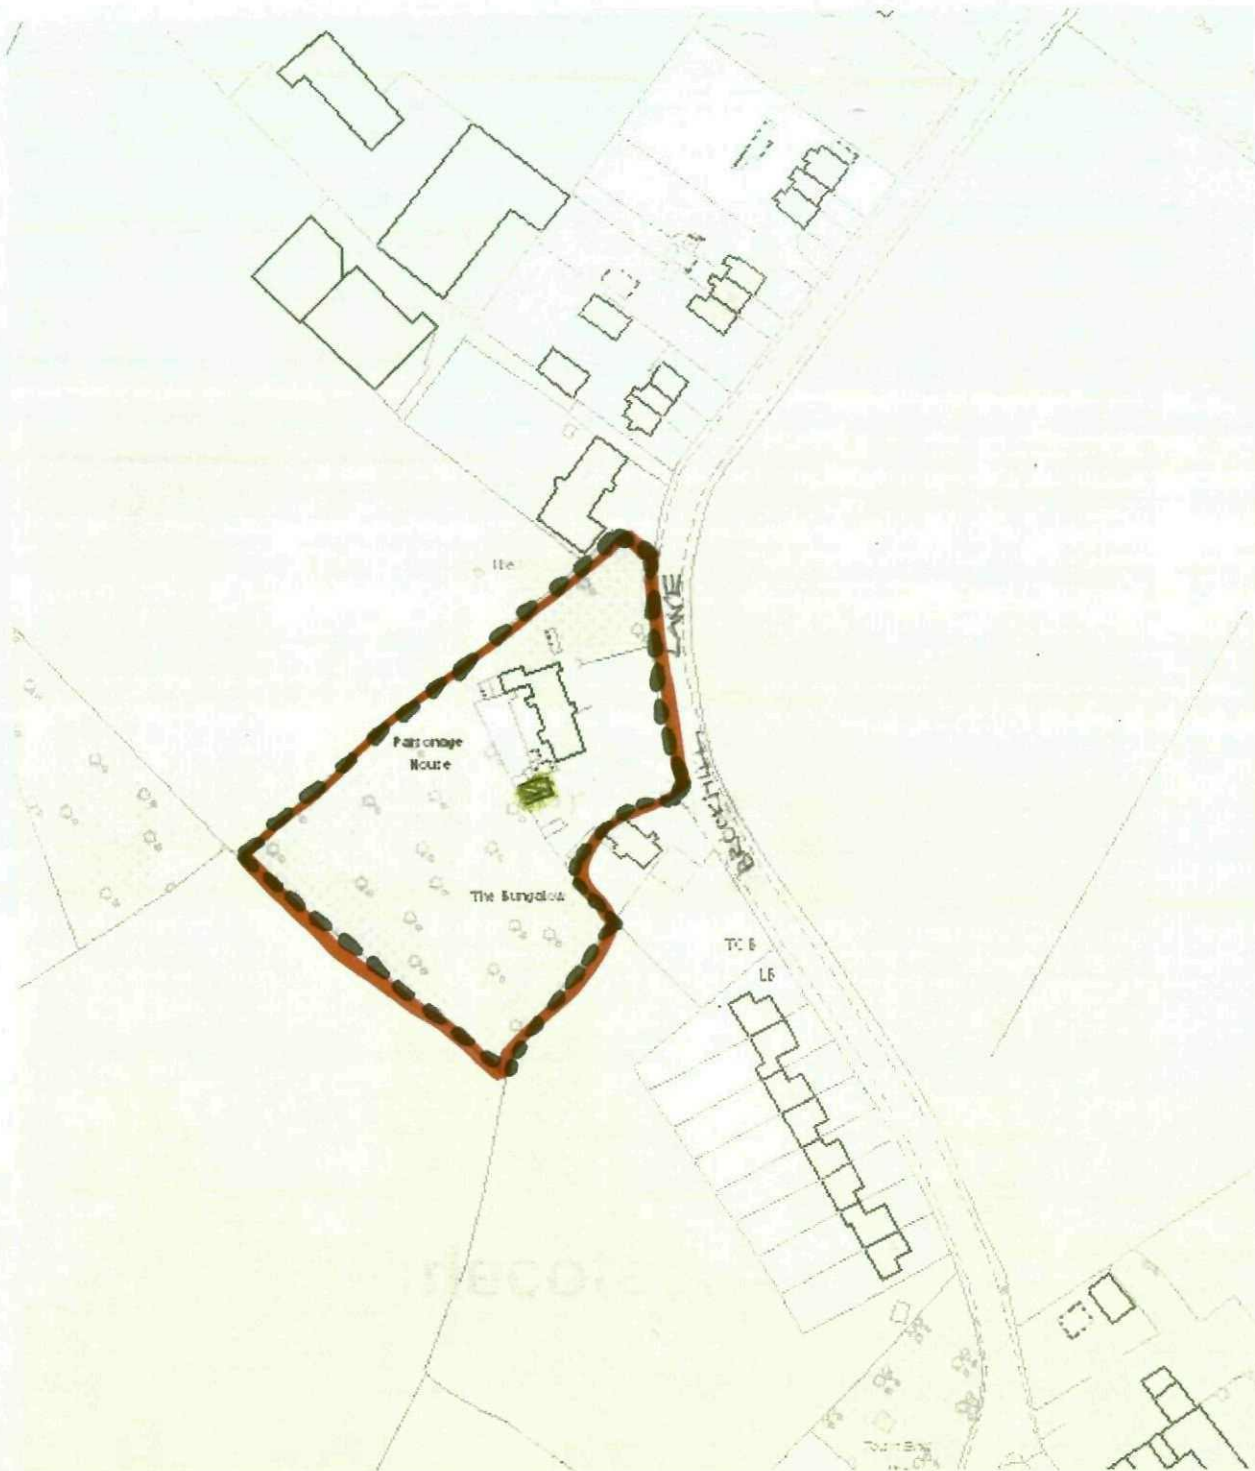

LOCATION PLAN 1:2500



EXISTING GARAGE, THE PARSENAGE, BROOKHILL LANE, CARLETON