


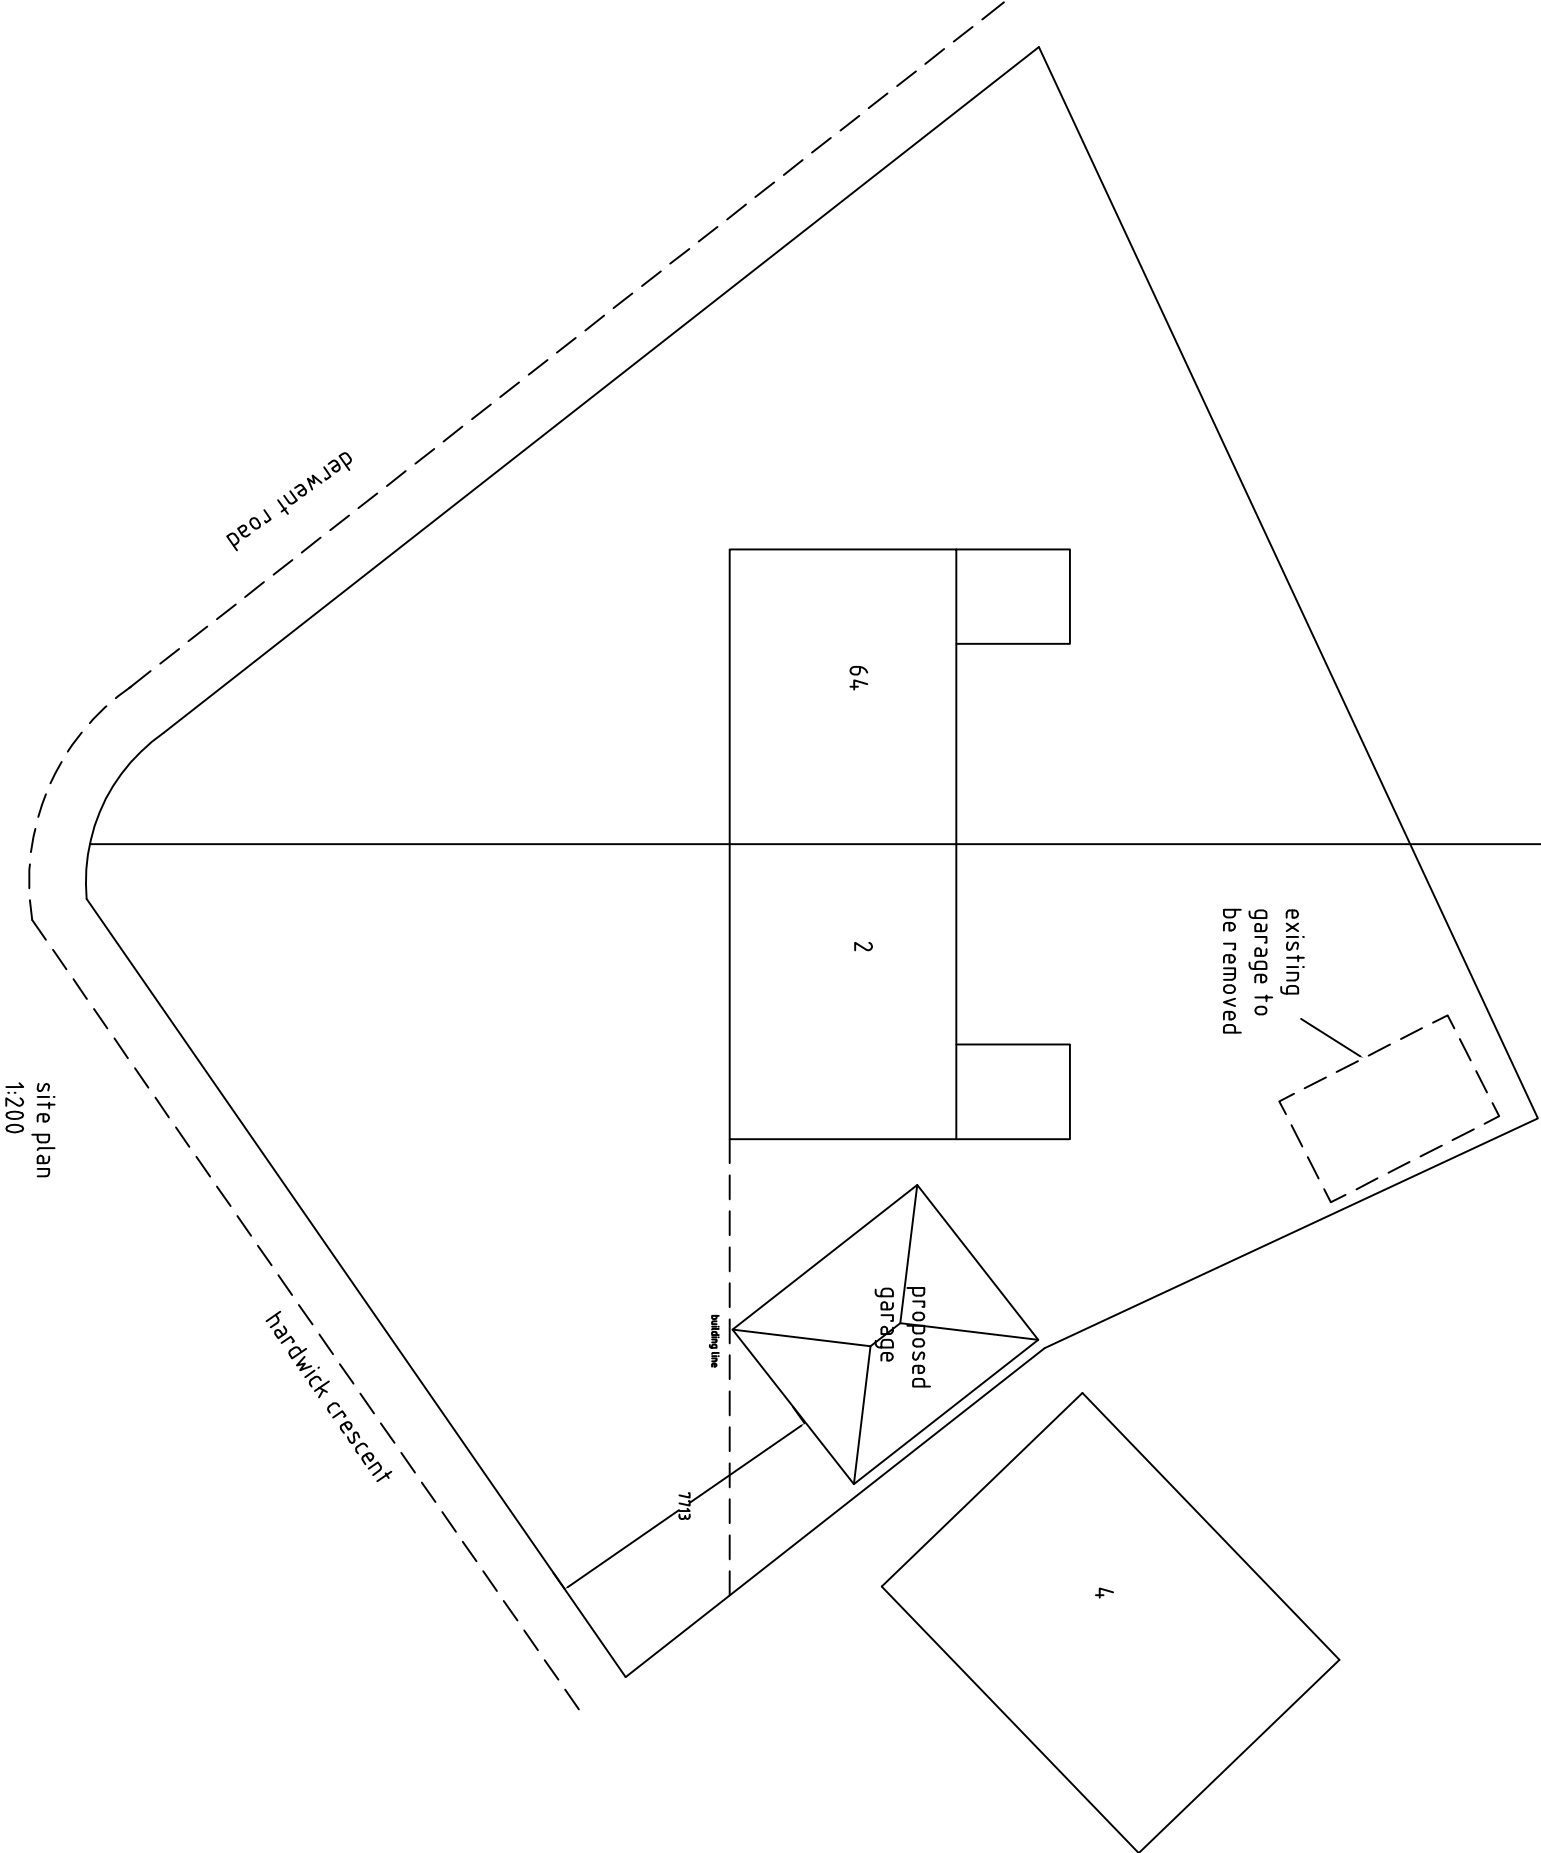

roy harrison architects 41A Staincross Common Barnsley S75 6JF tel 01226 381883 e.mail royarch@tiscali.co.uk		project proposed garage	client Mr G Brown 2 Hardwick Crescent Athersley South S71 3QX	title Plans sections elevations	drg No rh/gb/2		drawn by rh
date 1/9/11					scale 1:200		