
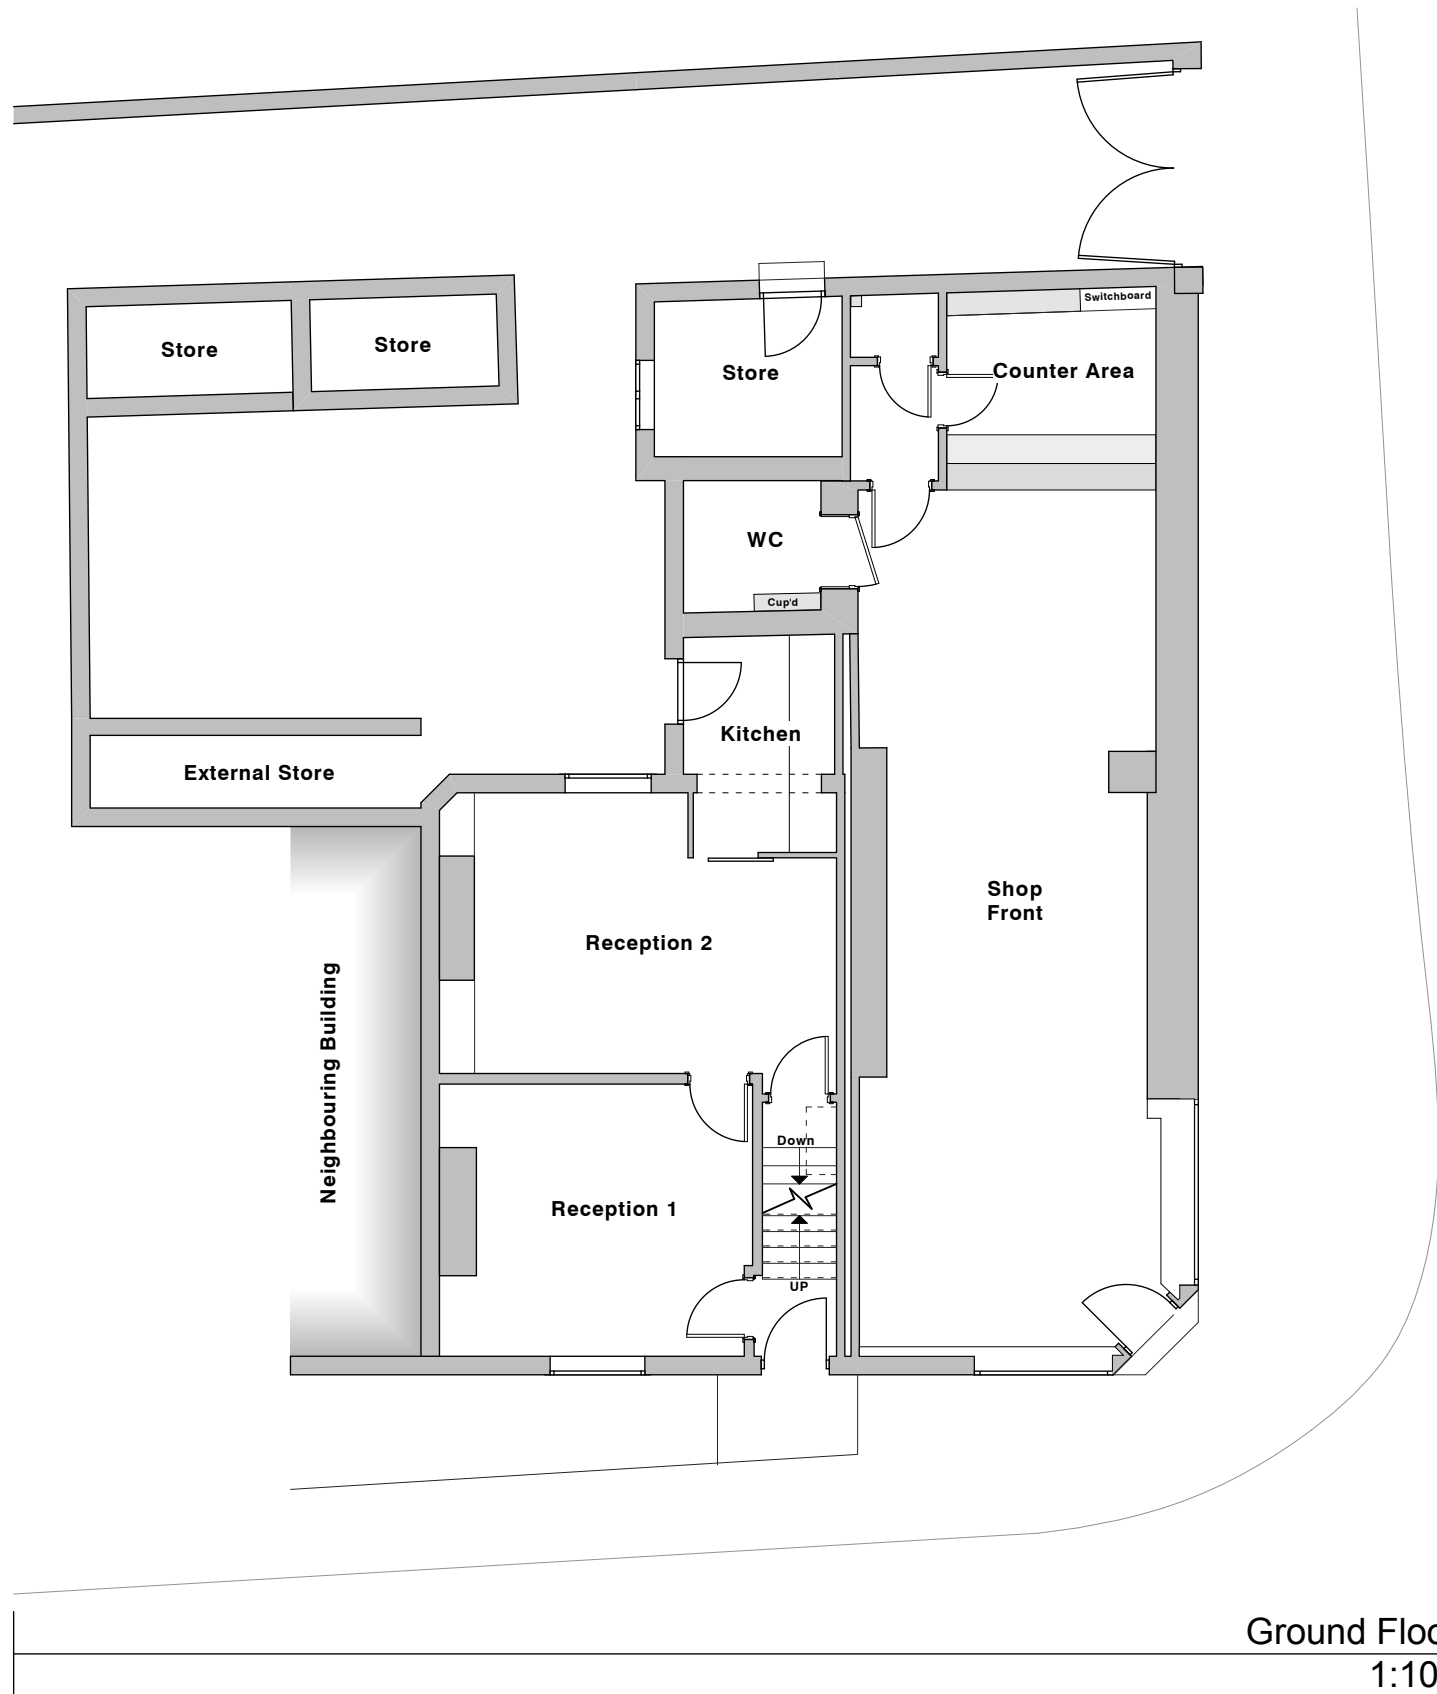


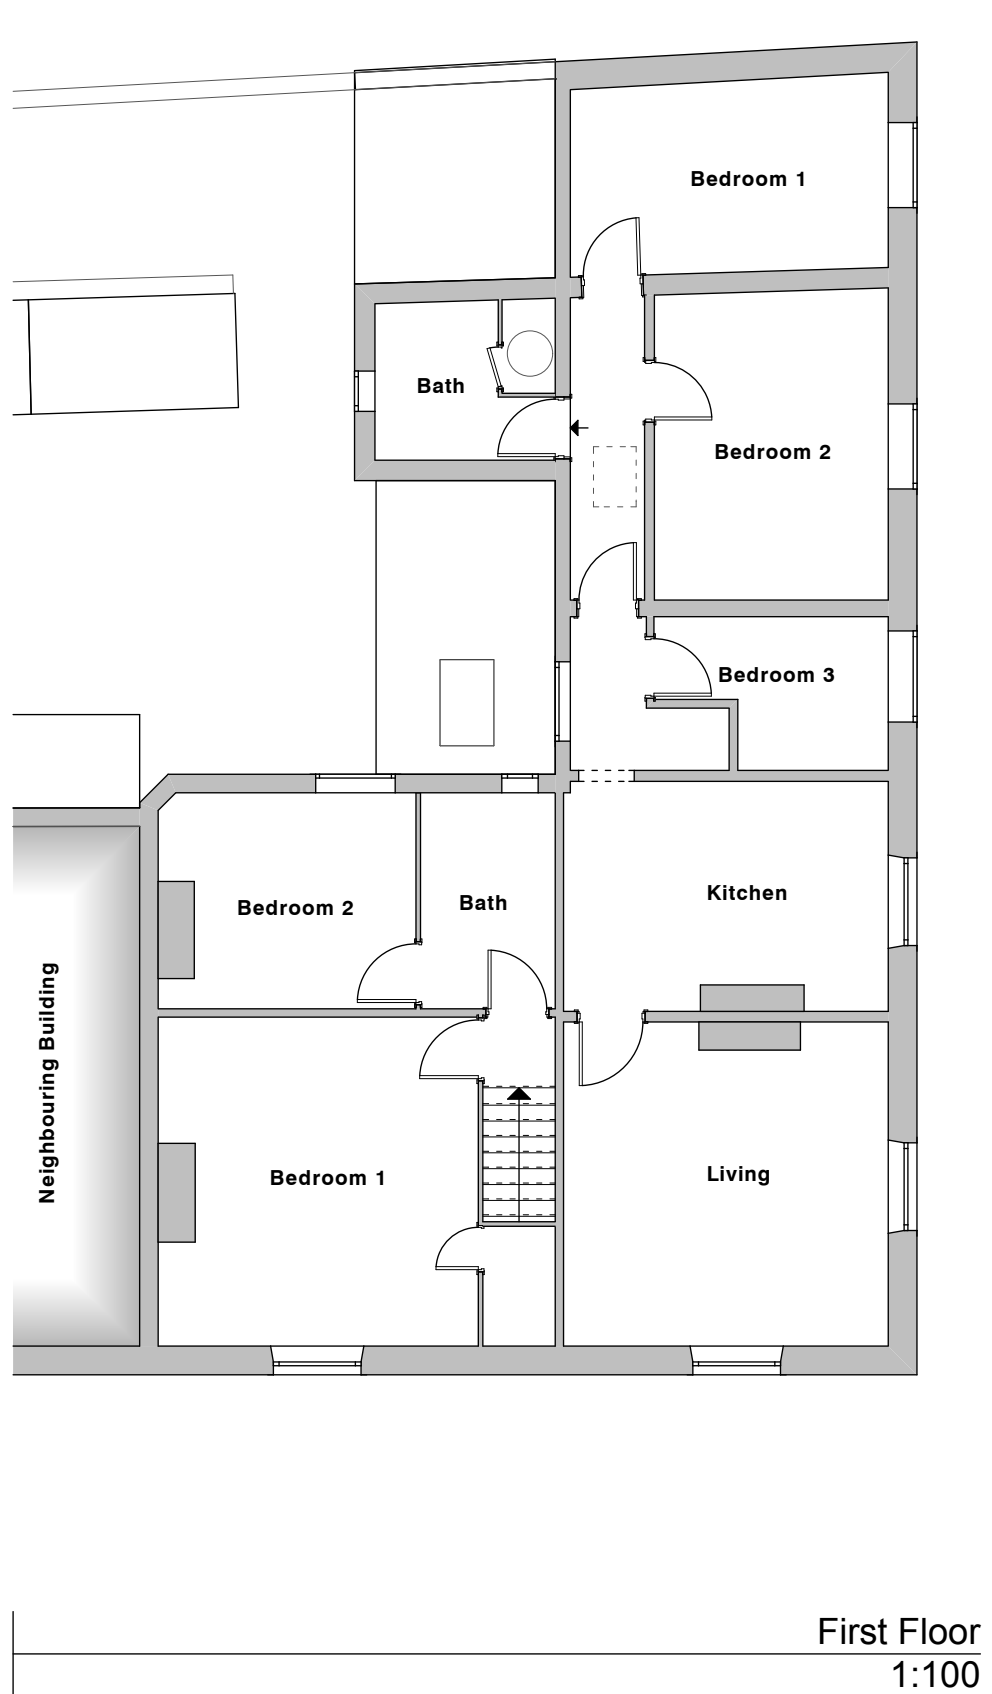

**PLANNING APPLICATION ISSUE**

NOTE:- These drawings have been prepared for the purposes of submission to the Local Authority as part of a planning application and are not to be used for any other purpose without the express permission of MSA.

Adjacent buildings, roads, etc scaled from O.S. plans. Trees indicated for illustrative purposes only.

**These drawings are not to be used for construction**

| rev. | notes | date |
|------|-------|------|
|      |       |      |

**msa** architects

**msa**architects  
89 High Street  
Newton-Le-Willows  
WA12 9SL

T. 01925 299 881  
F. 01925 299 455  
E. info@msaarchitects.co.uk  
www.msaarchitects.co.uk

2 Green Rd & 1-3 Station Rd  
Dodworth  
S75 3JA  
Stan James

**Existing Plans**

|                     |                            |                   |                    |
|---------------------|----------------------------|-------------------|--------------------|
| Project No.<br>1260 | Drawing No.<br>1260/PL/002 | Rev No.<br>A3     | Size<br>A3         |
| Scale               | Drawn By<br>PT             | Checked By<br>KMS | Date<br>19/04/2013 |

**PLANNING**

This Drawing is Copyright © 2013

**arb**  
Architects Registration Board

**RIBA**  
Chartered Practice