
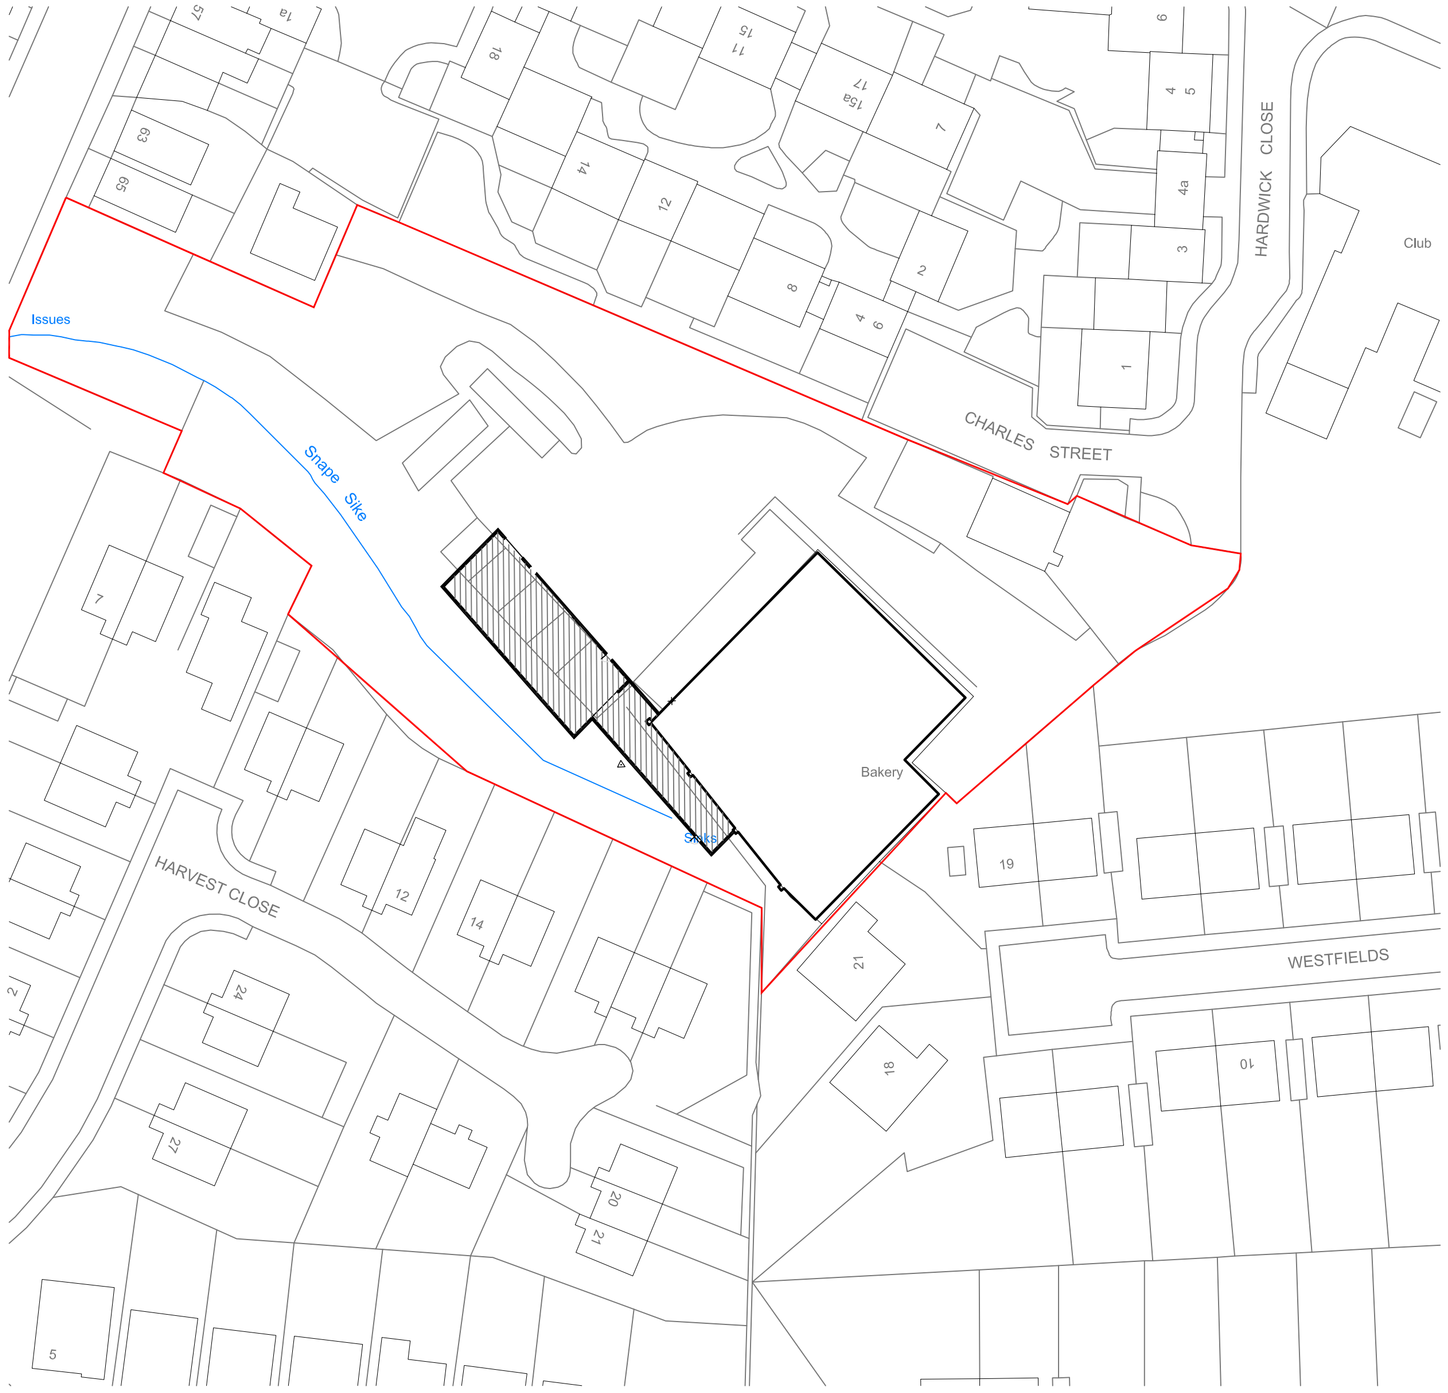


block plan 1:500

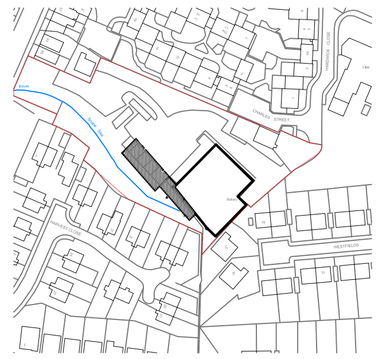

site location plan 1:1250

Notes

Figured dimensions only to be taken from this drawing.
Do not scale.If in doubt ask.

Rev	Date	Drawn	Description

MaxDesign

Architecture | Planning | Consultancy

The Beehive, Bawtry Hall, Doncaster, DN10 6HJ

t: 01302 378383 m: 07734 939 044
e: design@maxdesignconsultancy.co.uk w: maxdesignconsultancy.co.uk

status: **Preliminary**

client: WHITES BAKERY

project: Whites Bakery

title: site location plan

scale: 1:500 1:1250

date: FEB 2014

project no.:	drawn:	number:	rev:
1420	MJ	00	