


* AMENDMENTS AGREED WITH BOB KNELL (HIGHWAYS)

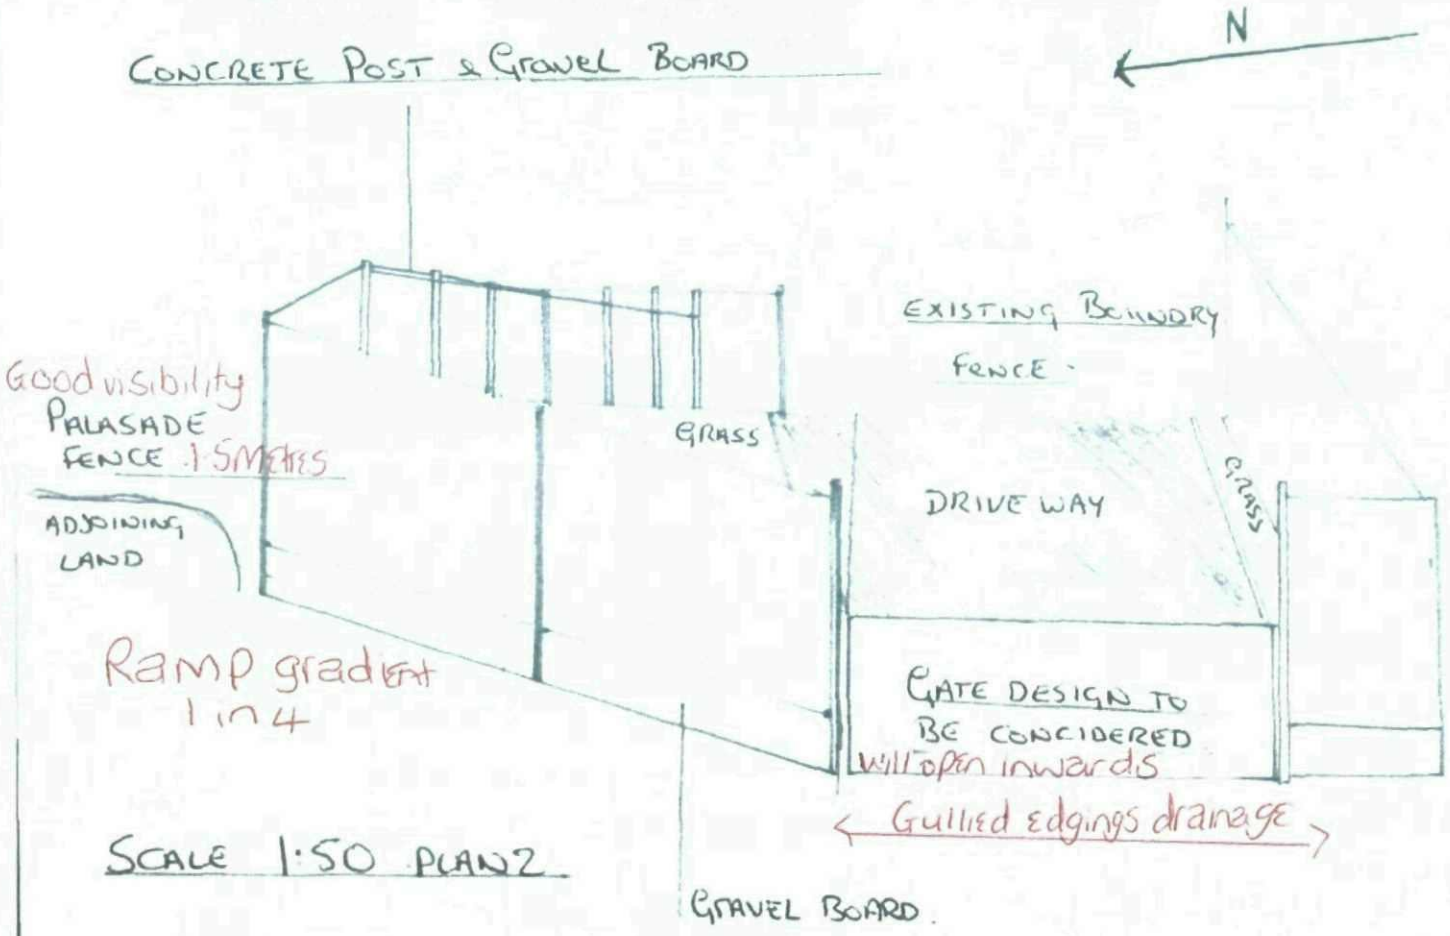

The drive is to be used as an exit point only and is for the sole use of number one. To be used as an exit not for parking. We must give priority to users of the private road. Gate must open inwards
Gullied edging drainage. Gate pillar not to obscure visibility
Concrete post and Gravel boards, with palasade fence panels. 2 metres in height total, (internal)
Existing boundry fence to be removed to open up the area for use, BATTERD Banking Grassed.
Adjouning property at a height of Gravel board. Fence height 1.5metre (external - neighbouring side)
Edging kerbs to surround driveway with grass surround to fence.
Gate and fence set back to allow good visibility up the private road and allow good visibility to traffic using Private road.

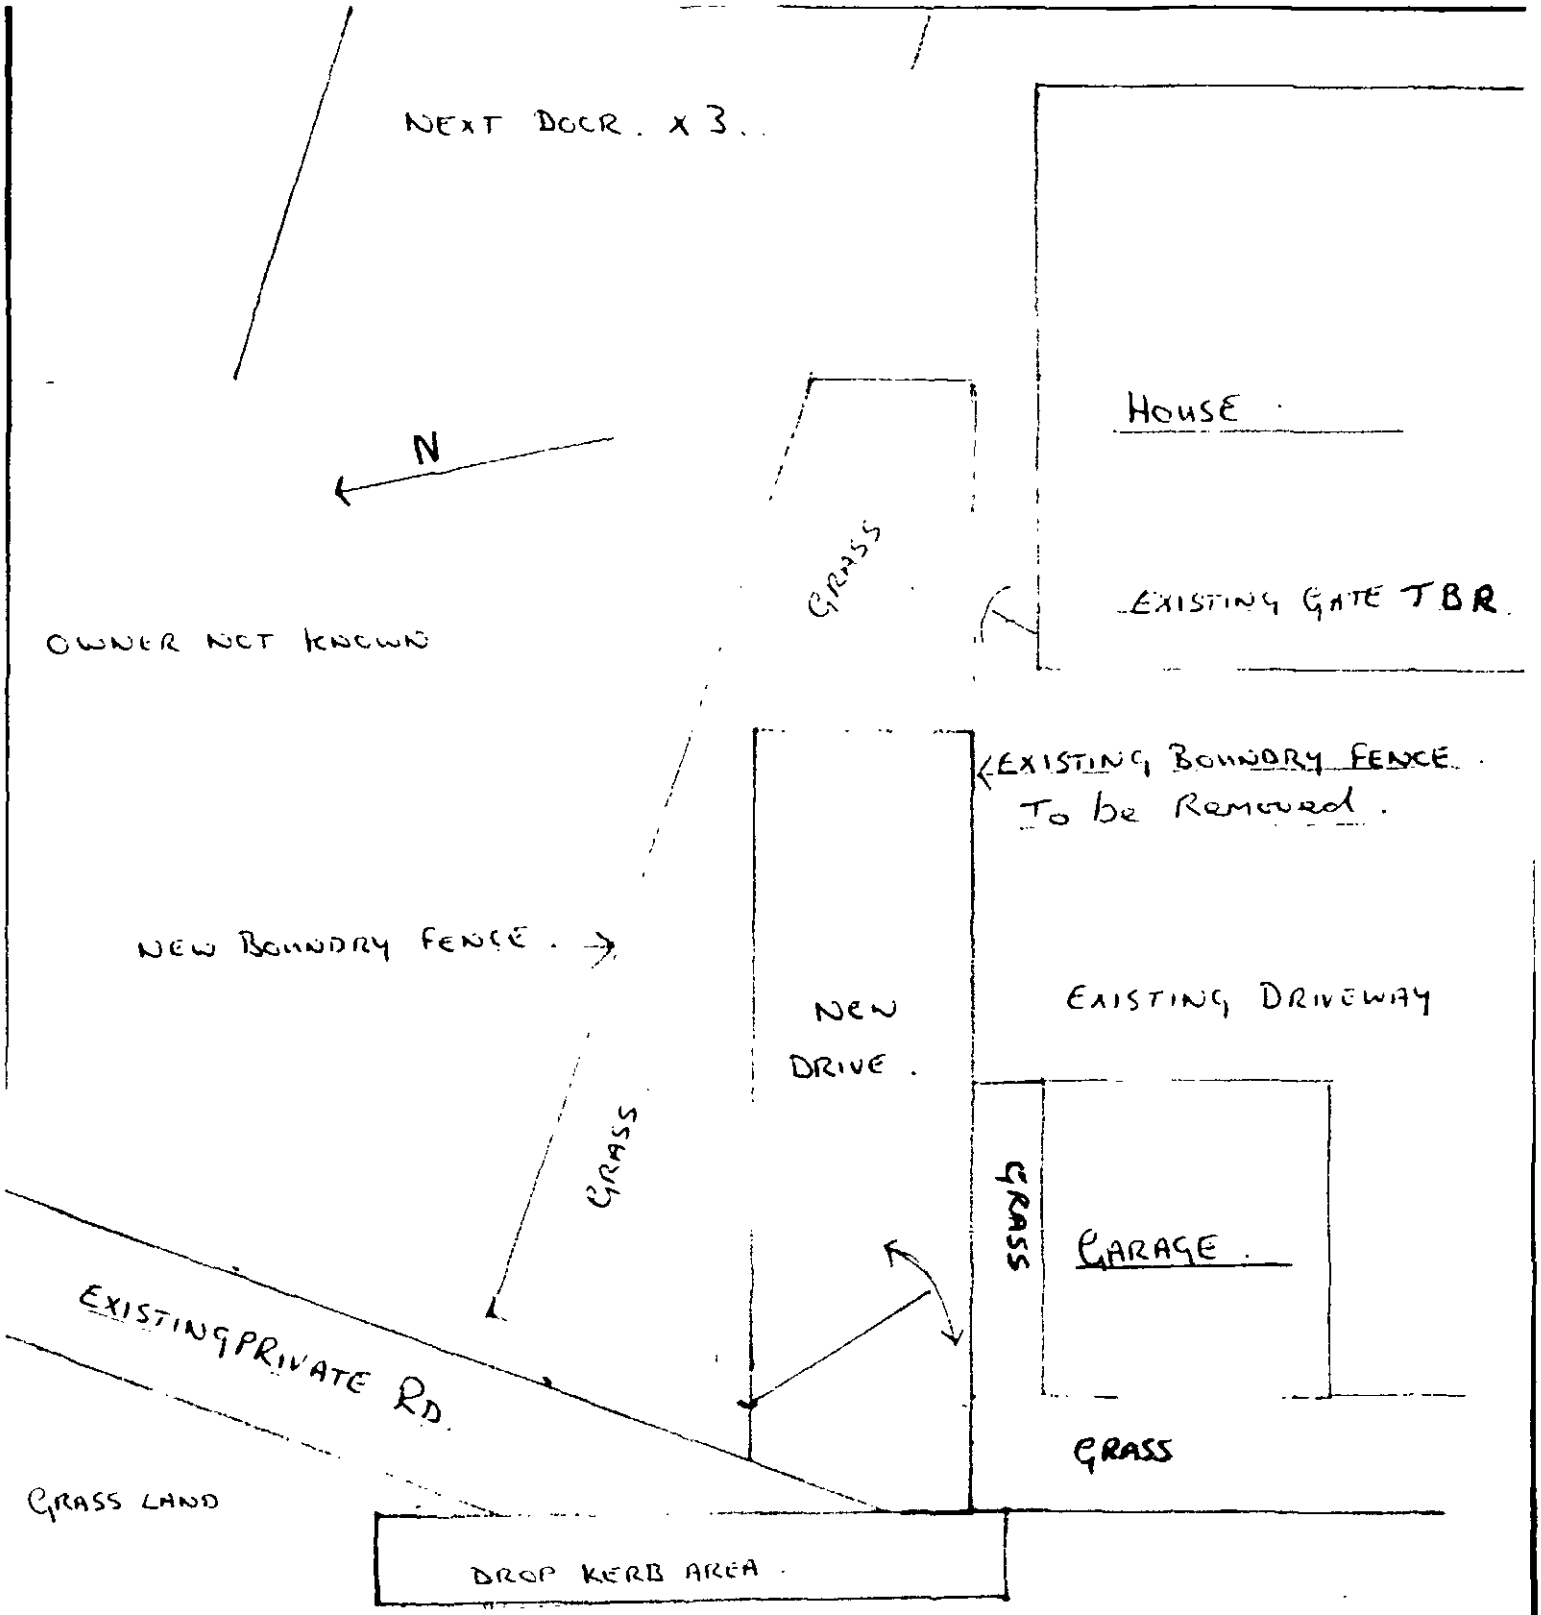

Scale 1:100 PLAN 1

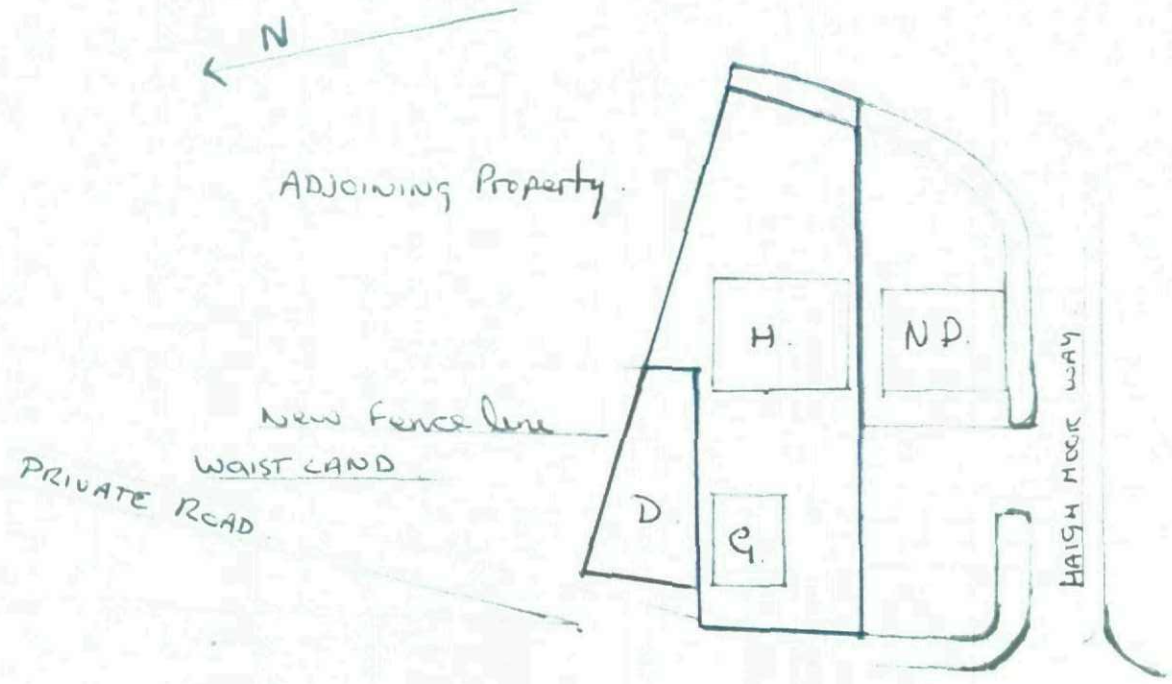

H. = 1 Haigh Moor way

ND = Next Door.

G = Garage.

D = New drive way

SCALE 1:500 PLAN 3.

Bold BLACK = NEW FENCE line.

BLue = EXISTING BOUNDRY.