


© Crown Copyright, All Rights Reserved. 2014 Licence Number 0100031673

NOTES

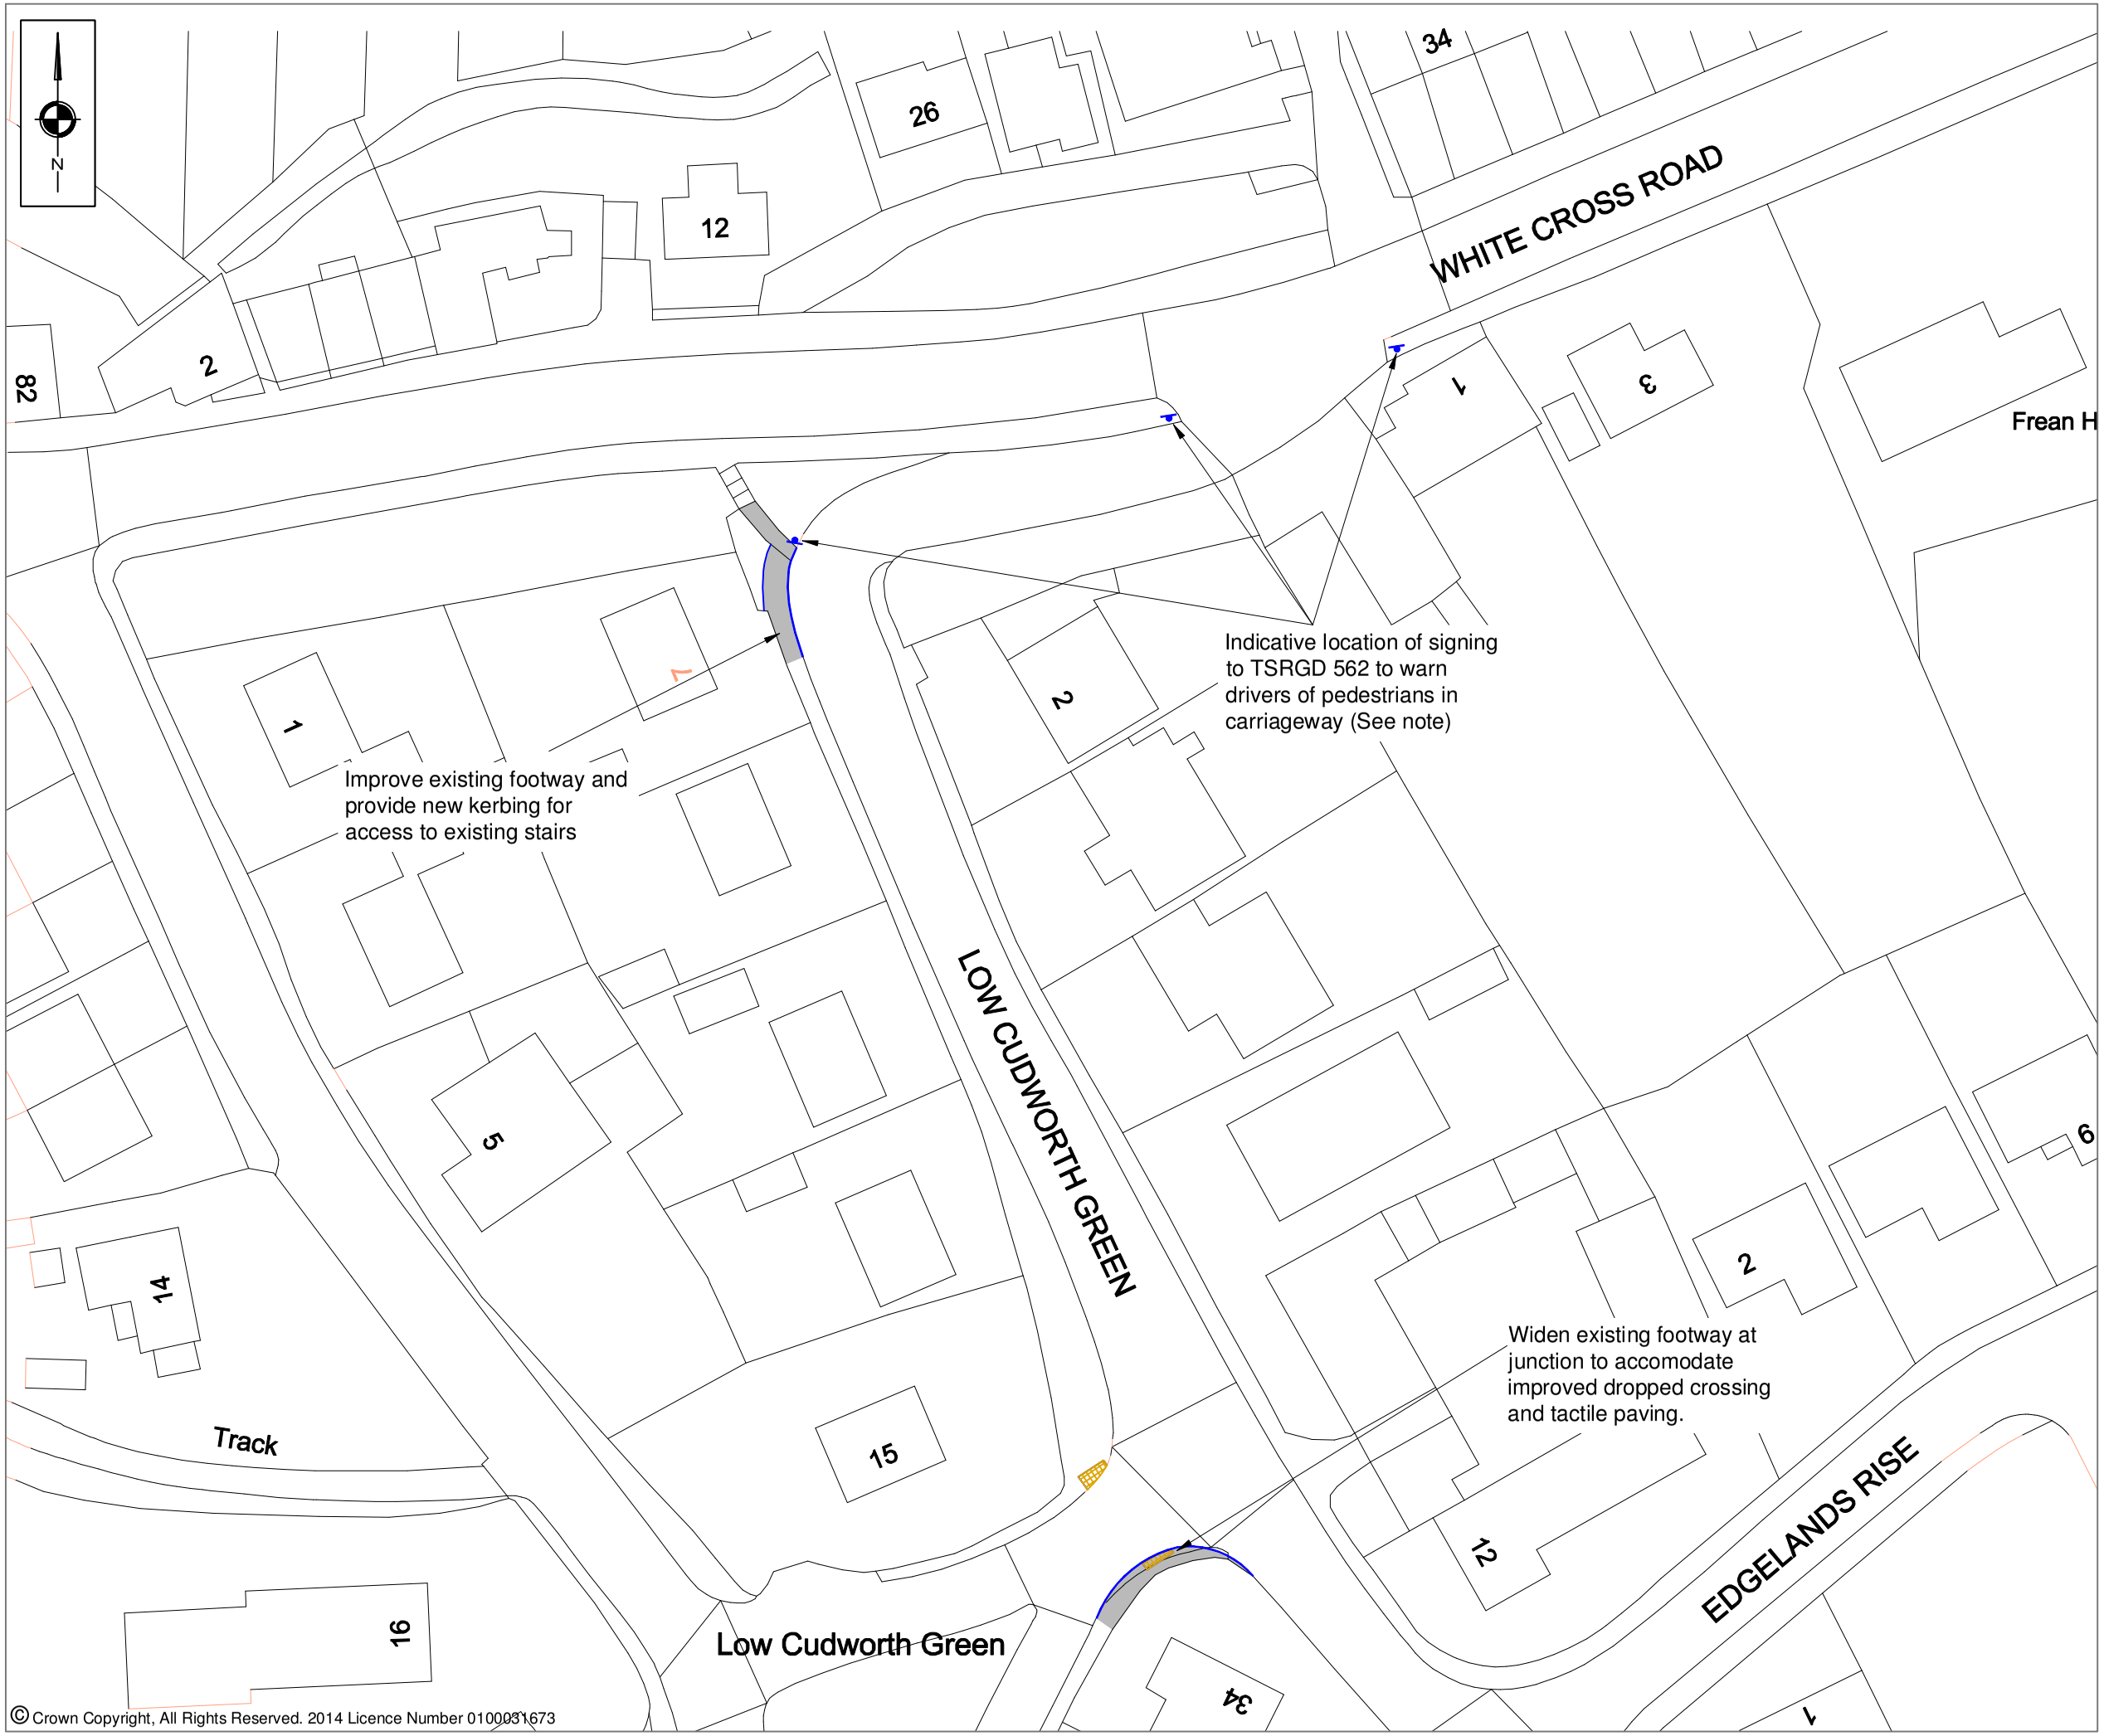

Sign to TSRGD 562 and acompanying text "pedestrians in carriageway". Locations to be deteremined by local highway authority.

REVISIONS

REV	DESCRIPTION	DATE	BY
-	-	-	-

S|C|P
Transportation Planning : Infrastructure Design
Riverside Studio, 32 The Calls, Leeds, LS2 7EW, Tel 0113 887 3323
www.scptransport.co.uk, Email info@scptransport.co.uk

Client Name: BARRATT HOMES

Project Title: PROPOSED RESIDENTIAL DEVELOPMENT CARRS LANE, CUDWORTH

Drawing Title: OFF SITE HIGHWAY WORKS

Drawn By:	Date:
TH	OCT 2015
Checked: GWB	Scale: 1:500 @ A3
Status: PLANNING	Approved/Unapproved: -

Drawing No. SCP/14923/SK015 | Rev. -