




Internal
Installation

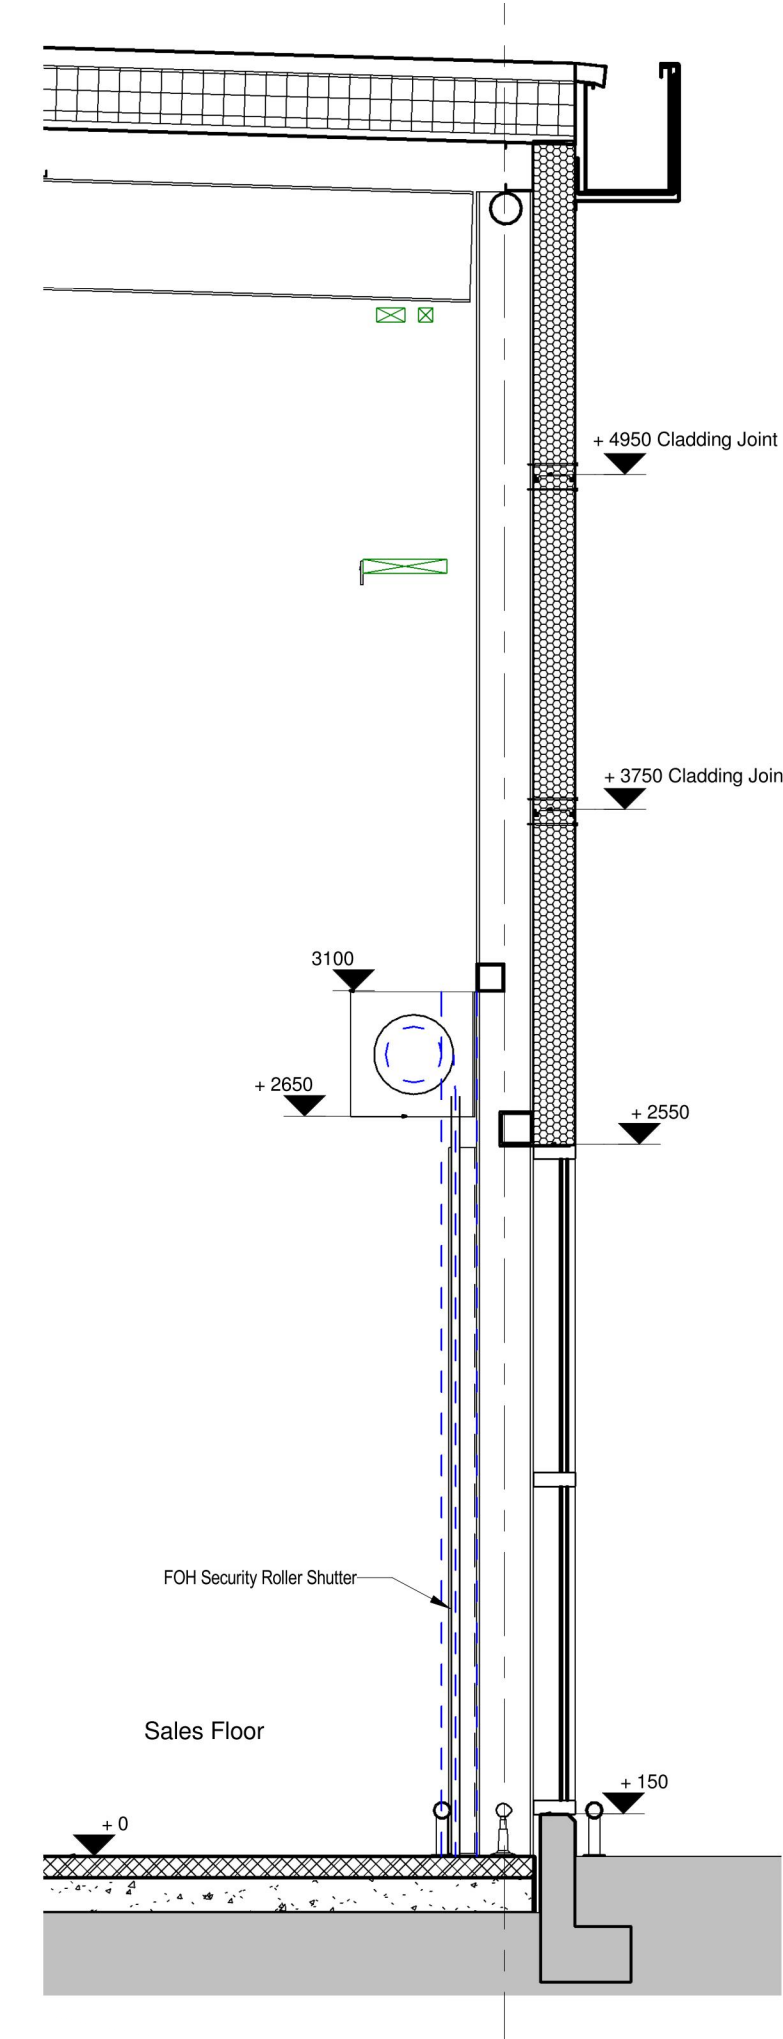

External
Installation

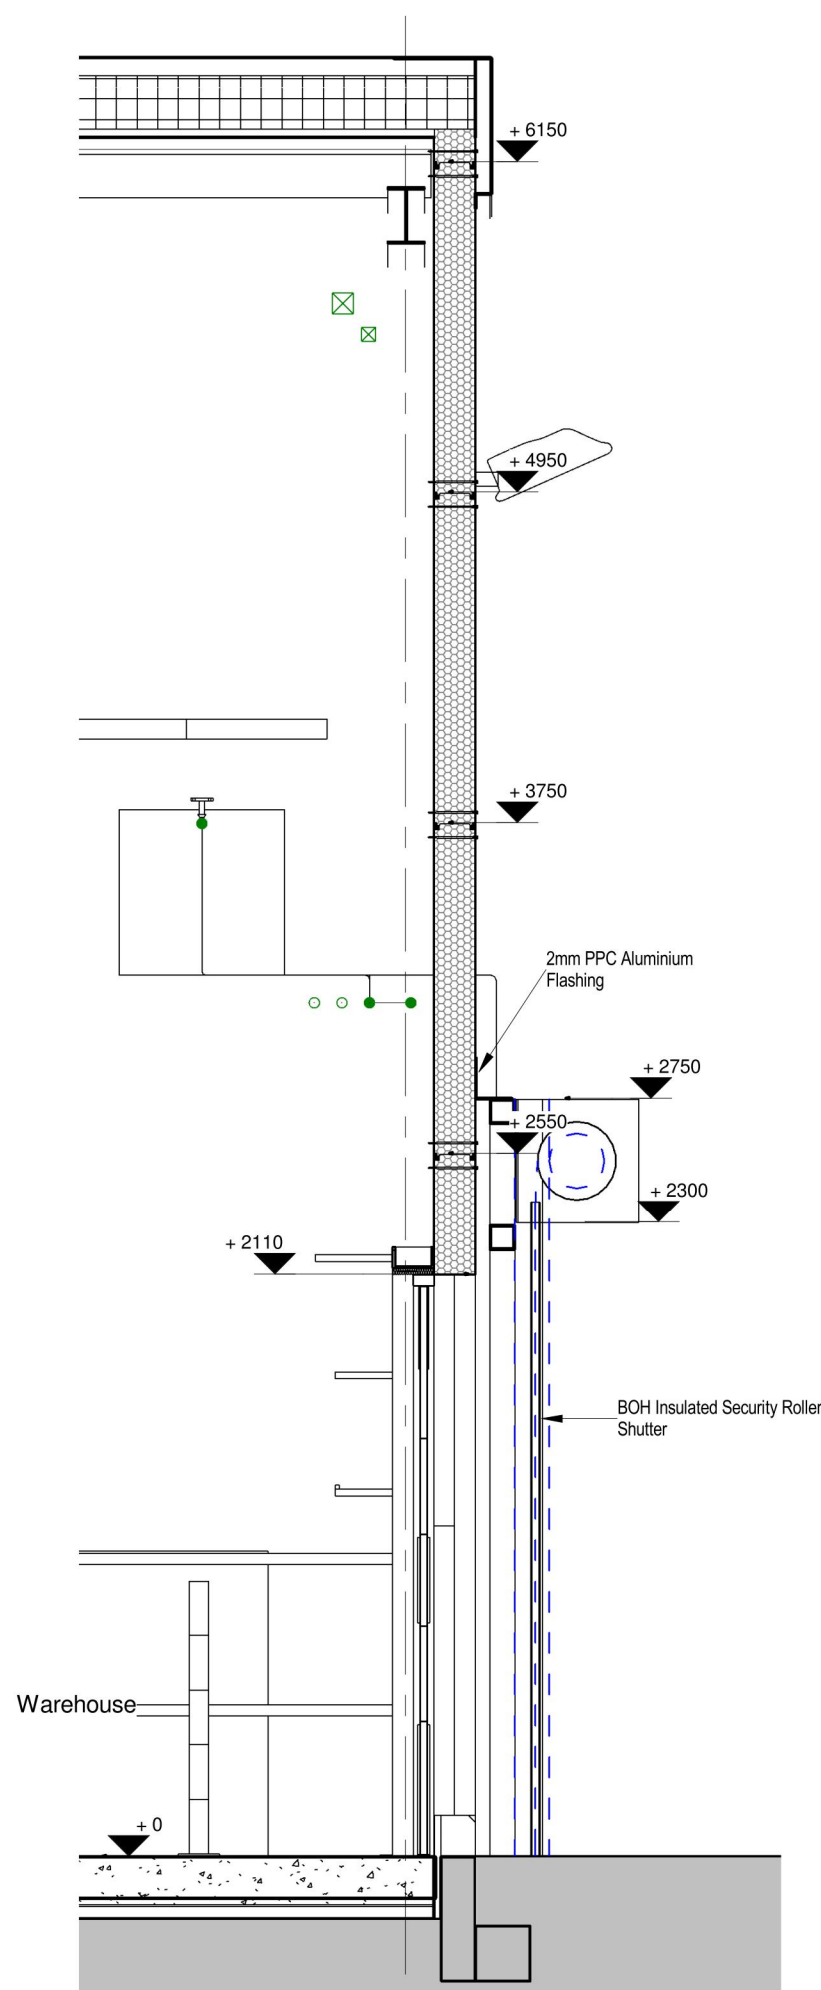

Concealed
Installation

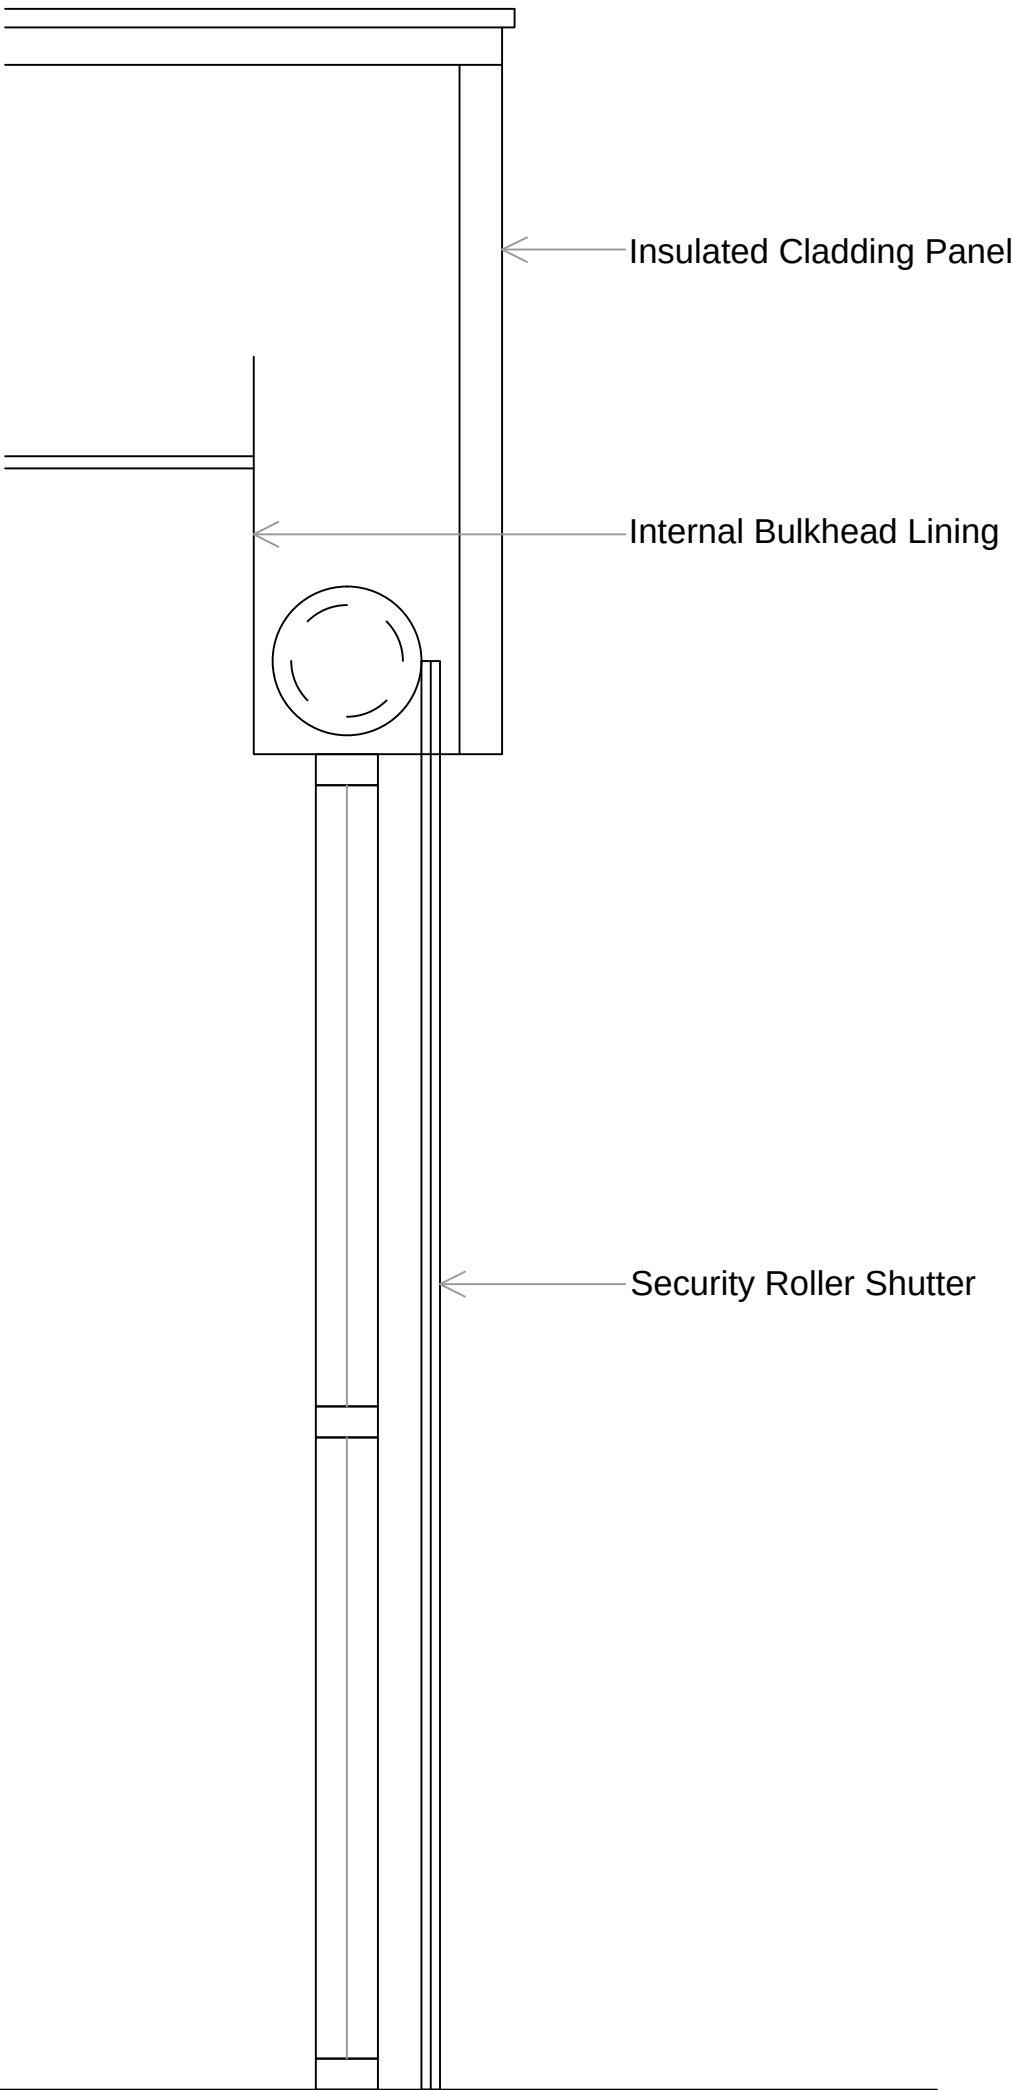

General Notes
1. No dimensions are to be scaled from this drawing, all dimensions are to be checked on site by the contractor prior to any works taking place.
2. Any discrepancies are to be reported to Key Electrical immediately.
3. This drawing is the property of Key Electrical and is not to be used, copied or reproduced without the owners consent.
E Key Electrical Contractors & Storefitters Ltd.

Rev No	Date	By	Details
Client: ASDA			
Site: 25K Supermarket 2012 Model			
Project: Roller Shutter Cross Sections			

Drawing No: KEY/Roller Shutters	Revision: A	Drawn By: TM
Date: 15/01/14	Scale: NTS @ A1	Status: Preliminary