
© This drawing is the copyright of White Design (UK) Ltd. and cannot be reproduced in any form without express consent of the company. Written dimensions to be checked on site and discrepancies are to be reported prior to commencing work on site.

NOTE:
Revised Dimension of Service yard/ Town Hall enterance & Bin store boundary provided by client.

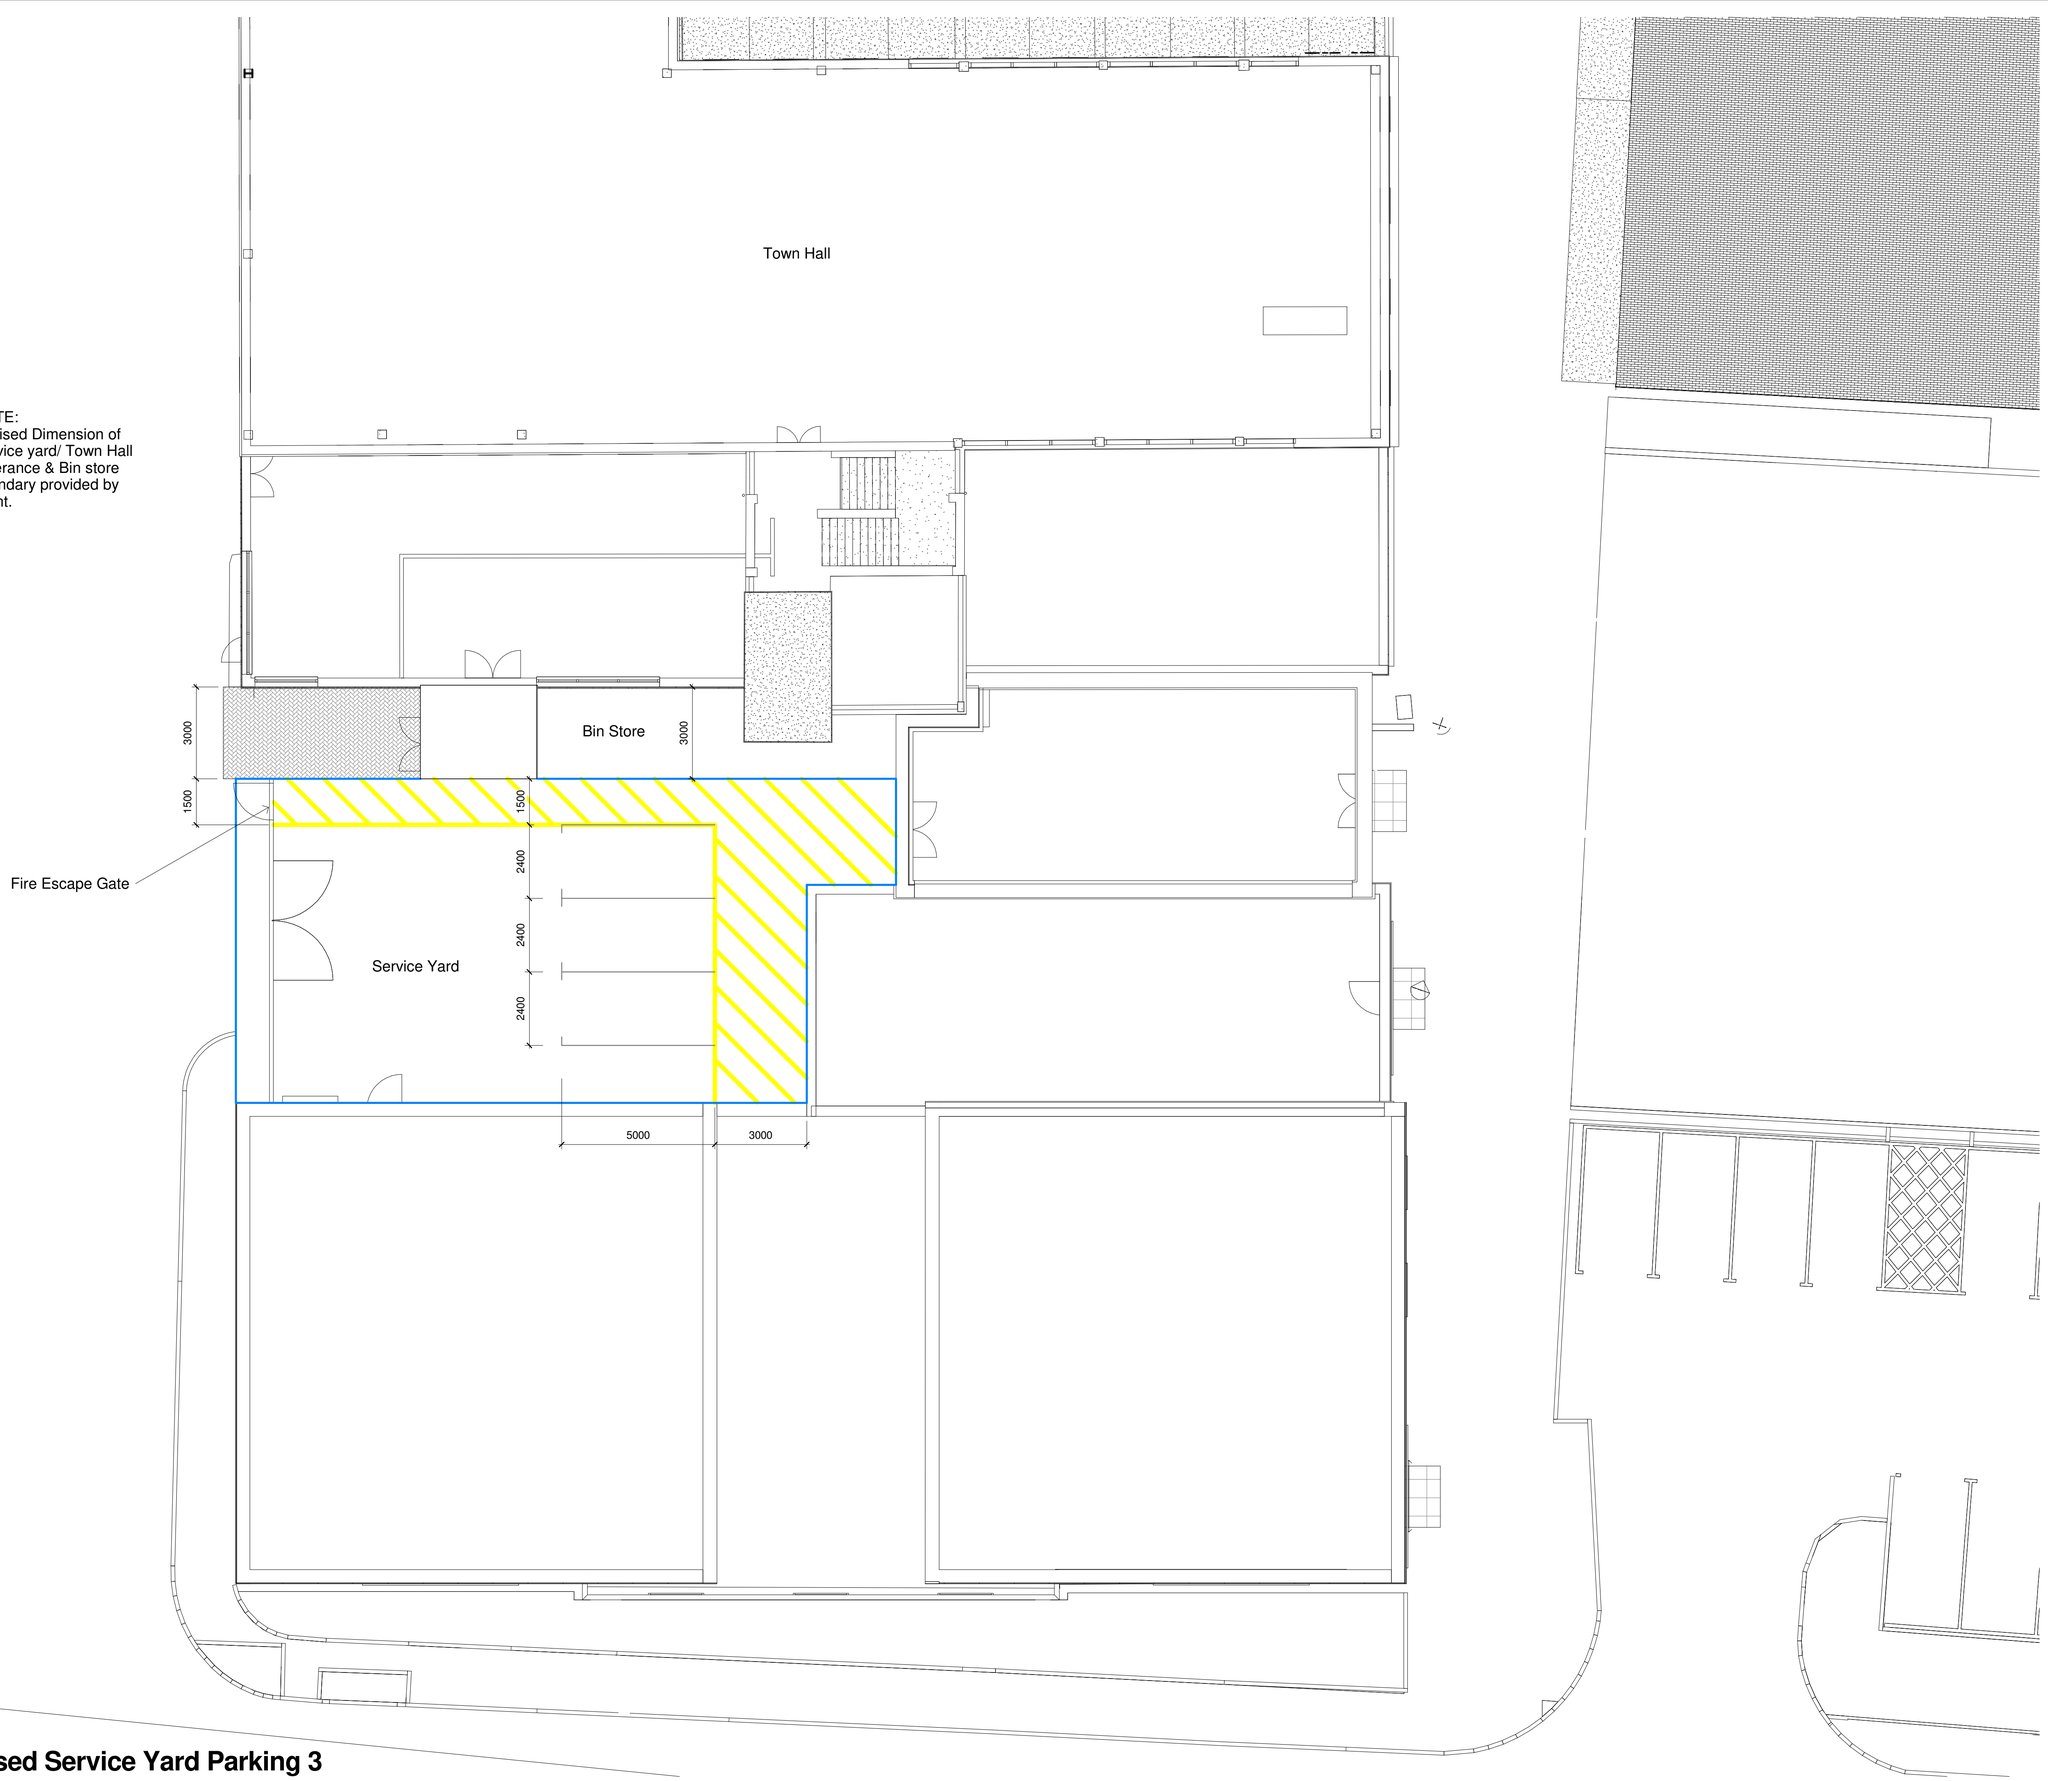

Proposed Service Yard Parking 3
1 : 100

Rev	Date	Drawn	Description
A	16/08/2017	AJB	Service yard boundary ammended as client instruction

PLANNING

White Design

Client: RESILIENT1

Project: HOYLAND SITE C

Title: Proposed Service Yard Parking

Scales@A1:	Drawn:	Date:	Checked:
1 : 100	AJB	16/08/2017 10:56:39	SL

Drawing no: 0010.13.02 200

Rev: A

The White House, 24a St Andrews Road, Sheffield, S11 9AL
T: 0114 226 0255 F: 0114 226 0256
E: office@whitedg.co.uk W: www.whitedg.co.uk