




REAR ELEVATION

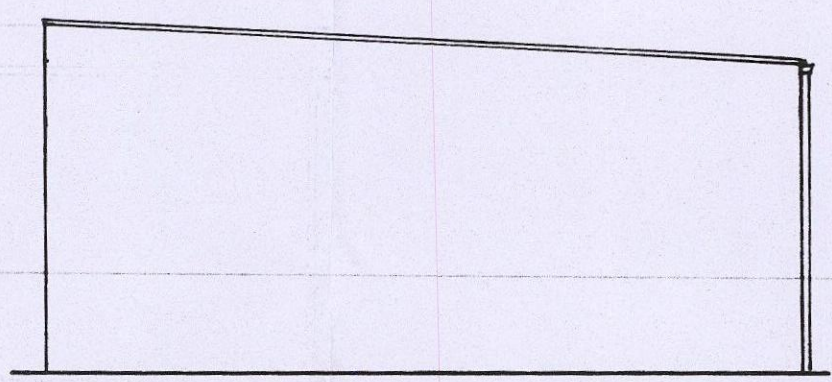


SIDE ELEVATIONS

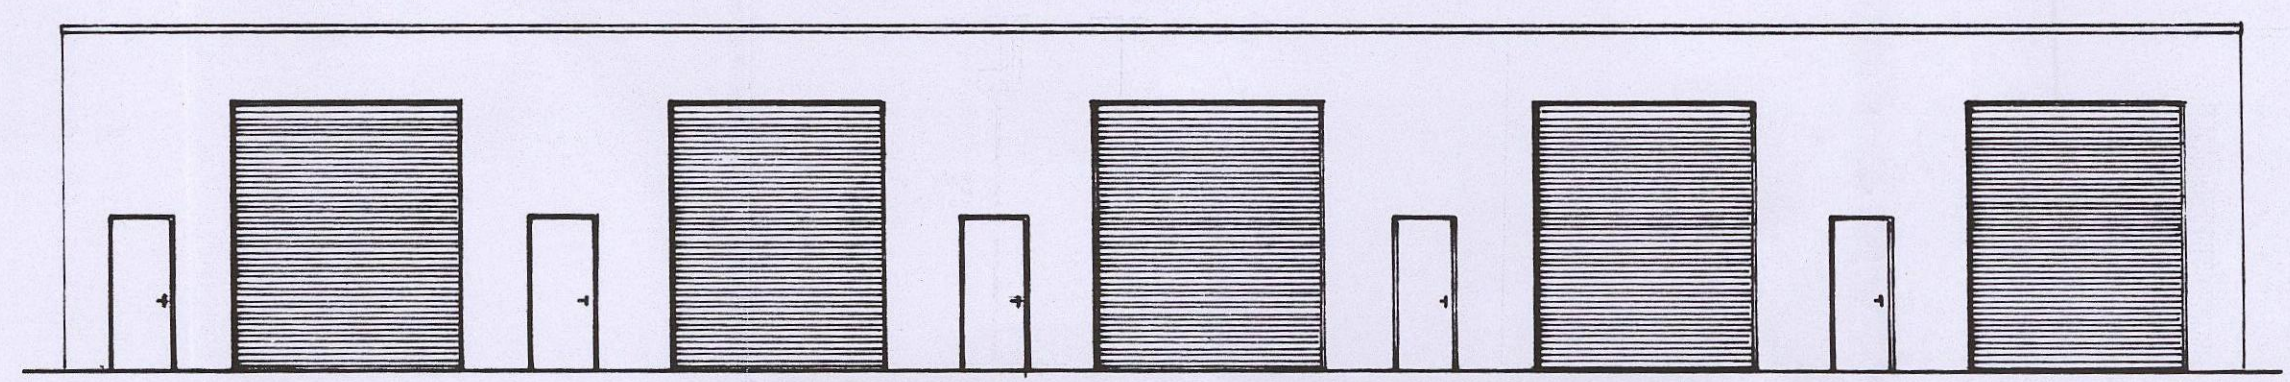


FRONT ELEVATION

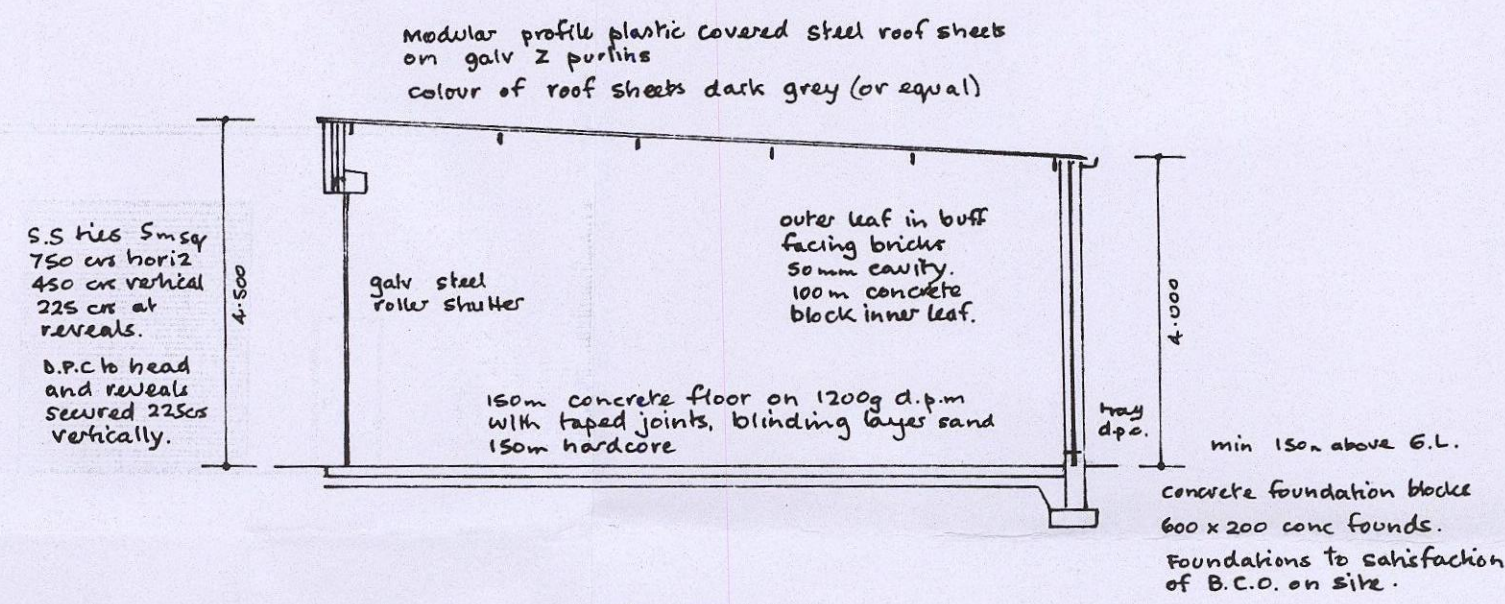

SECTION

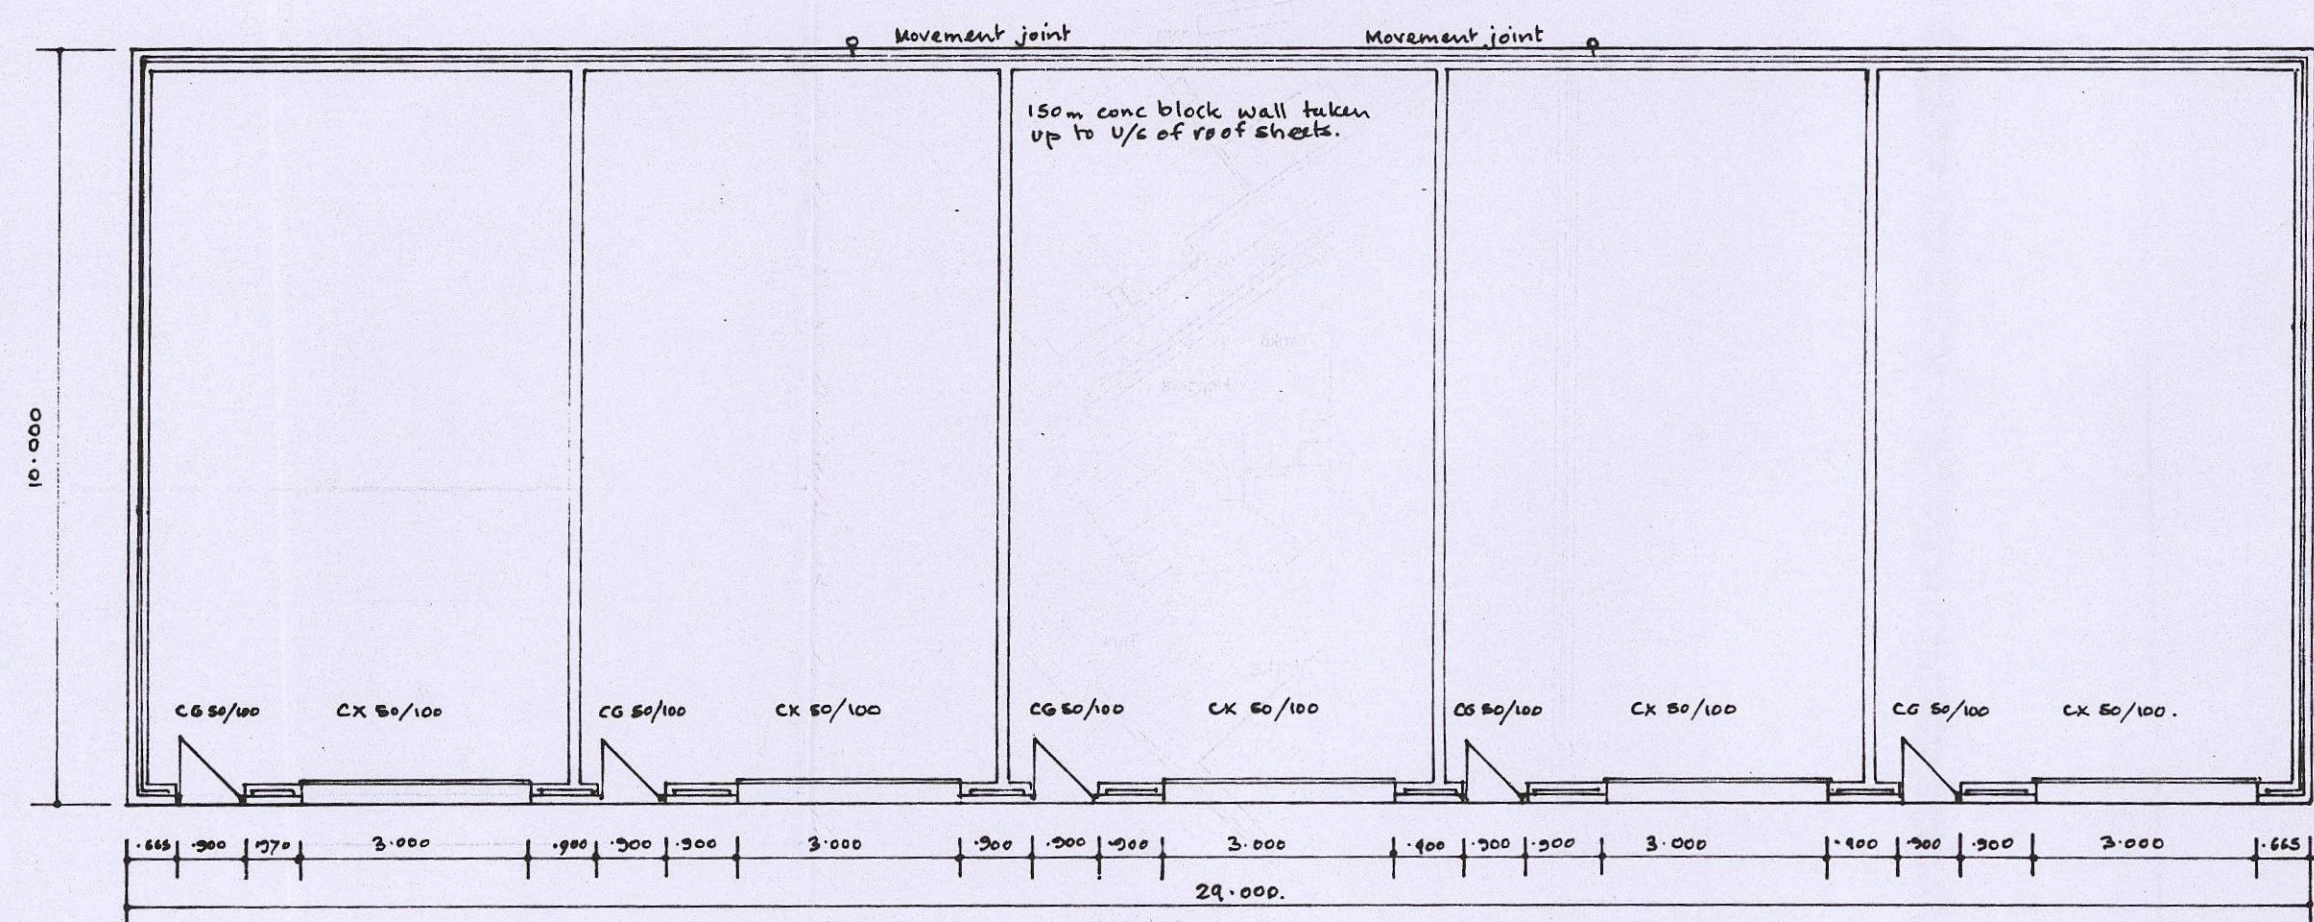

PLAN

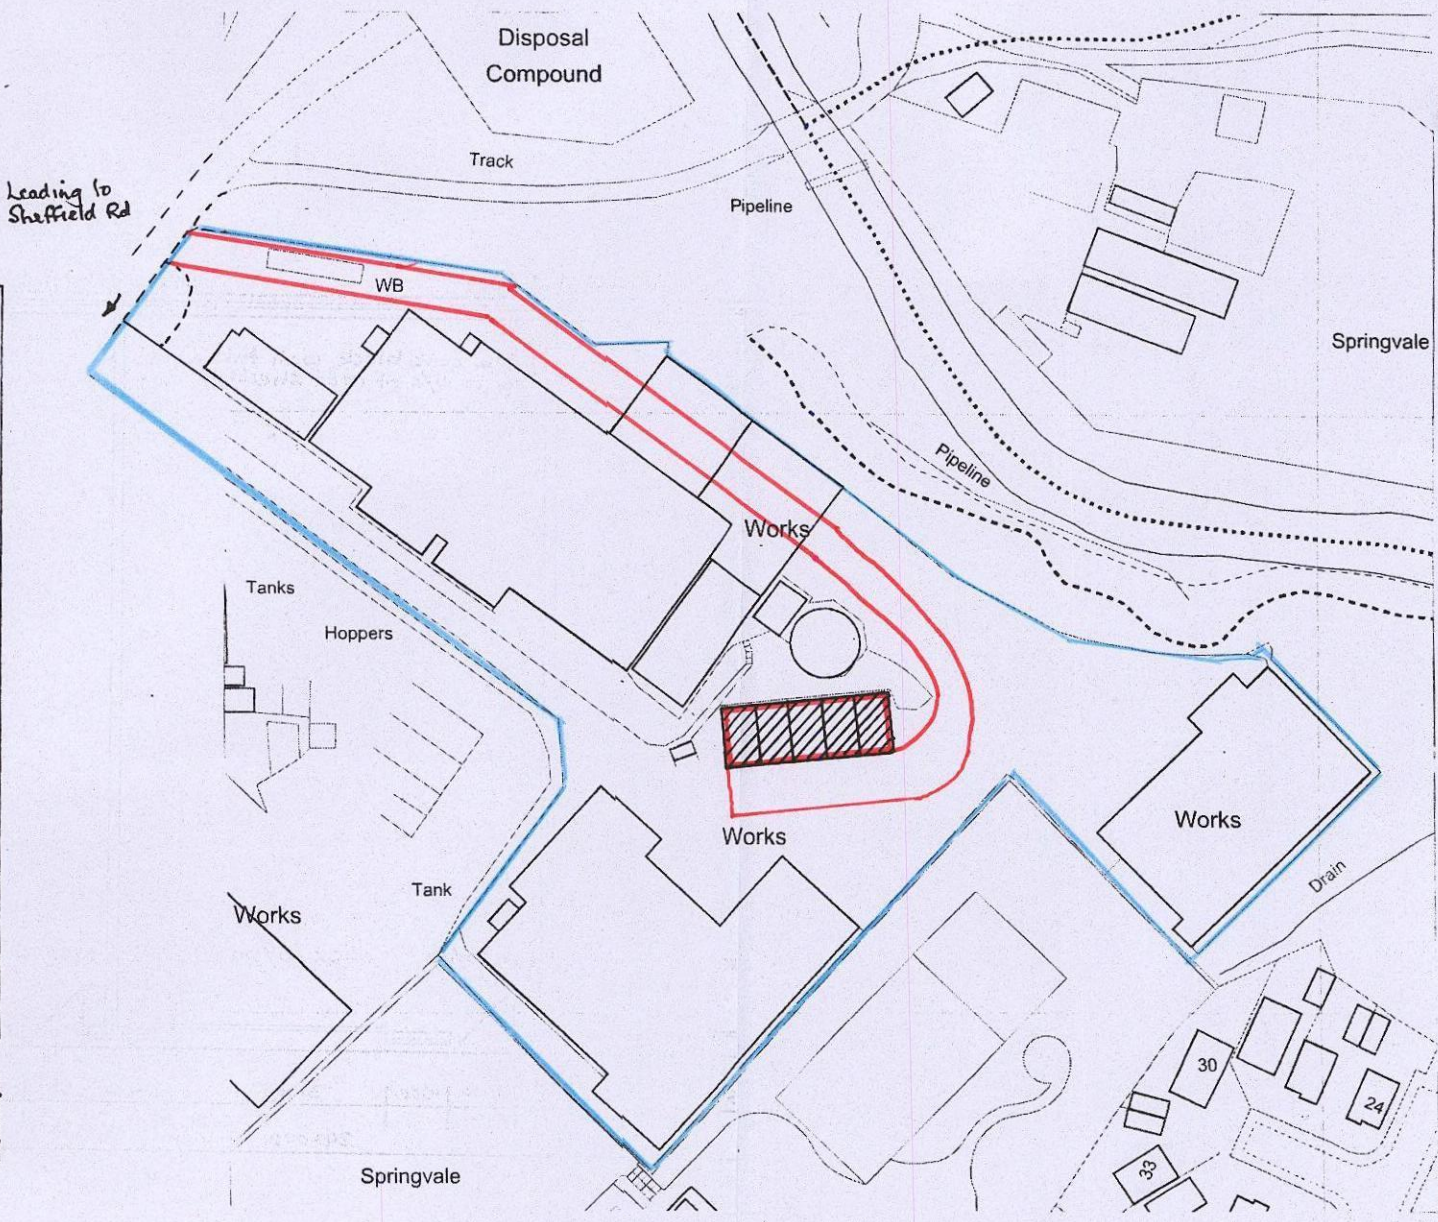

SITE PLAN 1/1250.

13 JUN 2014

PT 10M NO CHA

13 JUN 2014

Received by: ORIGINAL COPY