


478 BURTON ROAD BLOCK PLAN

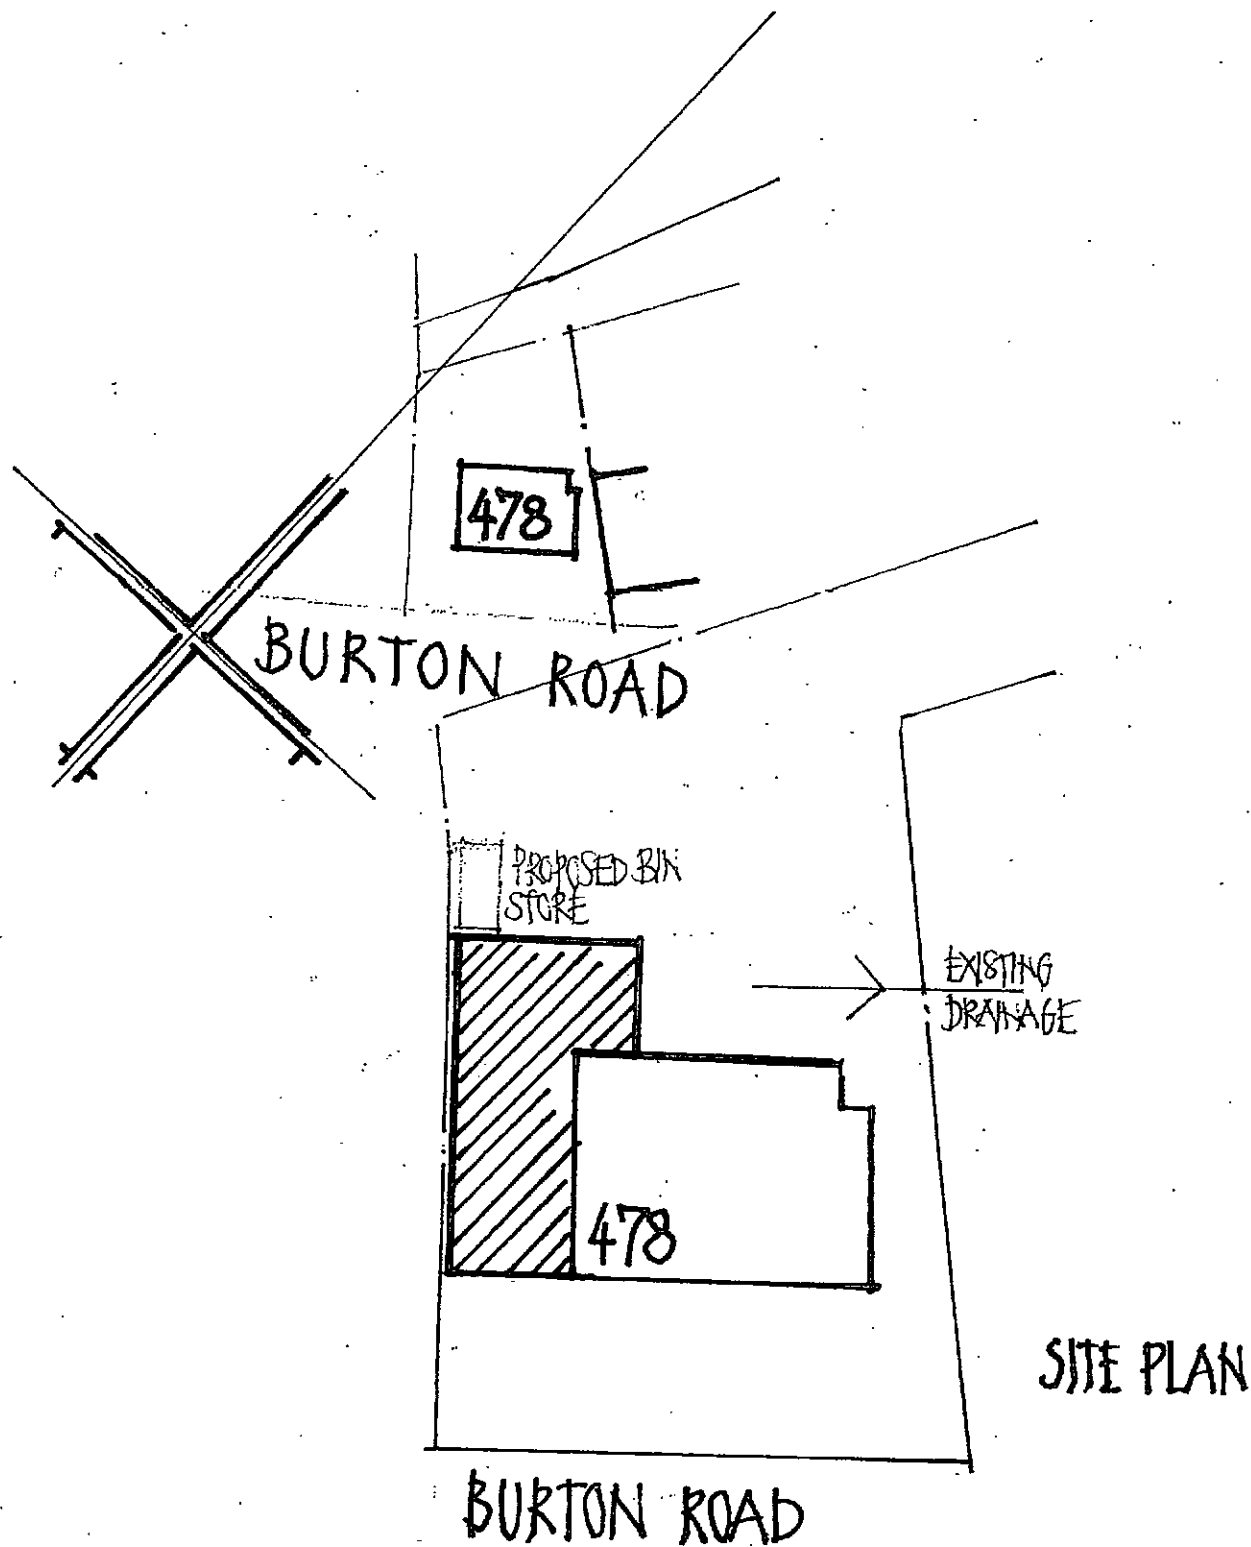

SCALE 1:500 1:200