


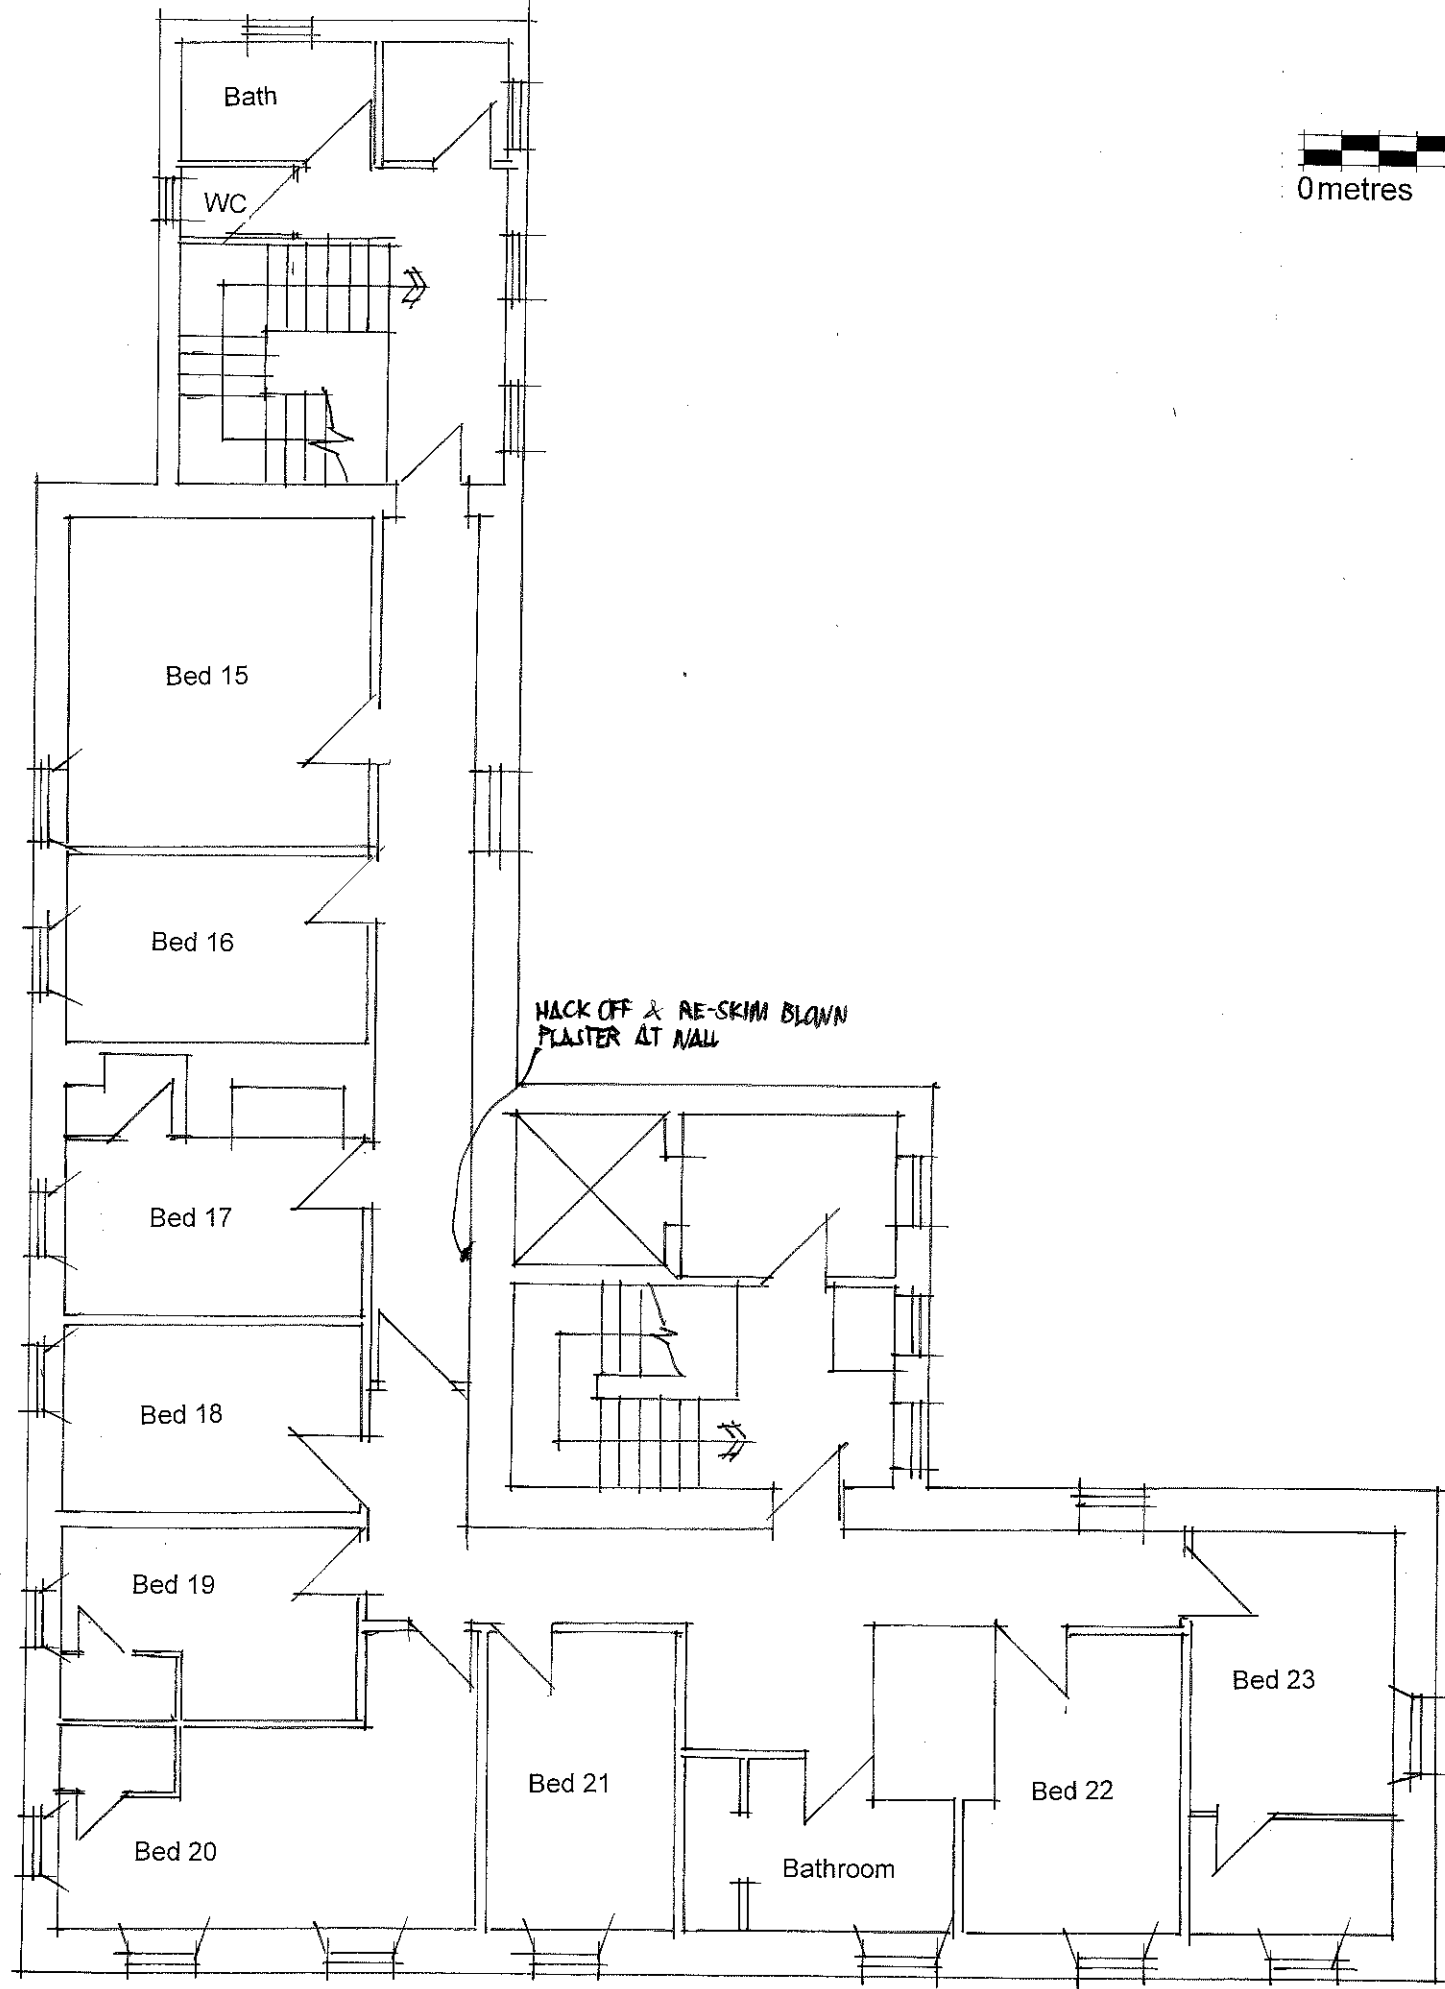

Rev	By	Date	Revision Note
-----	----	------	---------------

**Pearce
Bottomley**
architects

Client/ Project

MR G COOLEY
THURNSCOE HALL, HIGH STREET,
BARNESLEY S63 0JS

Drawing
SF AS PROPOSED

Pearce Bottomley LLP
Roman Ridge, Main Street,
Aberford, Leeds LS25 3AW
T: 0113 281 2000 F: 0113 281 2911
E: pbp@pbarchitects.co.uk
www.pbarchitects.co.uk

Convincht Pearce Bottomley LLP

THURNSCOE HALL

Status
Survey

Project No.

4818

Drawing No.

(P) 16

Rev.

A

Scale 1:100	Drawn ADL	Checked SMC	Date Oct-12
----------------	--------------	----------------	----------------