
Private and Confidential – Commercial in Confidence

Re: Jimmy's Wholesale Fireworks – Warehouse and Storage Area

Appendix 2

1.500 Proposed Layout Plan

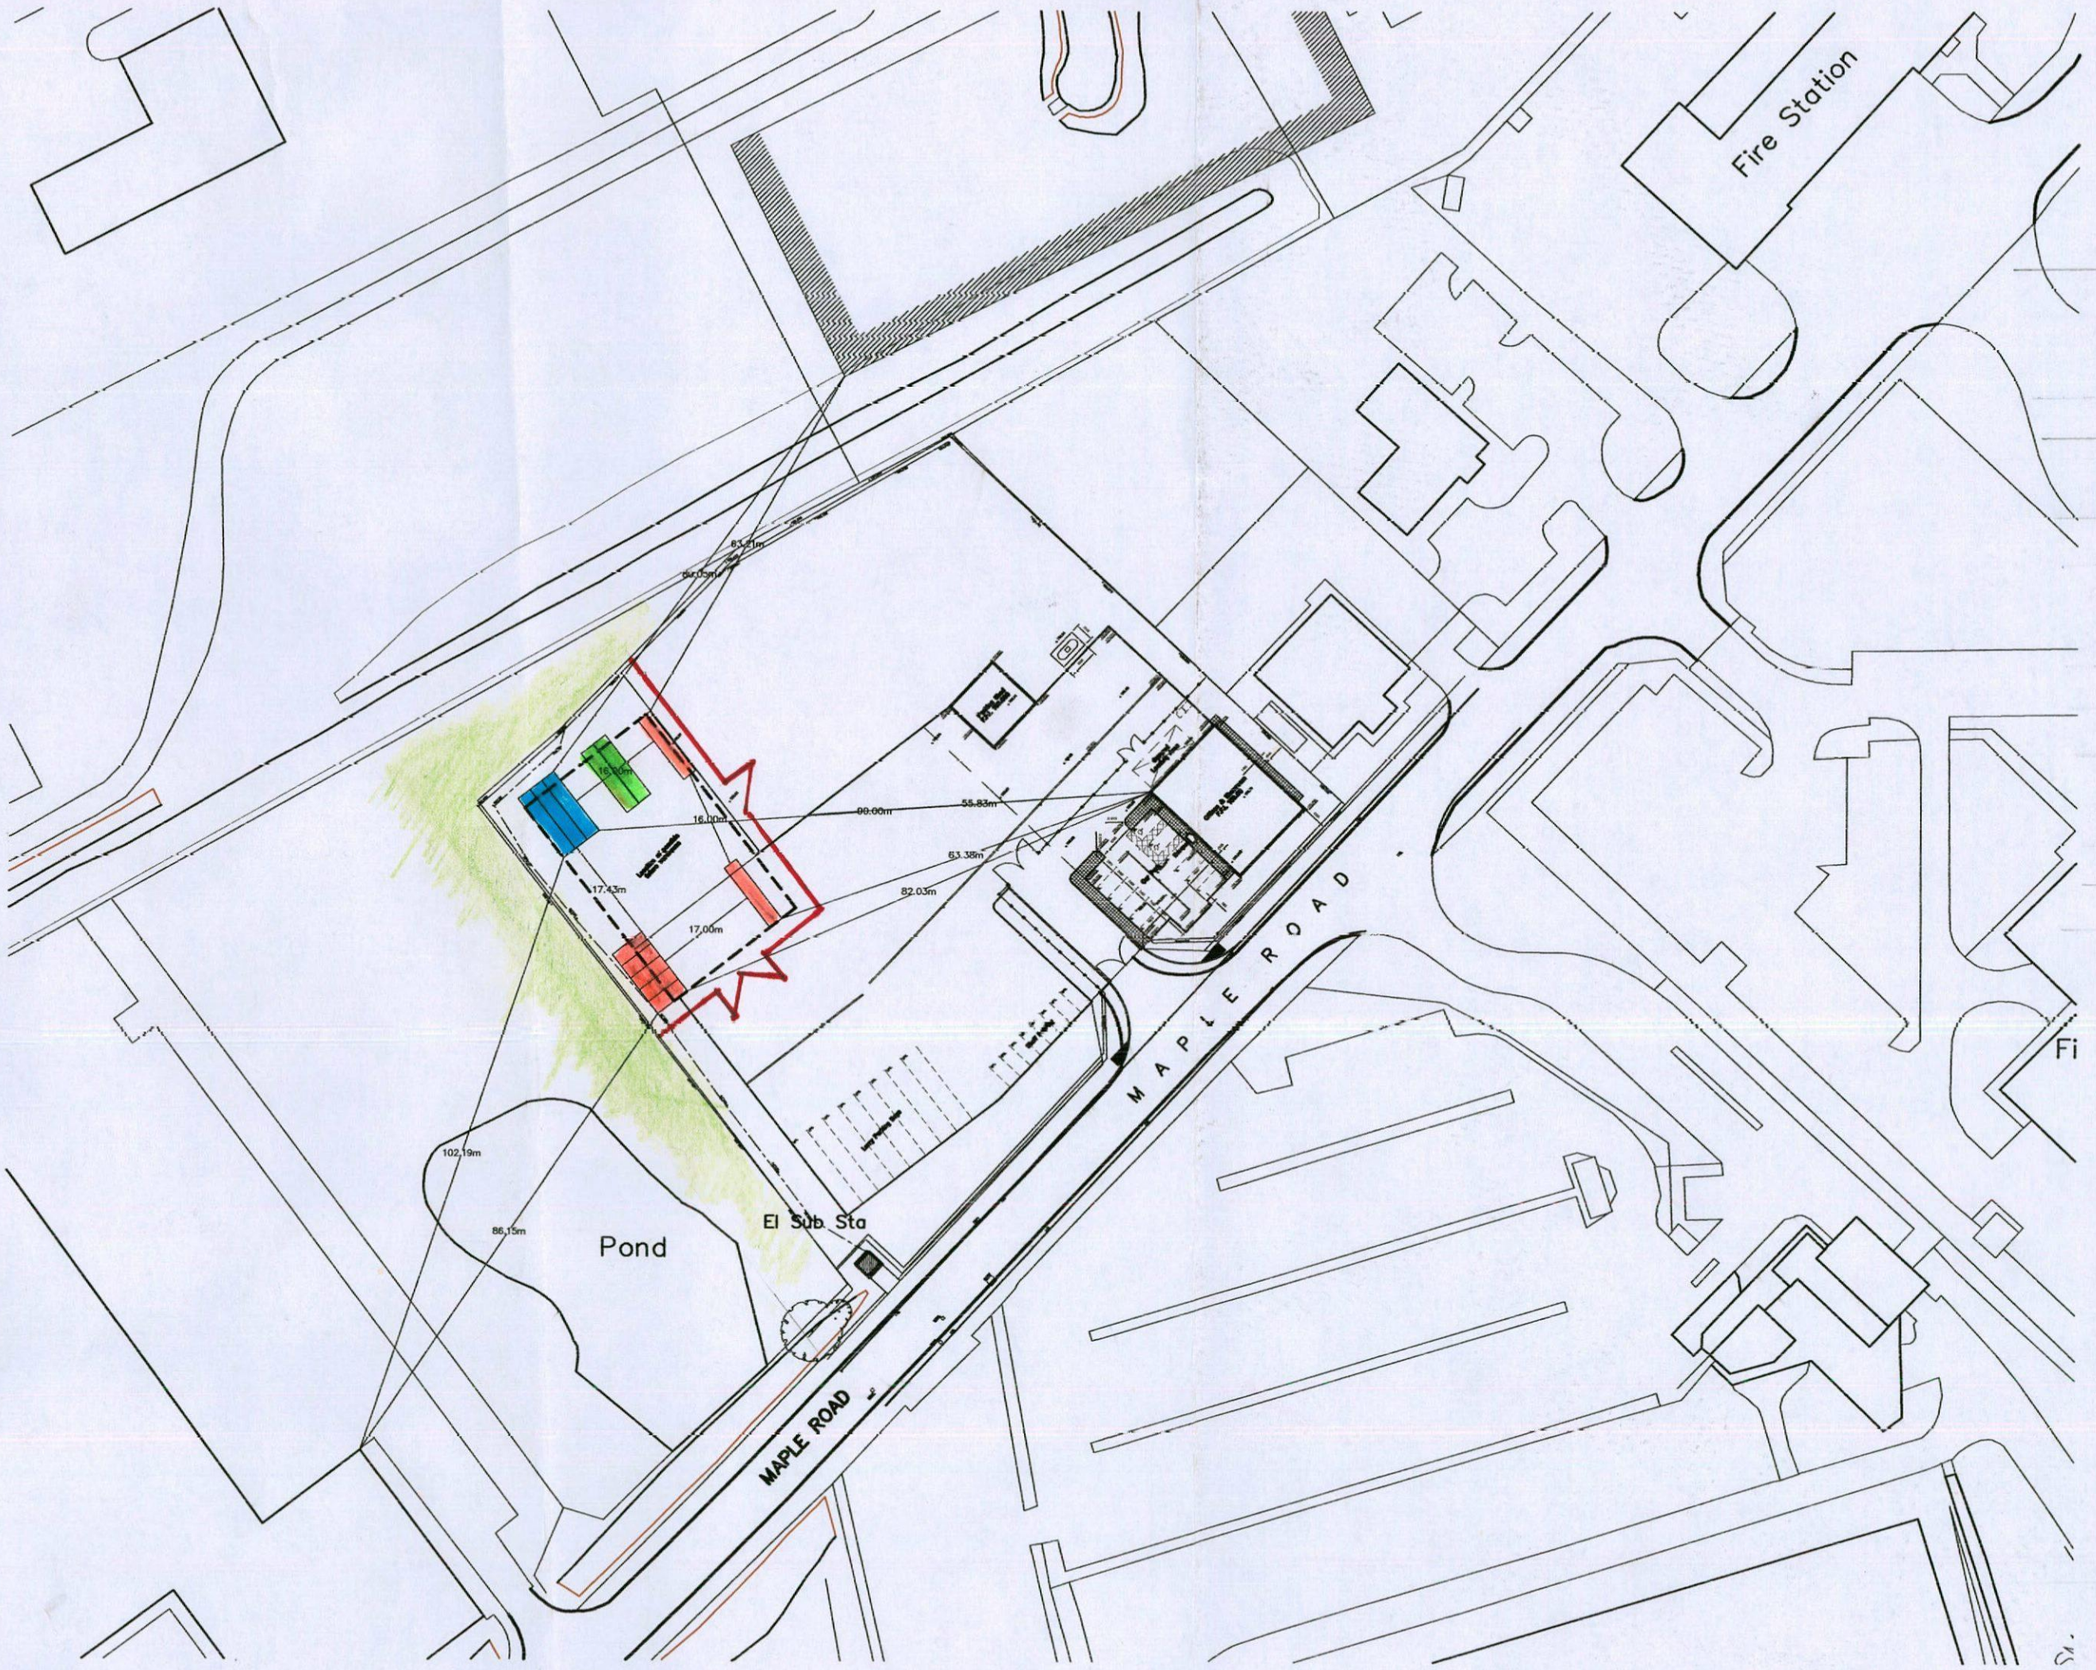

copyright:
this drawing and the design depicted thereon are the copy right of Firth Partnership

all drawings and dimensions to be checked and any discrepancies to be reported to the Architect prior to the commencement of works or production of shop drawings.

no dimensions to be scaled from drawing unless approved by Architect

all work to be carried out in accordance with the Building Regulations and the requirements of the Local Authority

REVISIONS

REF.	DESCRIPTION	BY	CHK	DATE

PROPOSED HAZARD TYPE 3 PRODUCT

PROPOSED HAZARD TYPE 4 PRODUCT

PROPOSED NONHAZARD PRODUCT

PROPOSED SCREENING AND ACCESS/EXIT POSITIONS

EXISTING RAISED PLANTED AREA BOUNDARY.

FIRTH PARTNERSHIP

ARCHITECTS - QUANTITY SURVEYORS - PROJECT MANAGEMENT CONSULTANTS

15 REGENT STREET
BARNSLEY, SOUTH YORKSHIRE
S70 2EG

tel: 01226 206021

fax: 01226 240220

web: www.firthpartnership.co.uk

e-mail: administrator@firth.co.uk

CLIENT

PROJECT
MAPLE ROAD, TANKERSLEY

DRG.TITLE
AREA PLAN - 2

SCALES	DATE	DRAWN	CHKD
1:500	20.04.12	RAL	

DRG. No. 2389/13

REV