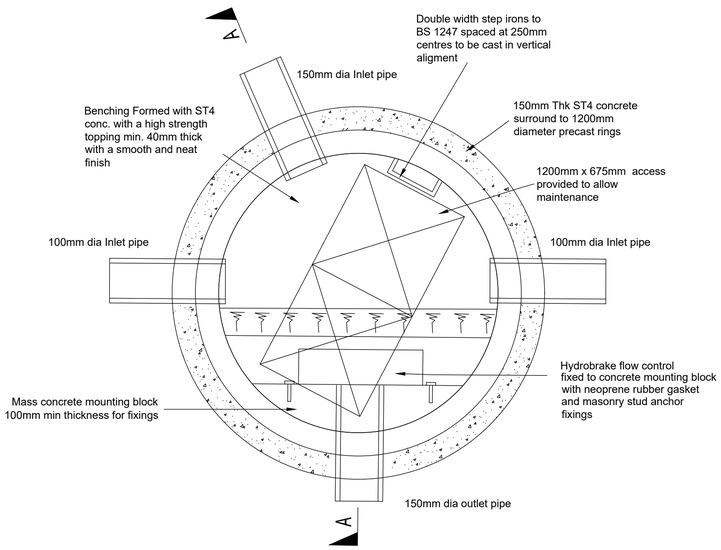

PLAN

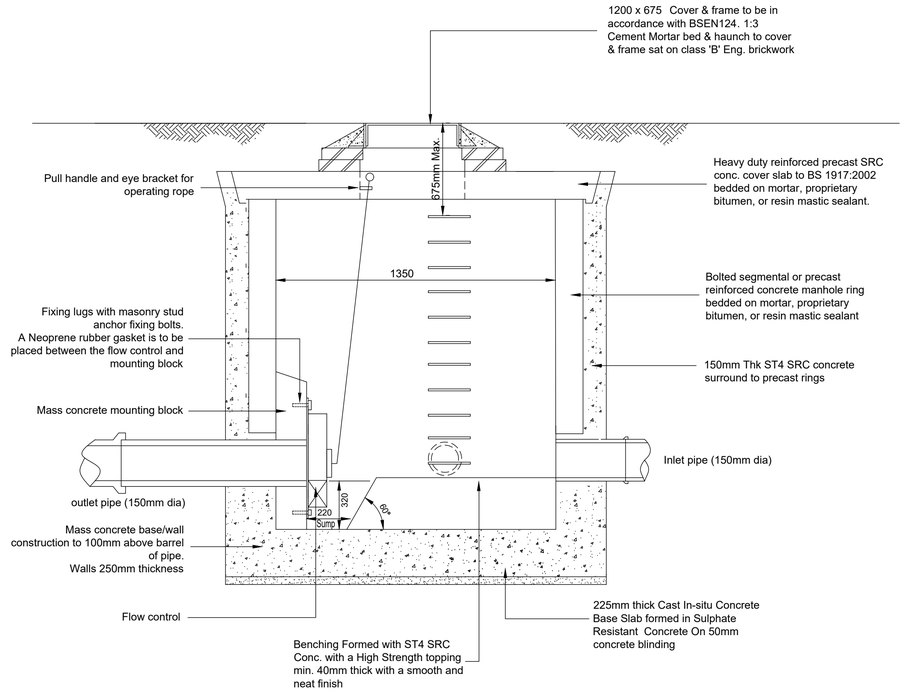

SECTION A-A

FLOW CONTROL DETAILS

Hydrobrake control
SHE-0102-4400-0800-4400
800mm head
4.4 l/s pass on flow

TENDER

Rev	Details	Date	Drwn	Chk.

Barnsley MBC

Cooperative Street
Goldthorpe

Flow control manhole 1

Dwg No. : STE/24/10/06/01

Date : 19-7-24

Scale : Not to scale

Copyright © Shaun Tonge Engineering

SHAUN TONGE
ENGINEERING
11 Broomhead Road. Wombwell. Barnsley. S73 0SA.
Mobile 07528 278070 . Email Shauntongeengineering@yahoo.co.uk

A1