
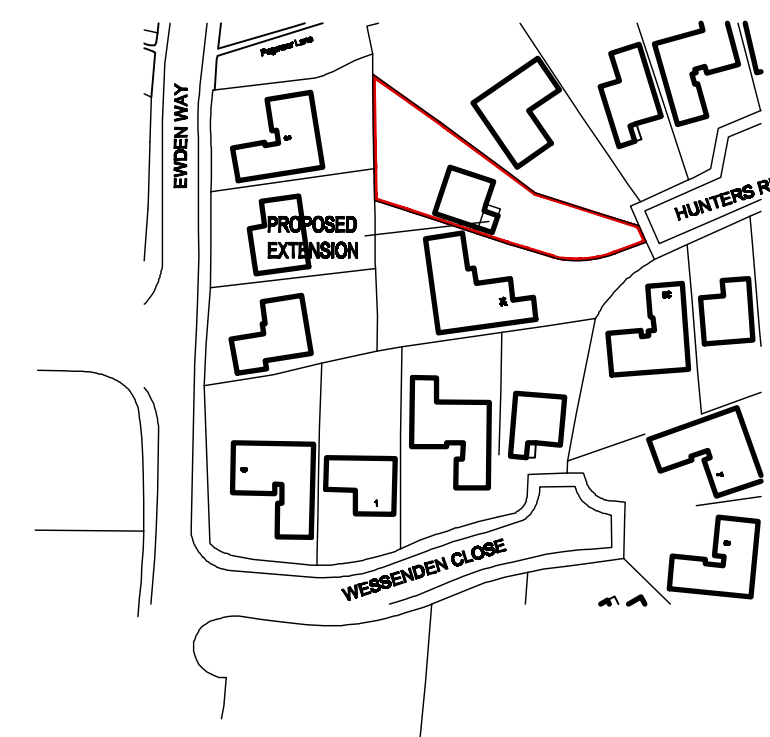
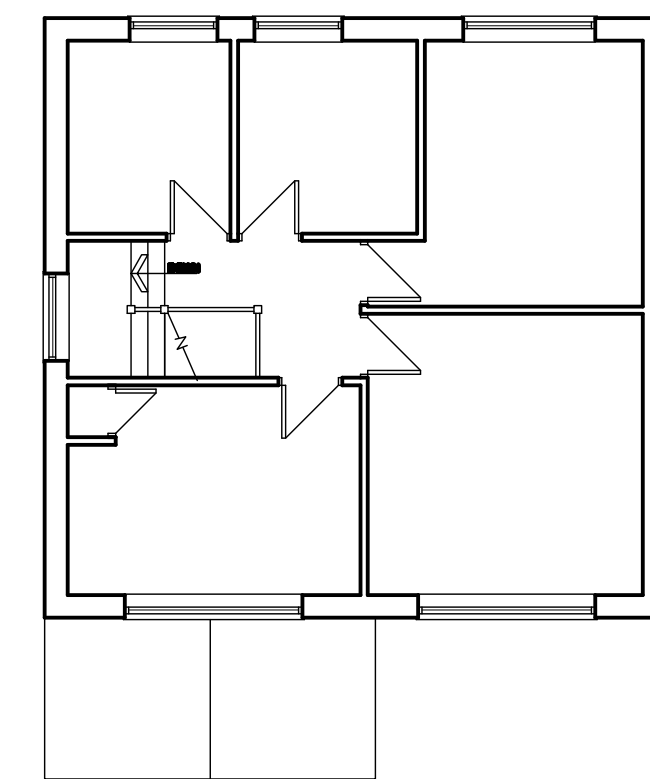
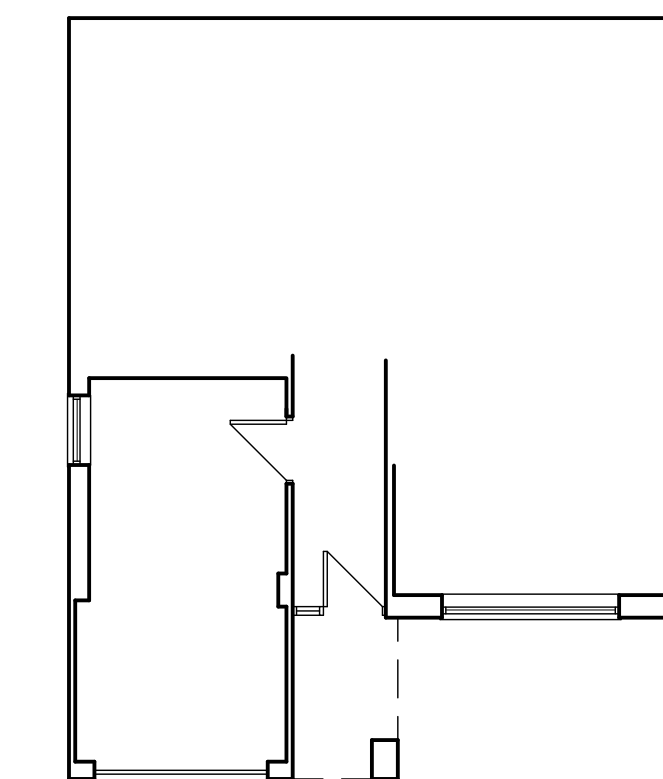
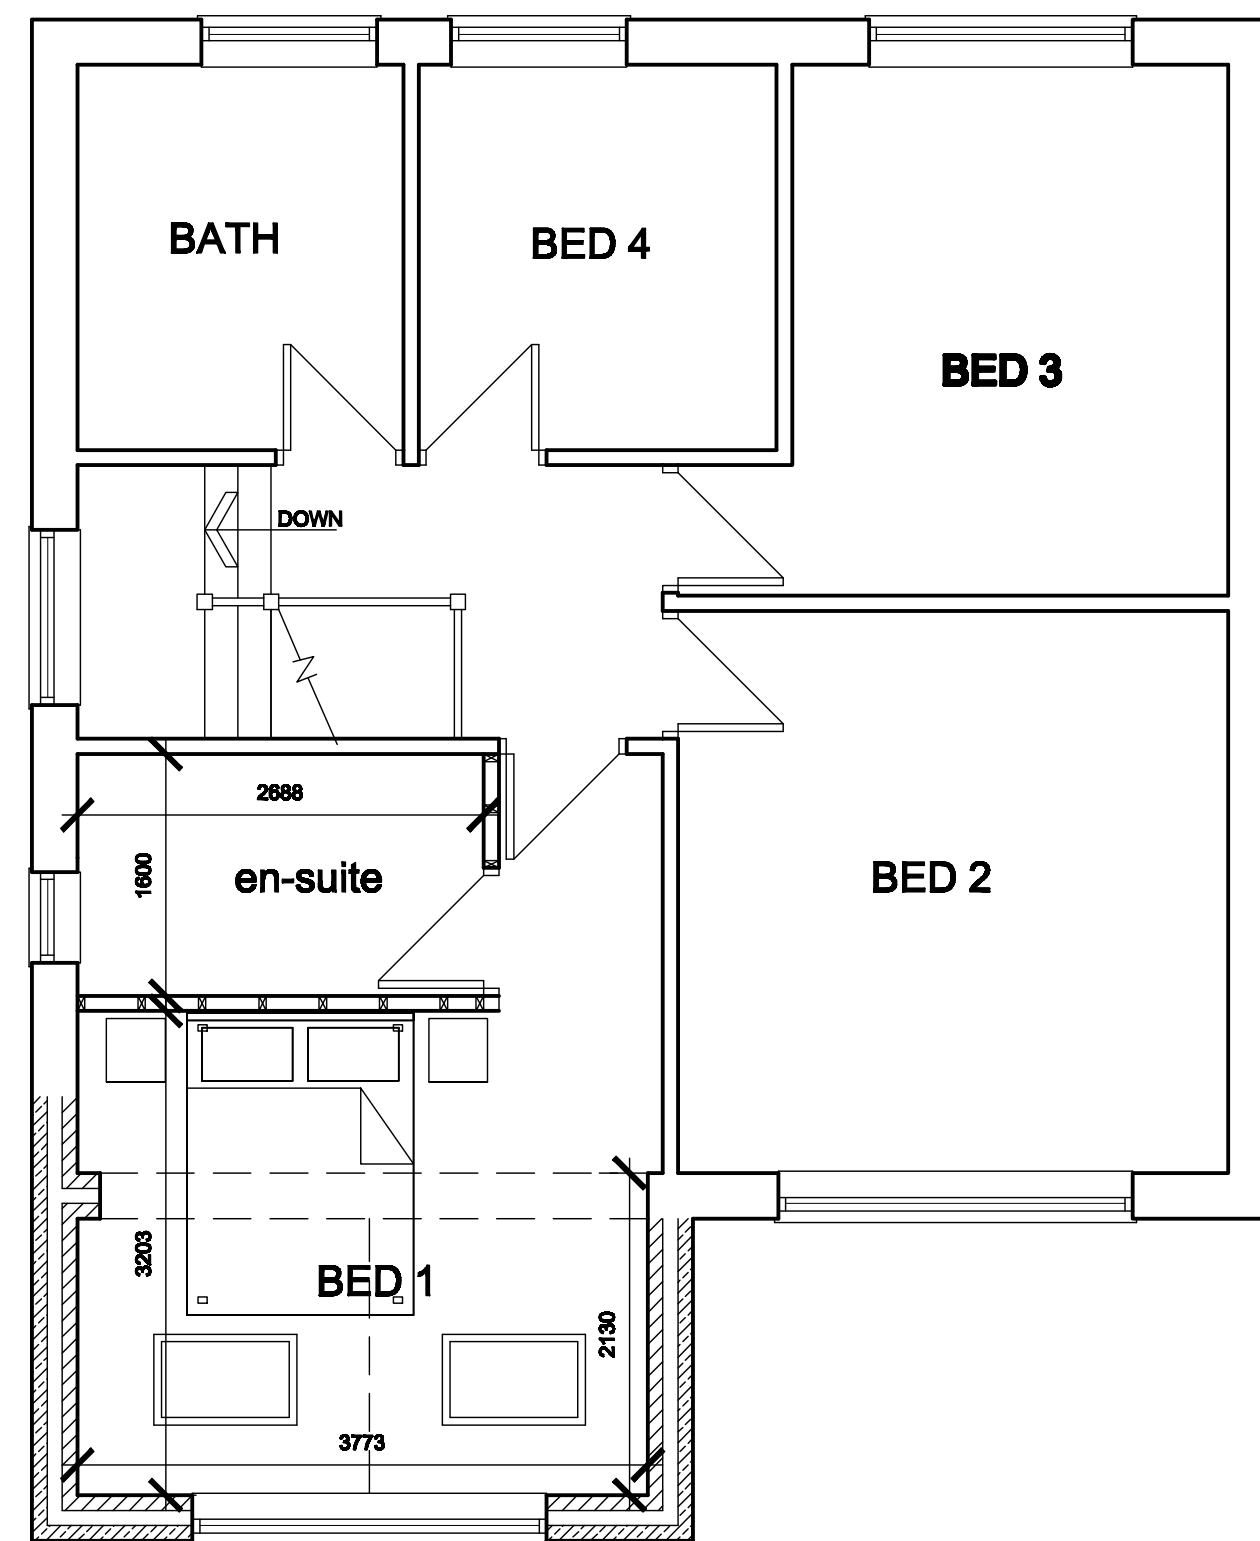
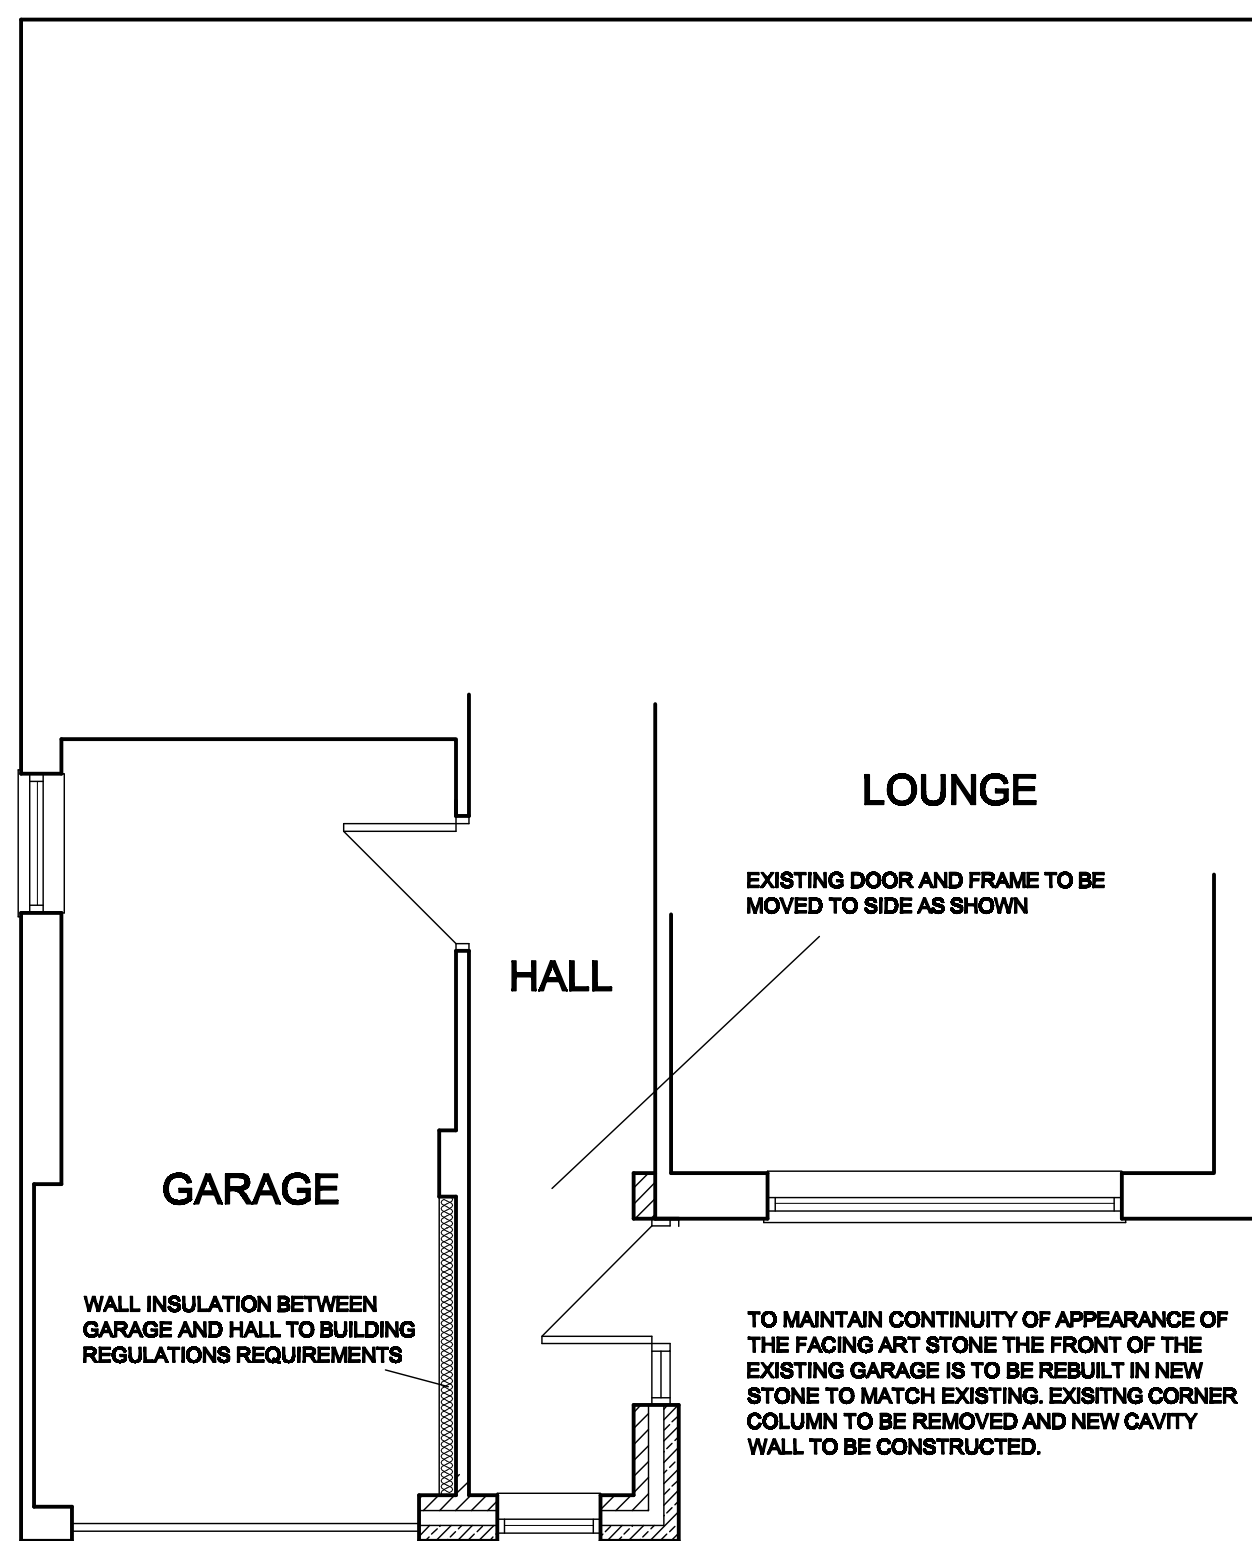
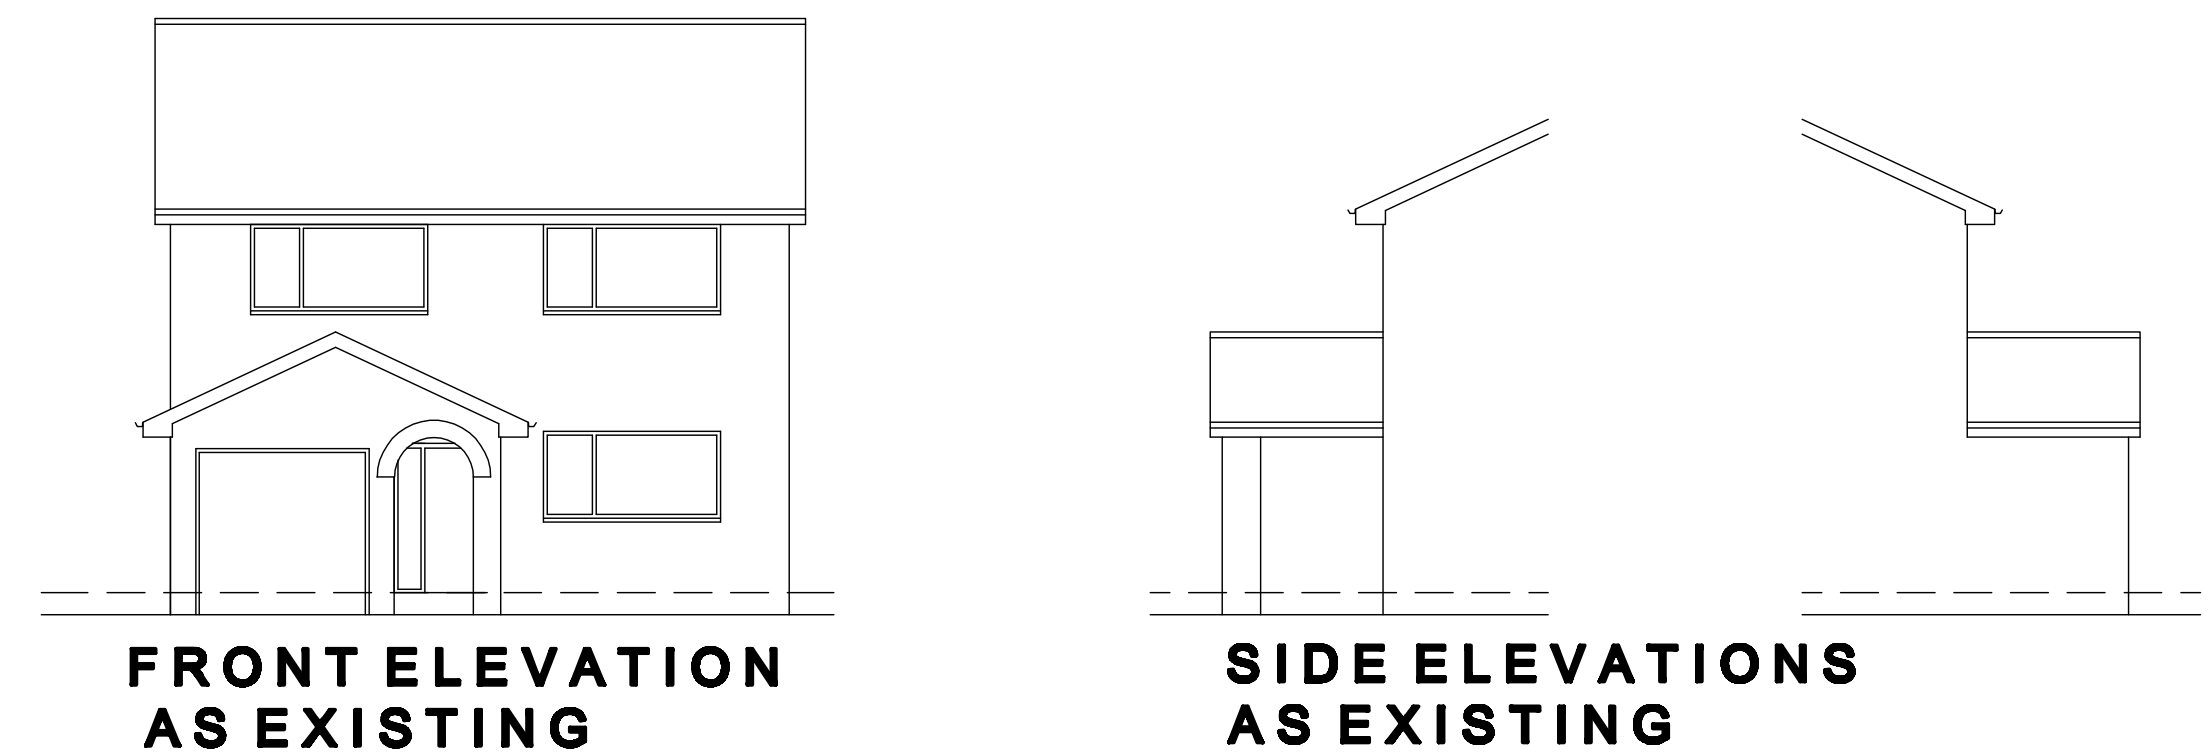


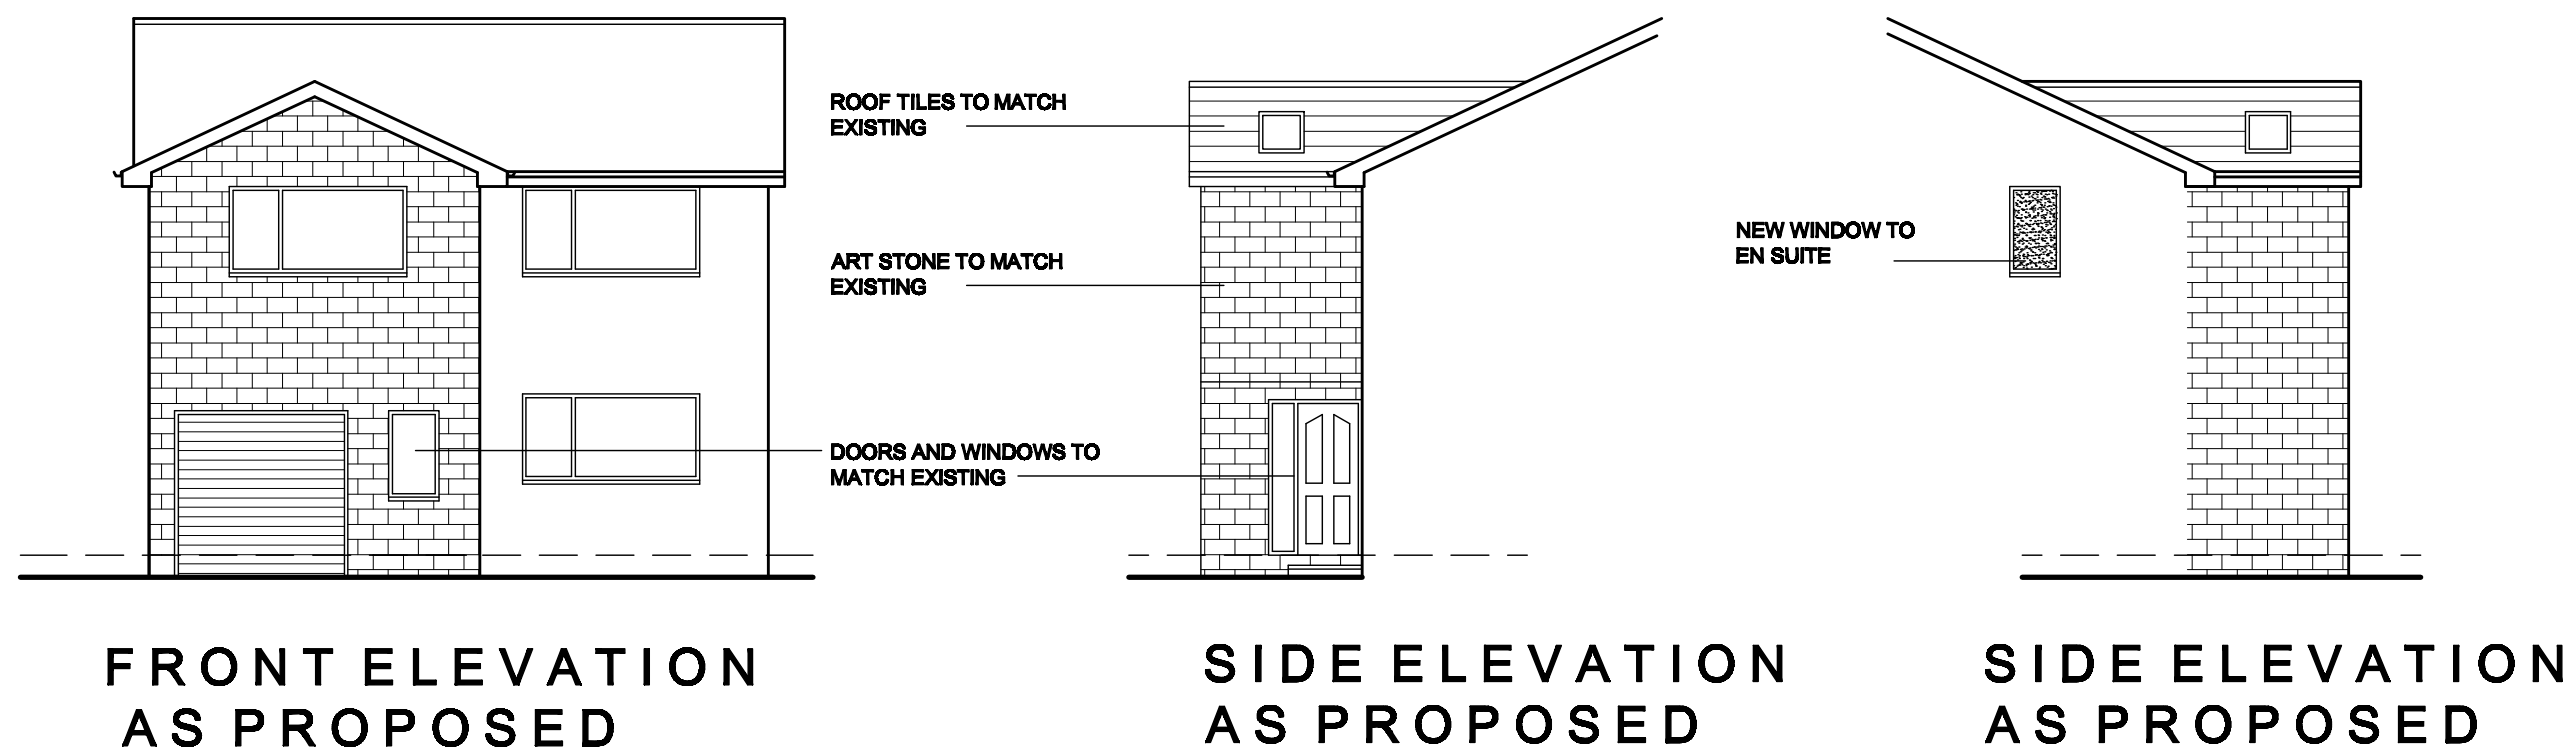

 White Agus PARTNERSHIP			8 MORSTON BUSINESS PARK, WHALEY ROAD, BARUGH GREEN, BARNESLEY. S75 1HQ			Phone: 01226 208482 Fax: 01226 283030											
ARCHITECTURAL SERVICES AND SURVEYORS						Email: info@whiteaguspartnership.co.uk Web: www.whiteaguspartnership.co.uk											
Project. PROPOSED EXTENSION AT 22 HUNTERS RISE, POGMOOR, BARNESLEY S75 2JX						Client. MR RICHARD LOWE											
Drawing Title. PLANS AND ELEVATIONS						Date. MARCH 2013		Scale. 1:50 & 1:100 @A1									
						Ref. 12-106		Dwg. No. 01									
								Rev. B									
Date			Suffix			Description			Date			Suffix			Description		
19-03-13 02-04-10-13			A B			EN-SUITE WINDOW AND DING ADDED UPDATED FOR PLANNING APPLICATION											