




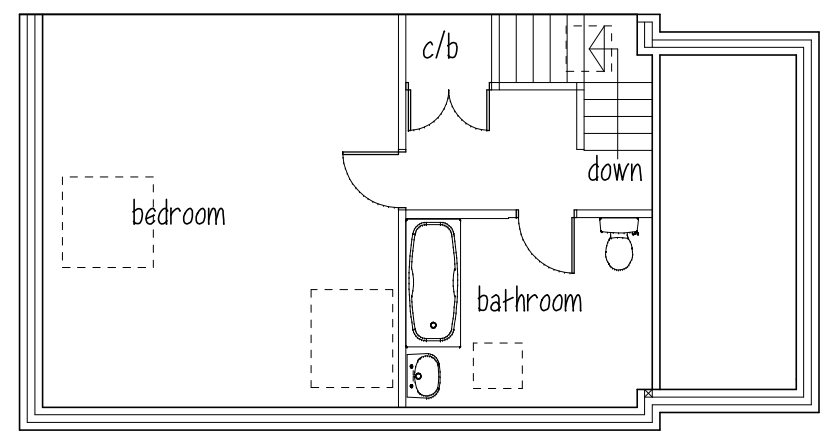


ATTIC FLOOR

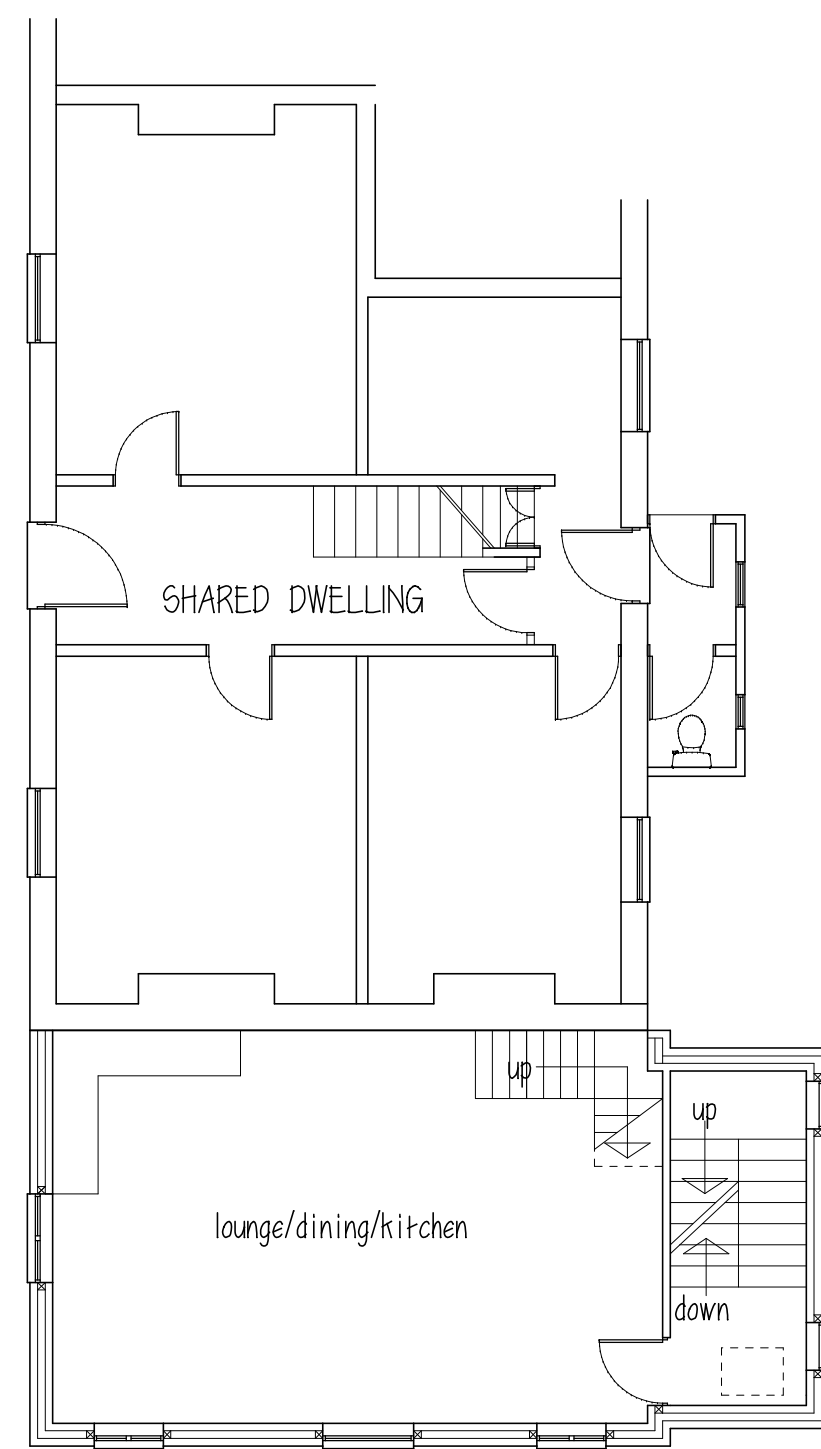

FIRST FLOOR

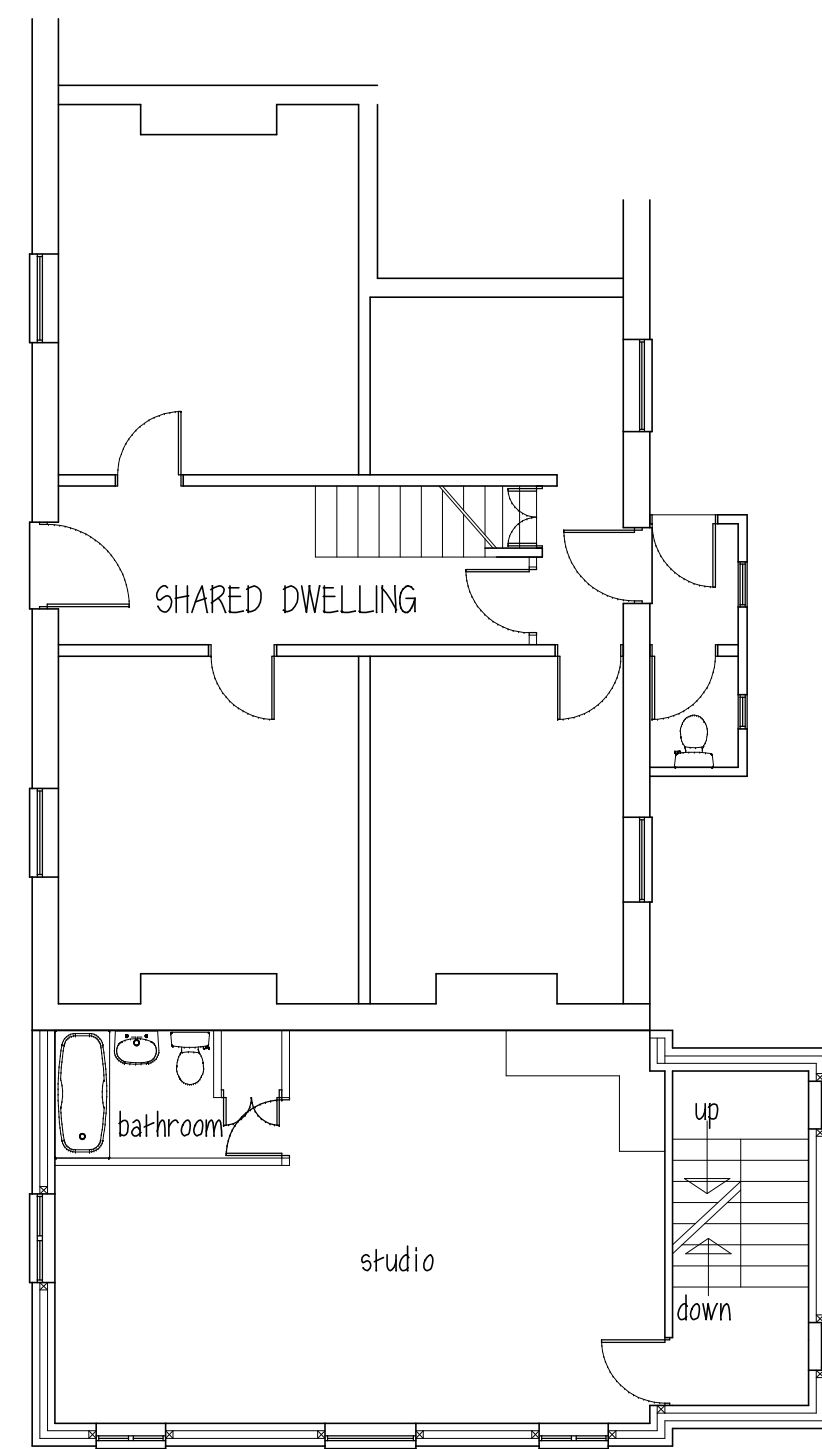

GROUND FLOOR

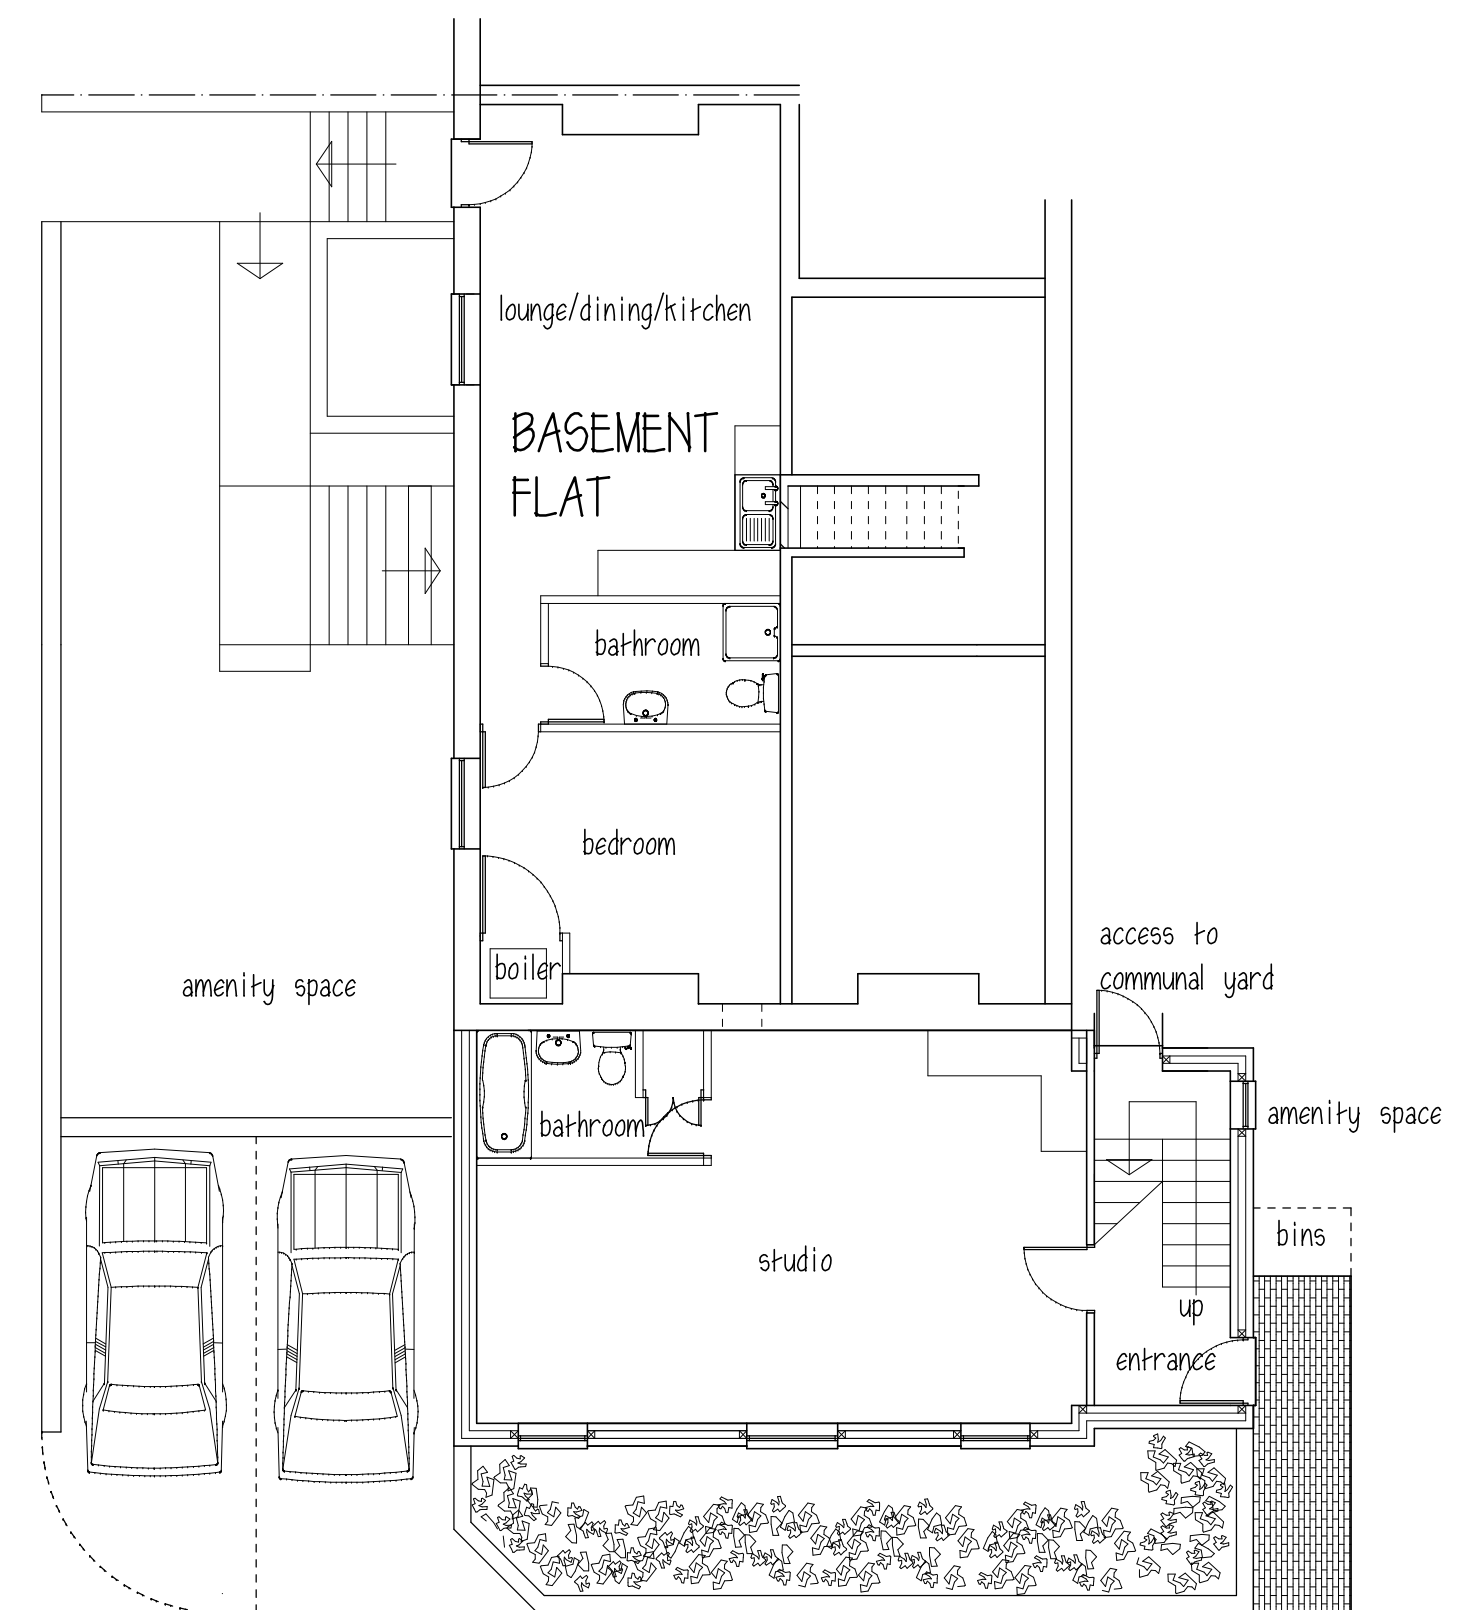

LOWER GROUND FLOOR




SPRINGFIELD PLACE ELEVATION



SPRINGFIELD STREET ELEVATION

ROOF - slate to match existing dwelling
WALLS - brick/render with stone quoins to match existing
DOORS & WINDOWS - white Upvc to match

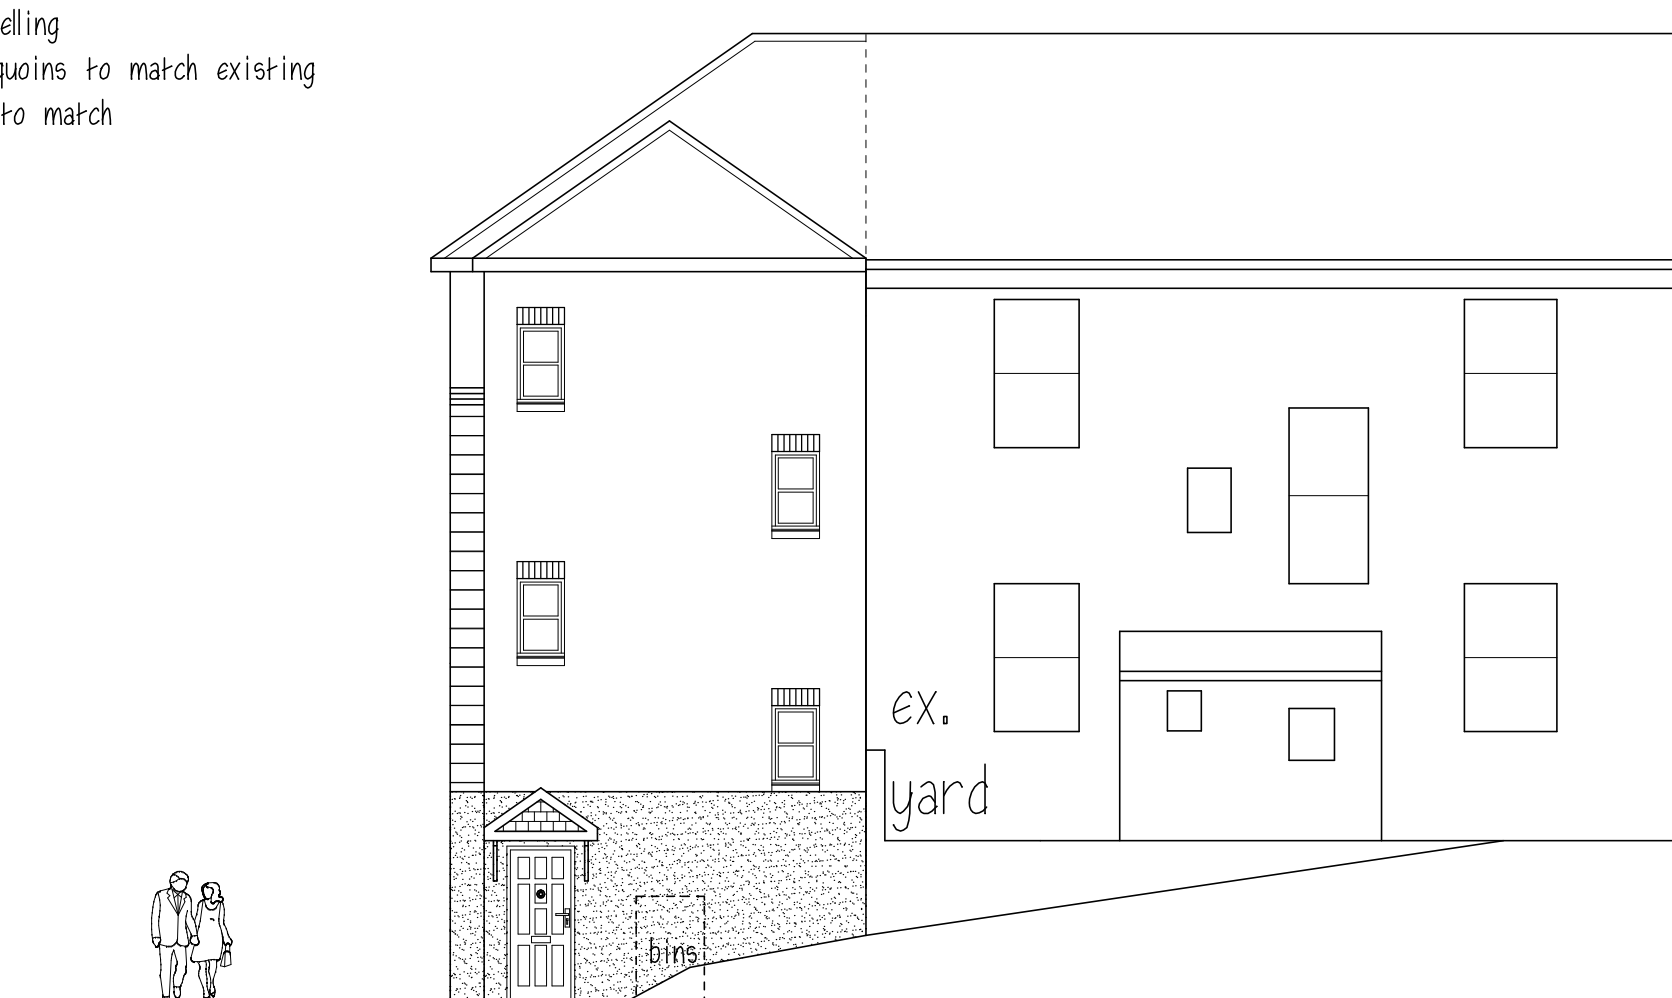

REAR ELEVATION

Mr W.B. SHUFFLEBOTTOM
PROPOSED 3 NO APARTMENTS
EXTENSION TO
4 SPRINGFIELD PL.
BARNSELEY
PLANS & ELEVATIONS
1:100 @ A2 APRIL 12 Rev Q
Peter Thompson M.C.I.A.T.
"Linwood"
Barnsley Road
Dodworth
Barnsley S75 3JR
t: 01226 201391
m: 07973251730
e: mail peter-thompson@hotmail.co.uk