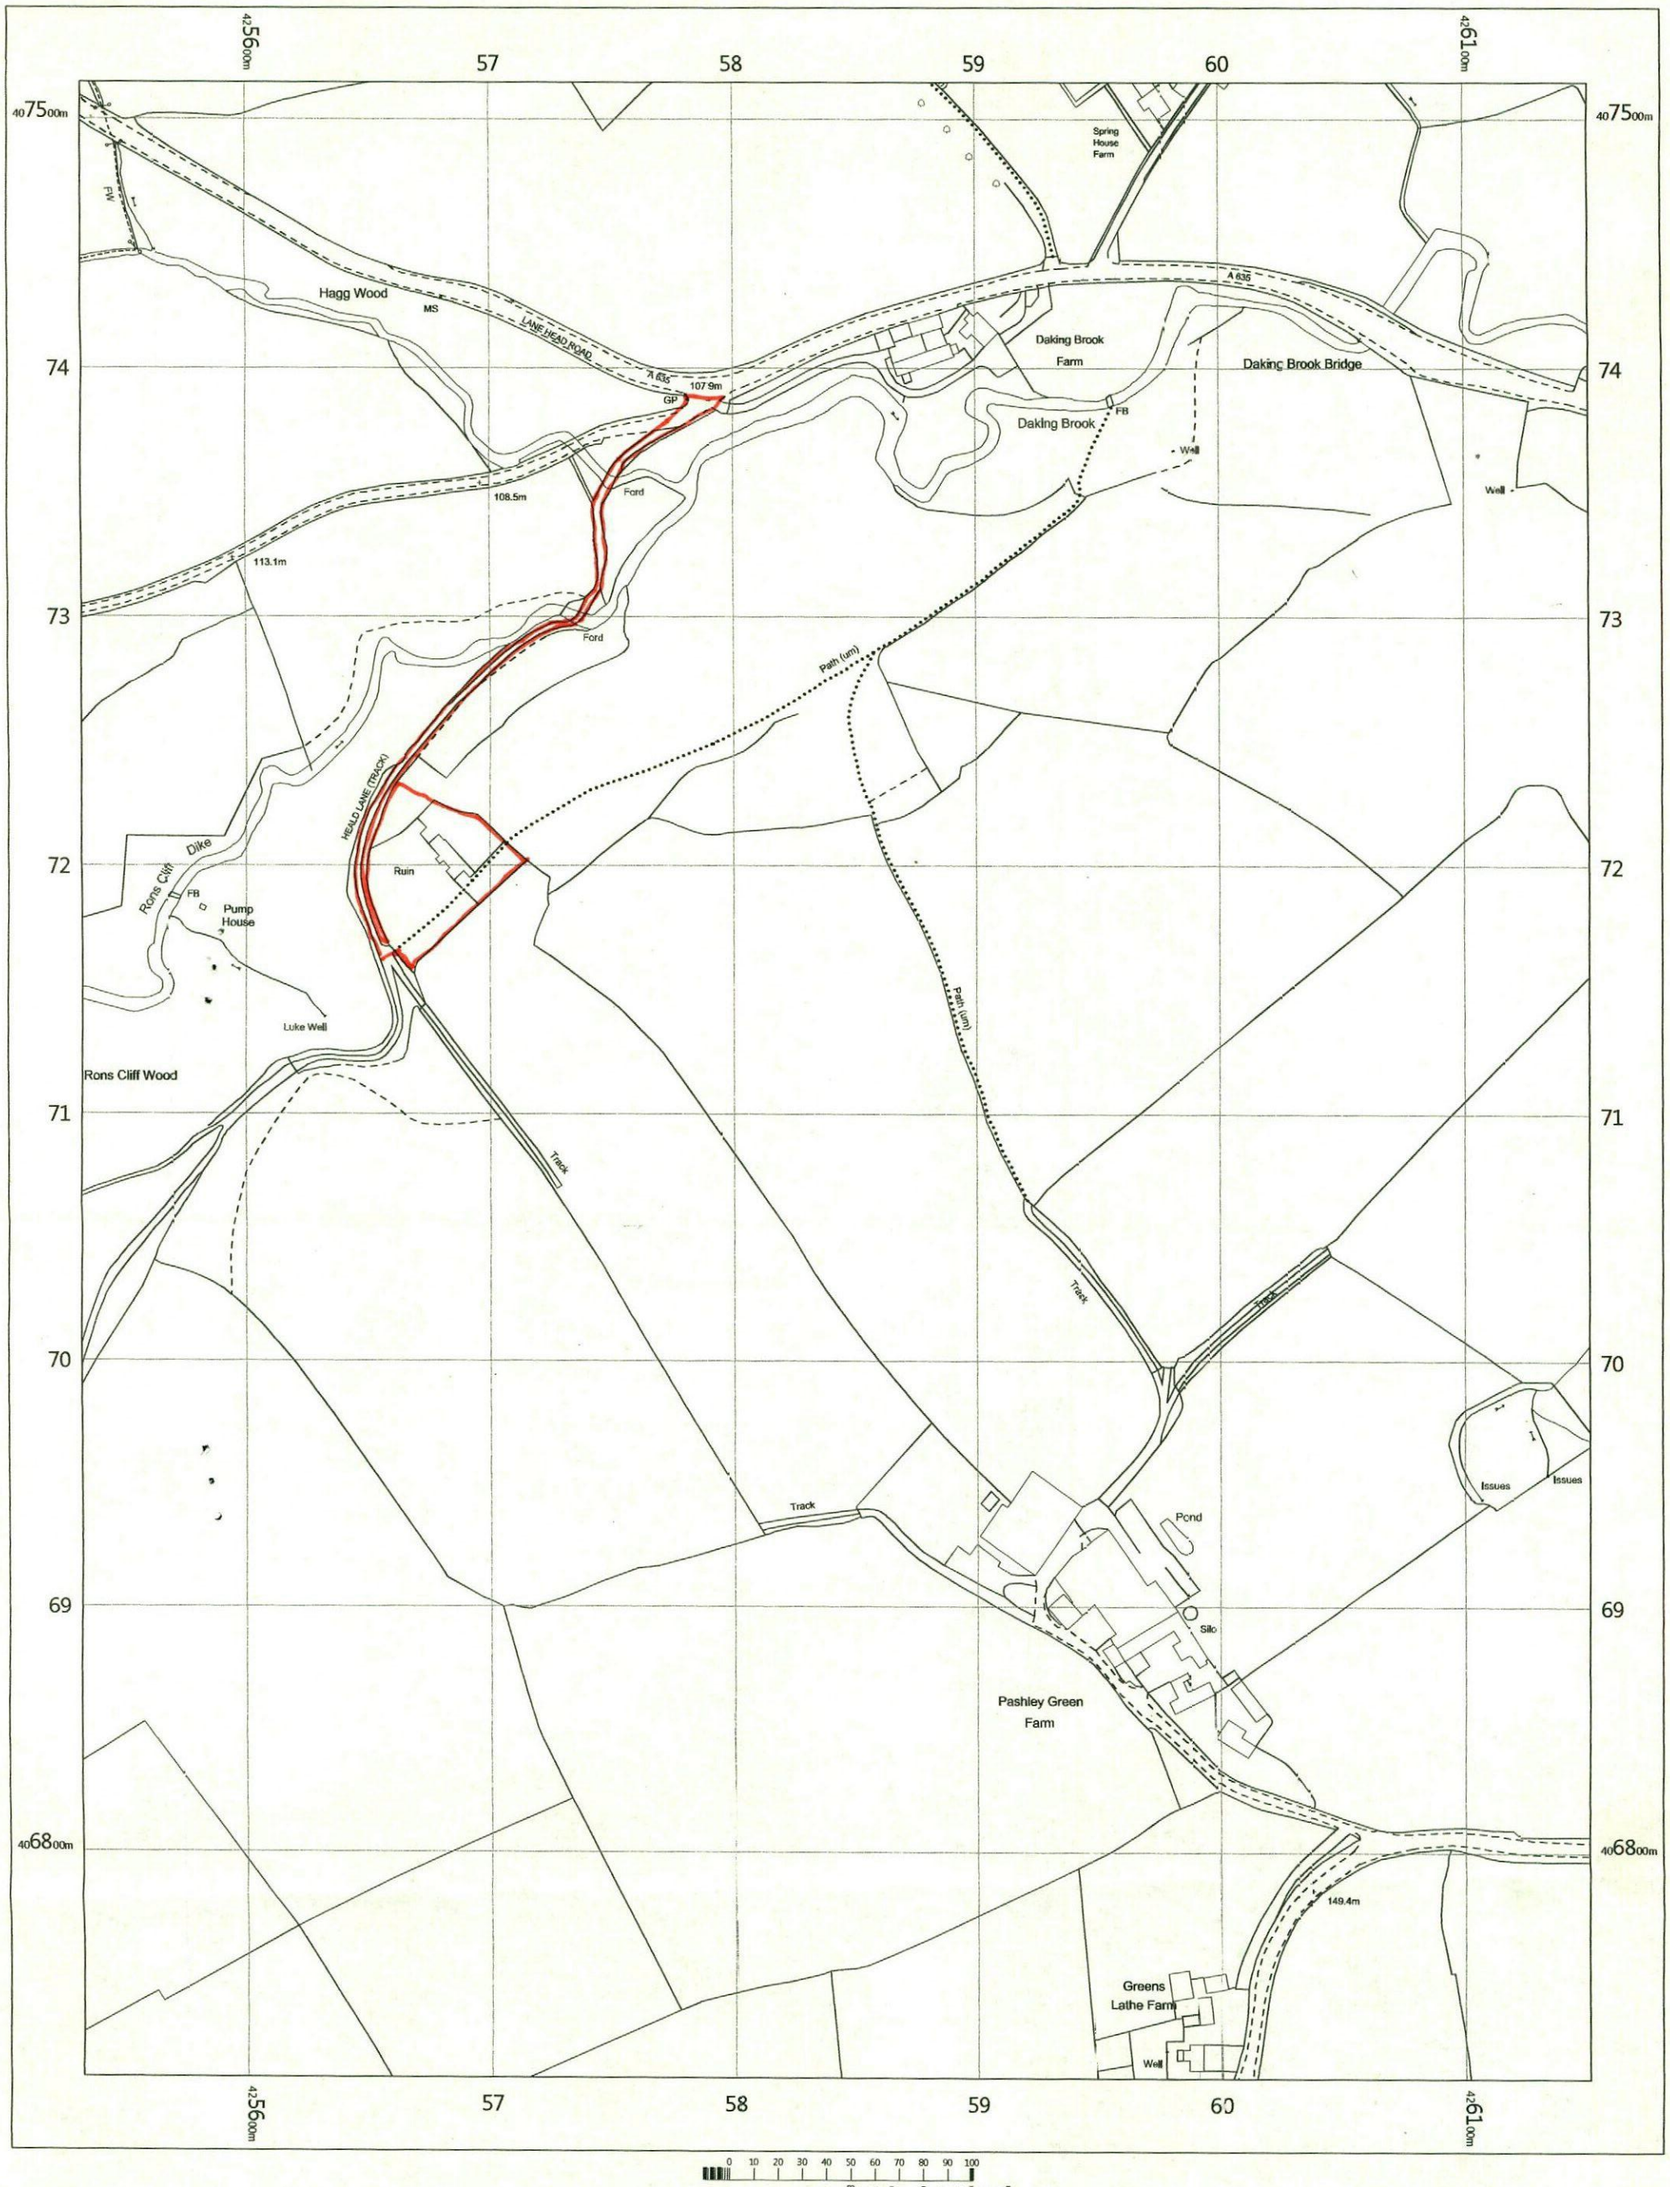


0 10 20 30 40 50 60 70 80 90 100 m

Michael A. Clynch
Architect, Town Planner, Property Consultant
DIP.ARCH. DIP. T.P. A.R.I.B.A. F.R.S.A.

14 Huddersfield Road, Ingbirchworth, Penistone
Sheffield S36 7GF

Tel: 01226 766308

ACCESS HEALD HEAD COTTAGE 2021/6785

OS MasterMap 1250/2500/10000 scale
Monday, December 10, 2018, ID: BW1-00763468
www.blackwellmapping.co.uk

1:2500 scale print at A3, Centre: 425842 E, 407111 N

©Crown Copyright Ordnance Survey. Licence no. 100041041

N

BLACKWELL'S MAPPING SERVICES
PERSONAL & PROFESSIONAL MAPPING
www.blackwellmapping.co.uk
TEL: 0800 151 2612
maps@blackwell.co.uk