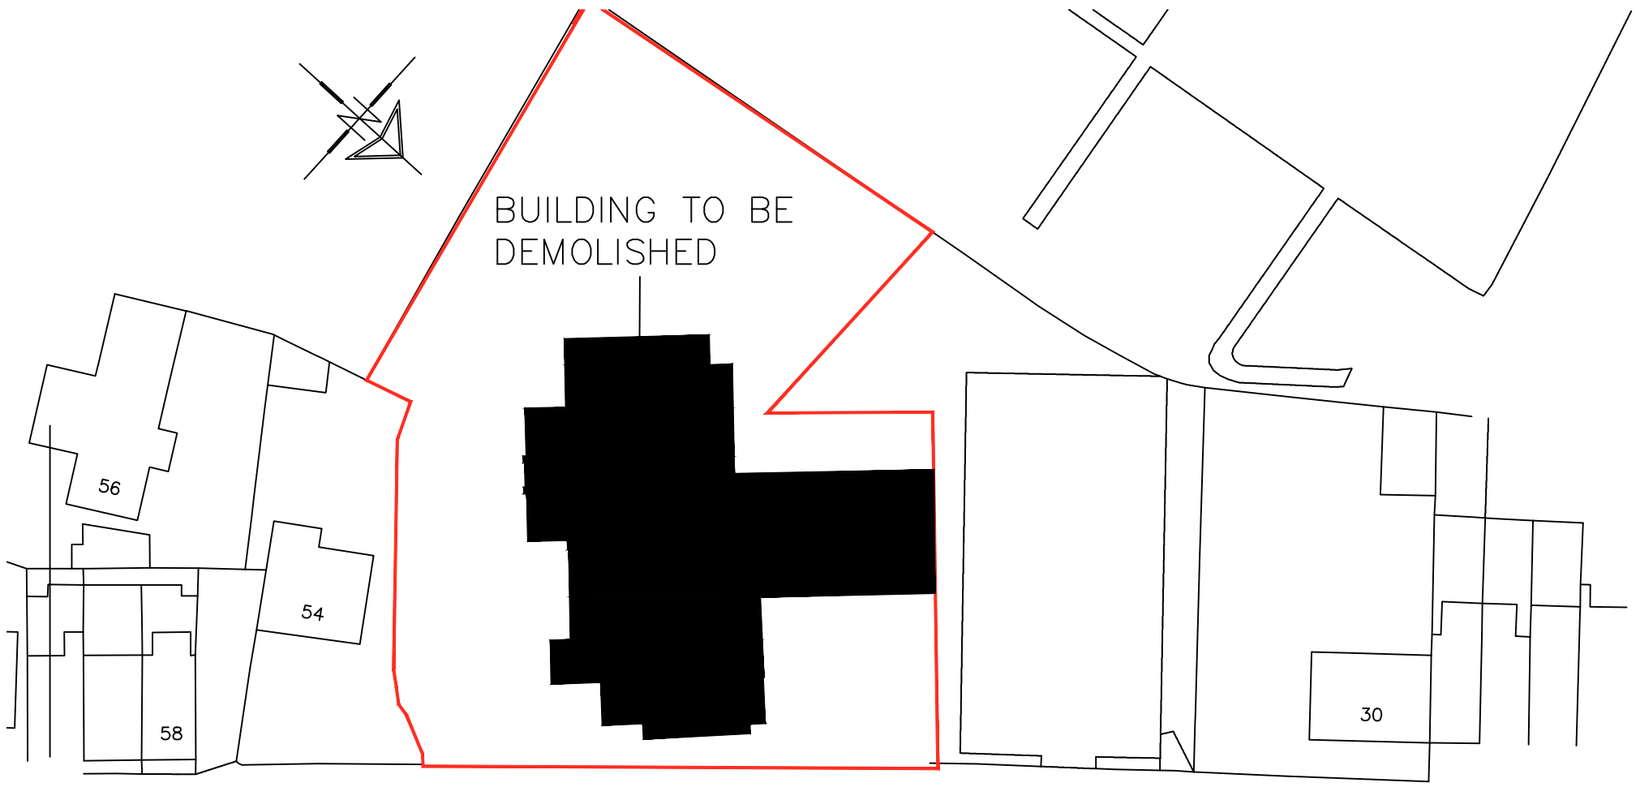

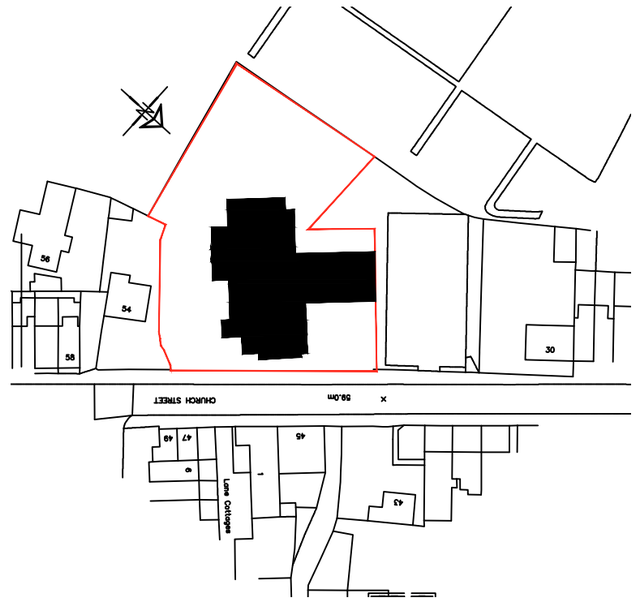

LOCATION PLAN

SCALE 1:1250

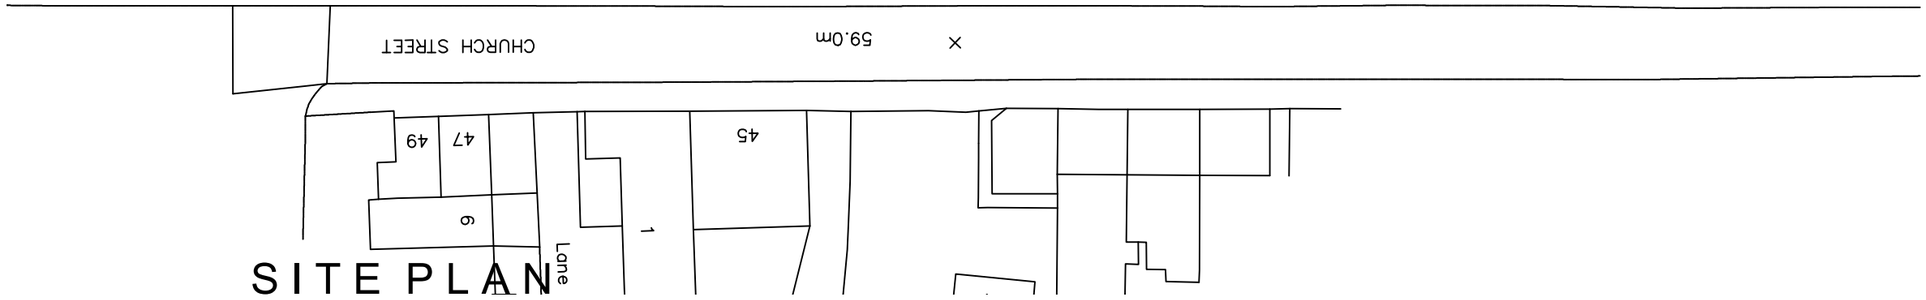

SITE PLAN

White Agus
Architectural Services

OFFICE ONE,
DRILL HALL,
11 EASTGATE,
BARNSLEY.
S70 2EU

Phone: 01226 208482
Email: info@whiteagus.co.uk
Web: www.whiteagus.co.uk

Project.	Client.		
RESIDENTIAL DEVELOPMENT AT ROYSTON W.M.C. CHURCH STREET ROYSTON, BARNSLEY	AVEY HOMES LTD		
Drawing Title. ADDITIONAL SITE PLAN SHOWING EXISTING BUILDING (IN ADDITION TO SUBMITTED PLAN) AS DEMANDED BY PLANNING OFFICER	Date. SEPT 2024	Scale. 1:500 @ A3	
	Ref. 23–227	Dwg. No. 10	Rev.

Date	Suffix	Description	Date	Suffix	Description