
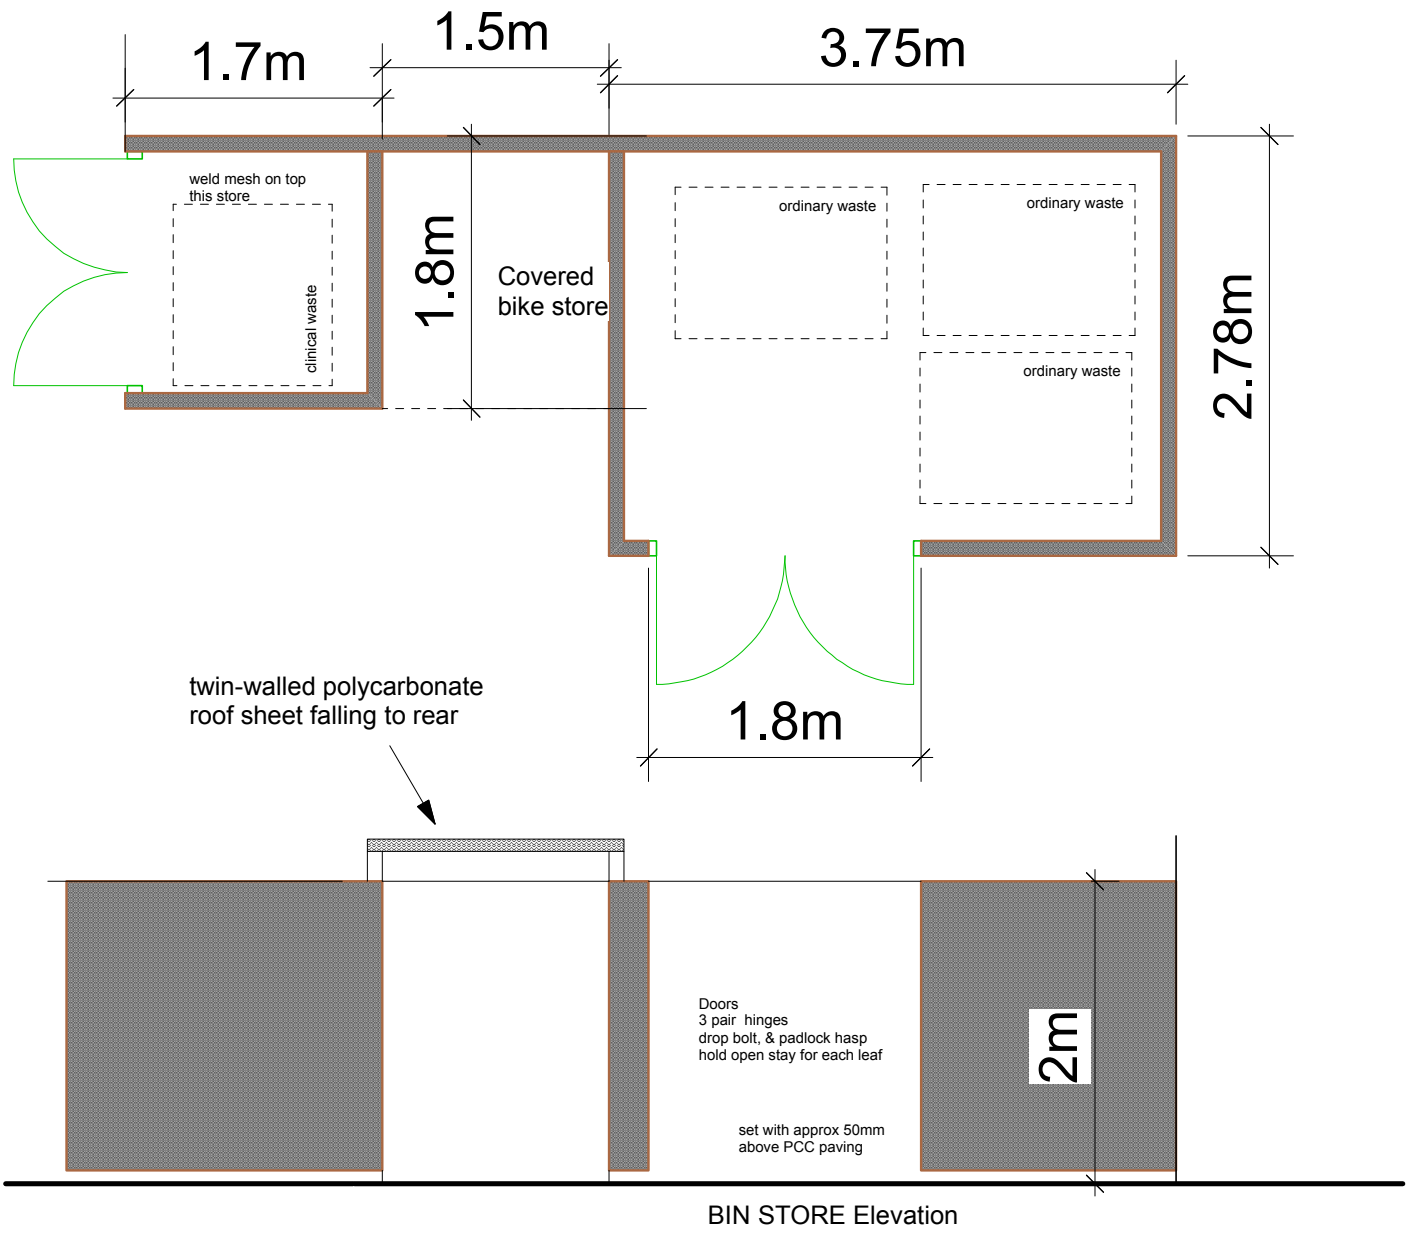


BIN STORE Elevation

Clinical waste wheelie bin
1200w x 1050 x1350h

Refuse wheelie bin (3 no.)
1400w x 1000 x 1350h

SCALE 1 2 3 4 5/m

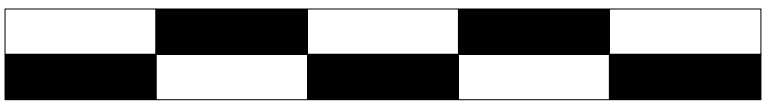

ARP
Special Architectural Services

Care Home, Tankersley Lane, Hoyland.
Bin Store
Scale 1:50 Drawn: ARP Date: June 2008

0720 FA (90.2) 01

Gear House, Saltmeadows Road, Gateshead, NE8 3AH
tel:(0191) 490 1155 fax:(0191) 421 3482 mail@arpdesign.co.uk