




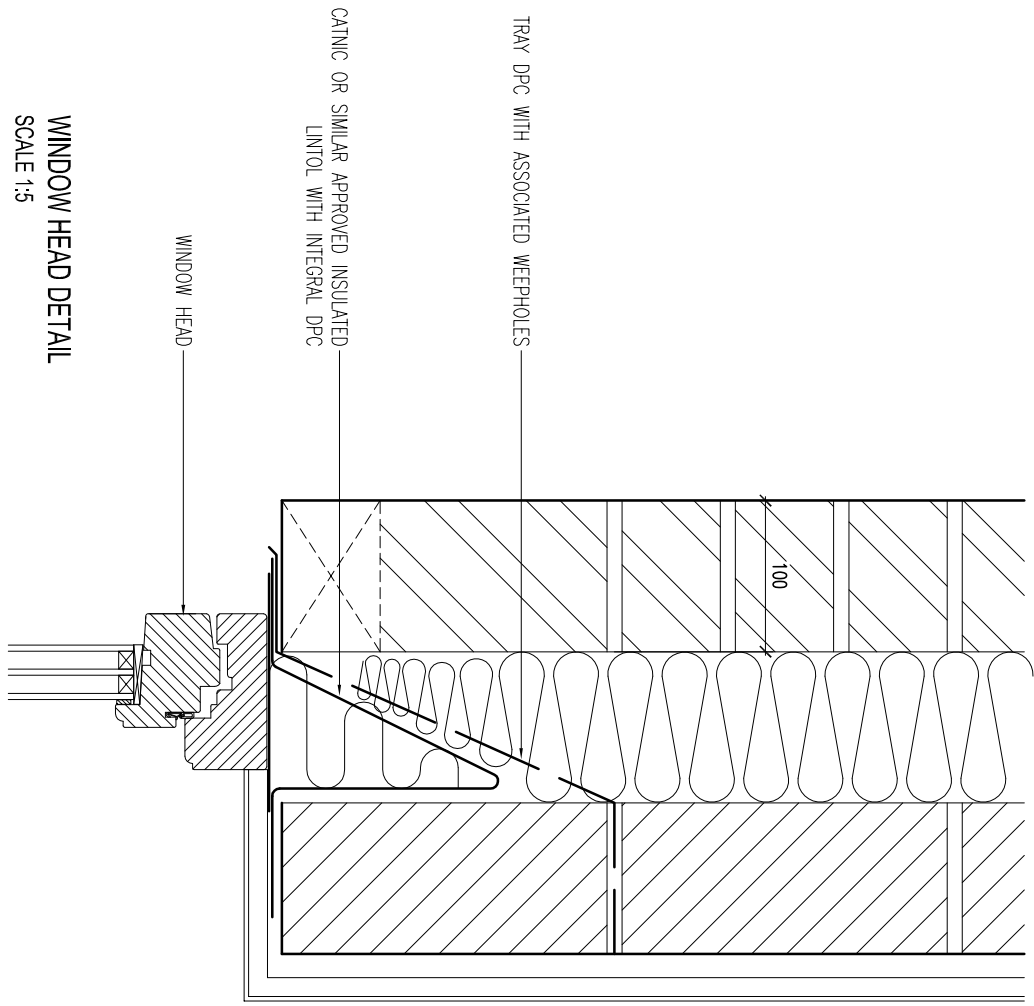

WINDOW HEAD DETAIL  
SCALE 1:5

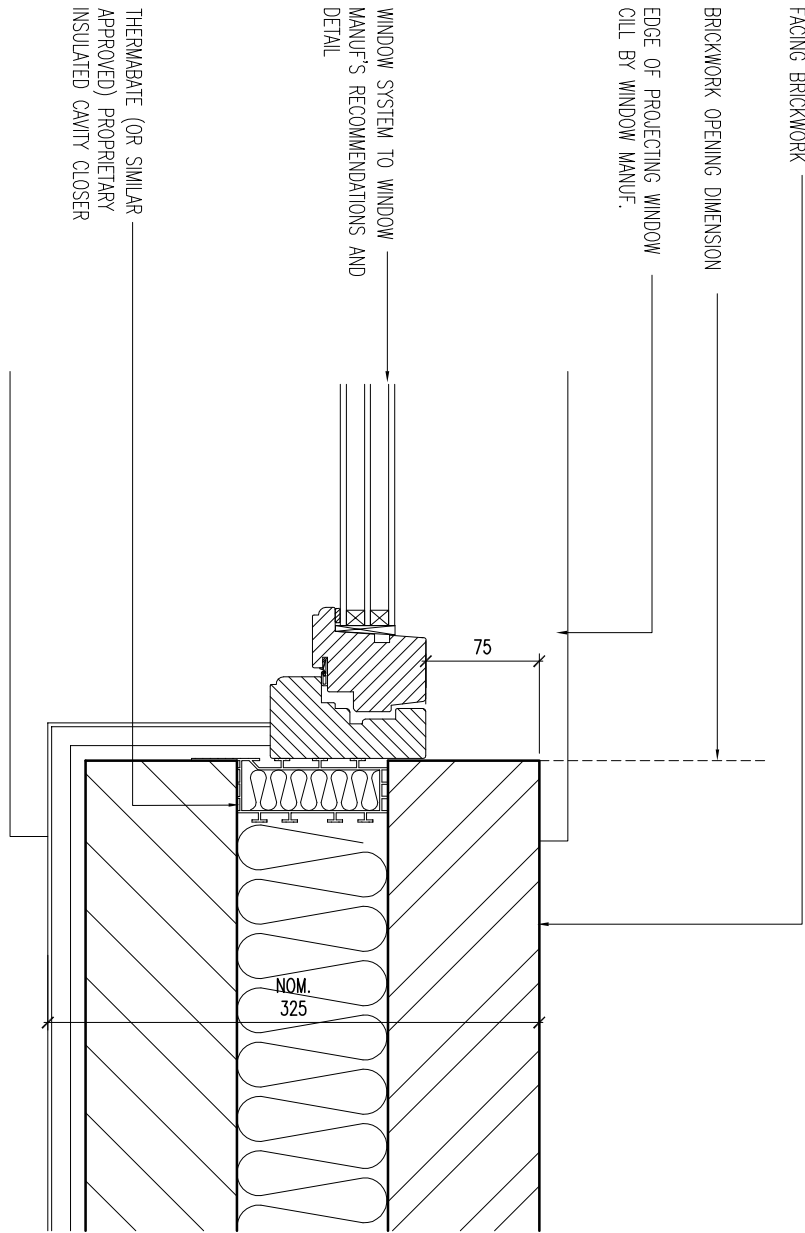


WINDOW REVEAL DETAIL  
SCALE 1:5

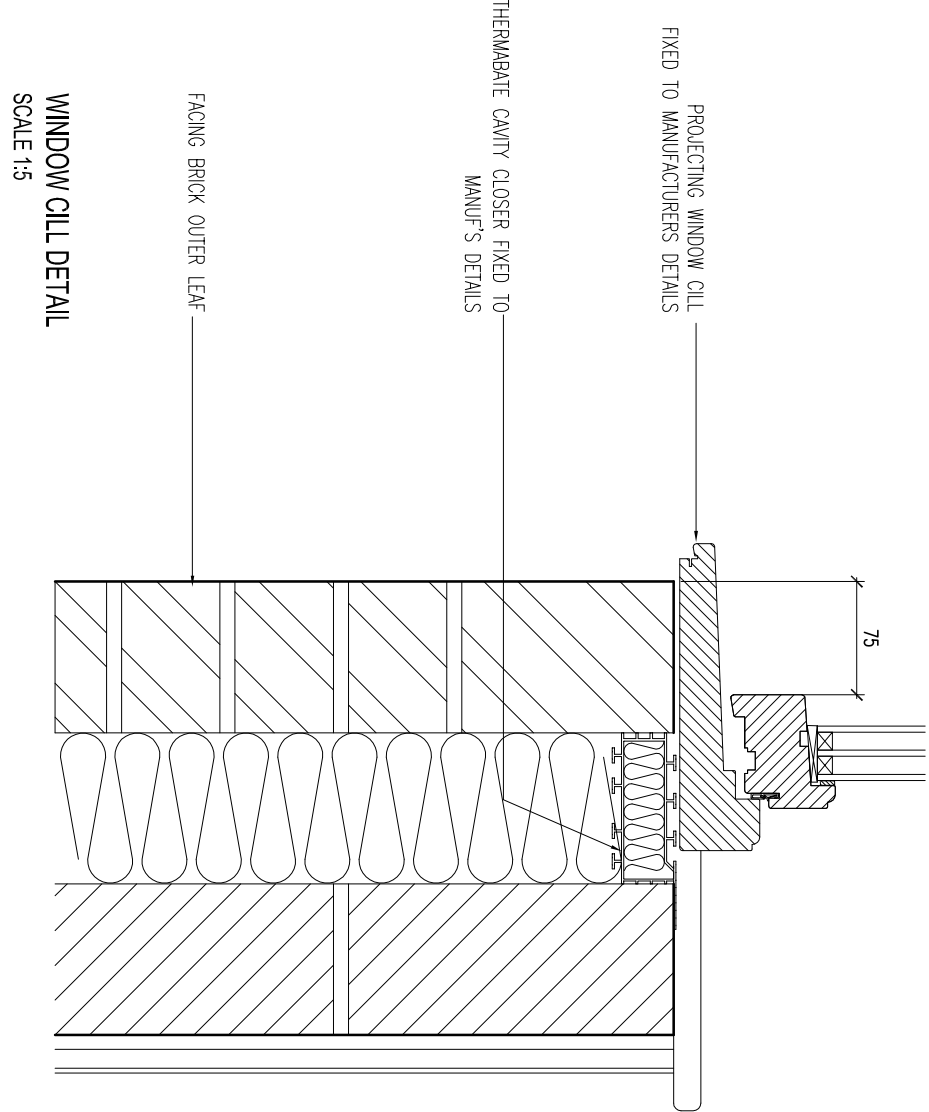


WINDOW CILL DETAIL  
SCALE 1:5


SCHEMATIC DESIGN ONLY - ALL HIGHWAYS WORK AND FEATURES TO S.E. DESIGN AND AUTHORITY HIGHWAYS DEPARTMENT

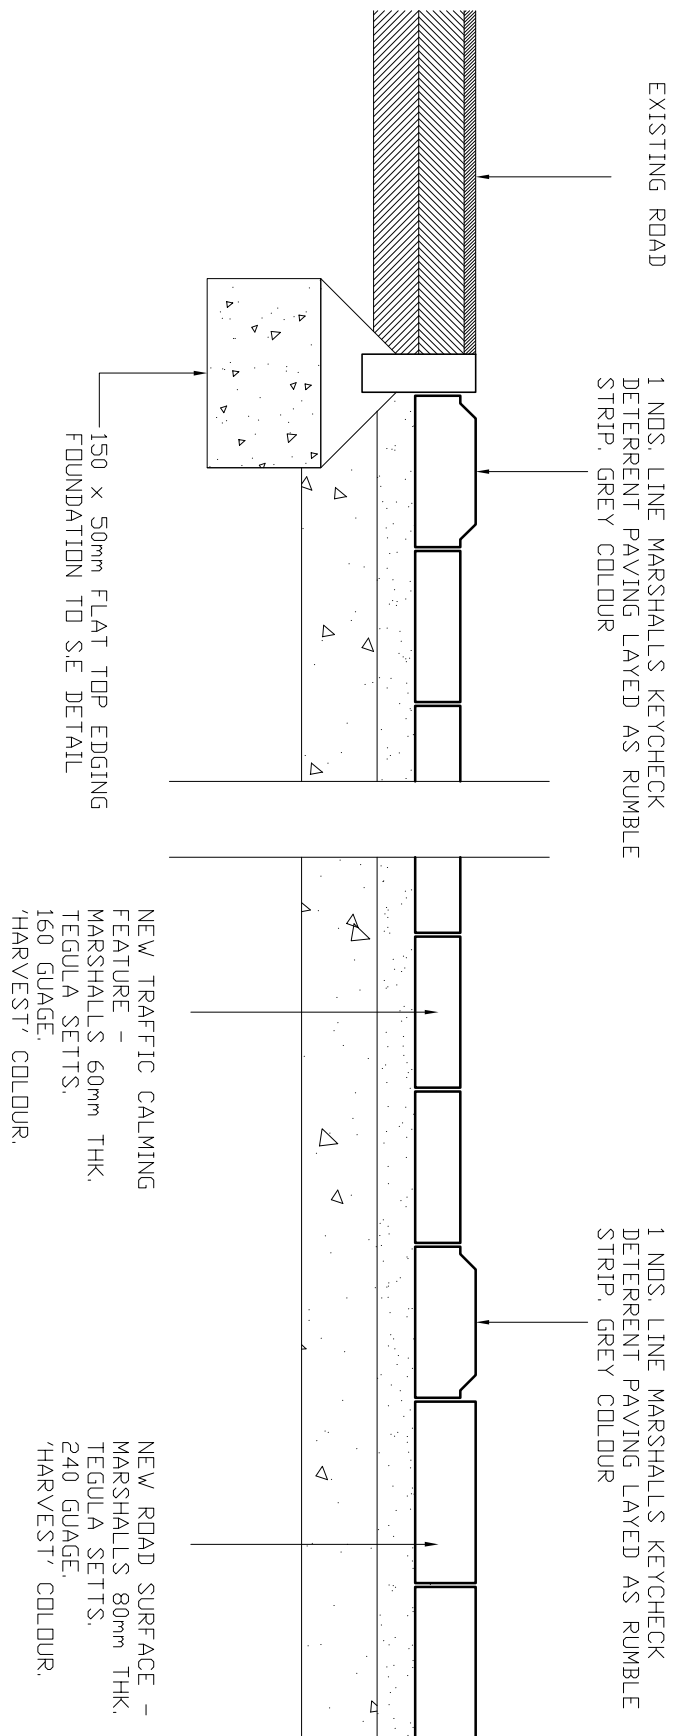

HOME ZONE ROAD  
SCHEMATIC TRAFFIC CALMING AND SURFACING DETAIL  
SCALE 1:10

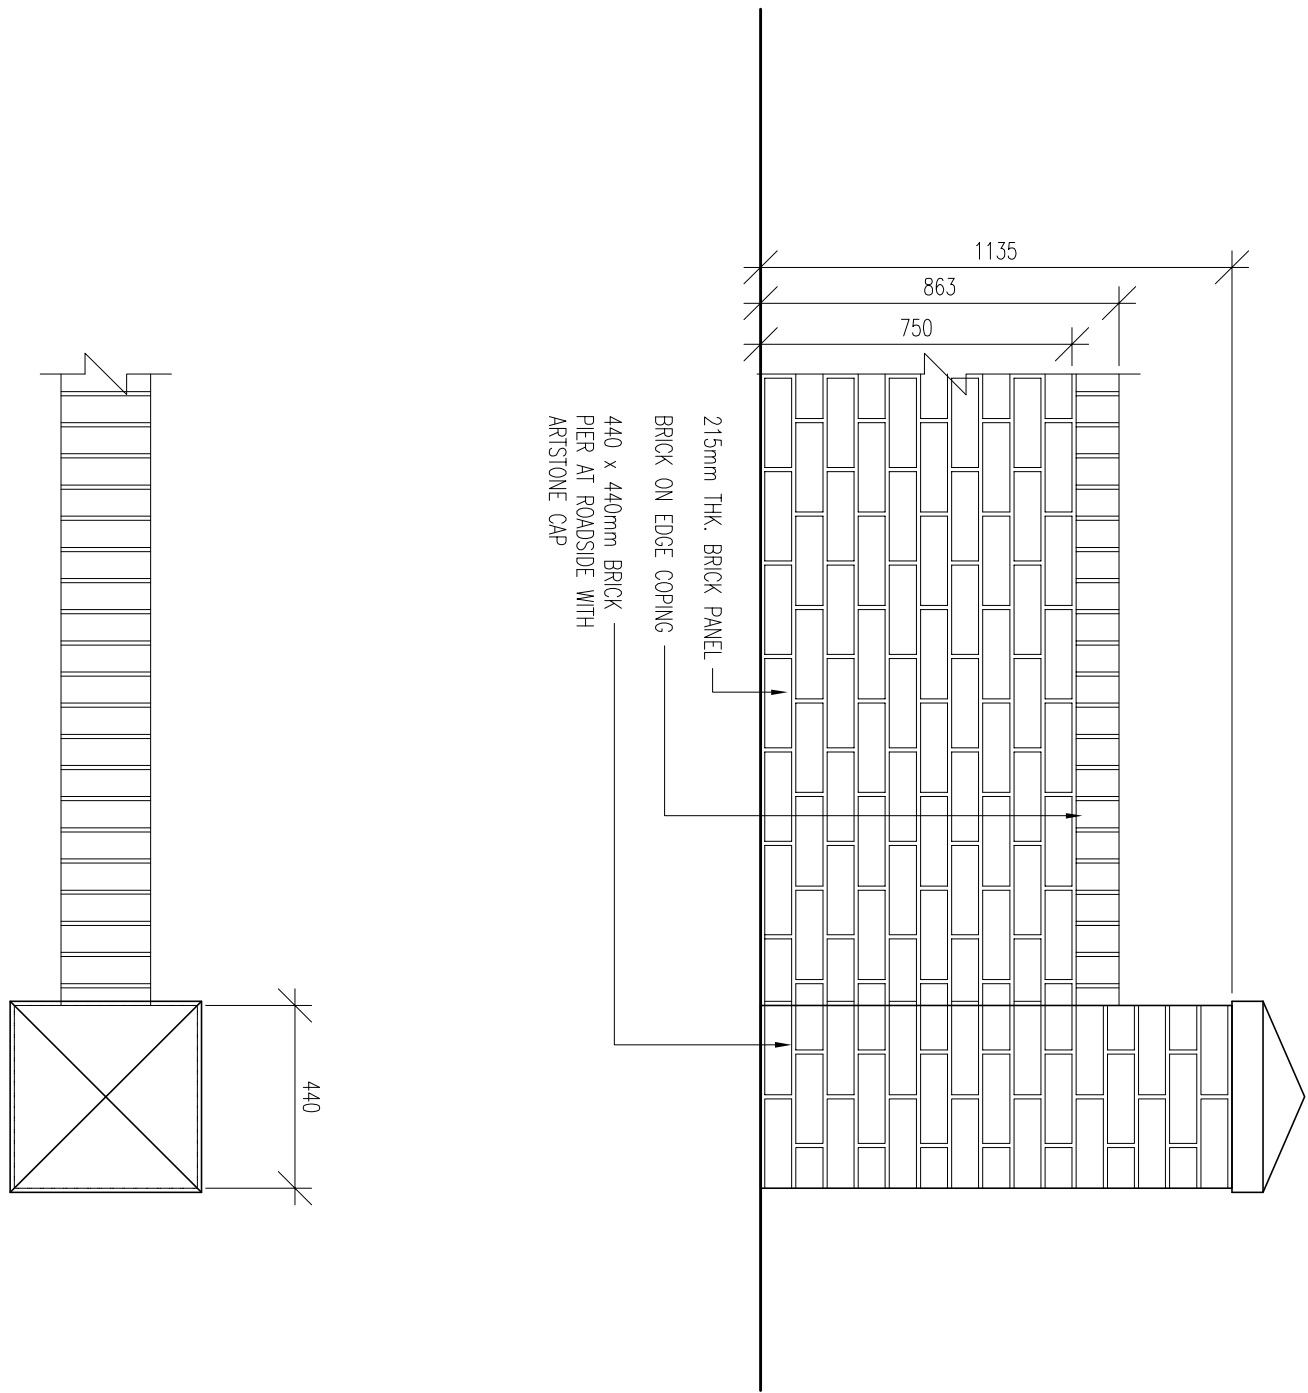

FRONT GARDEN WALL  
SCALE 1:20

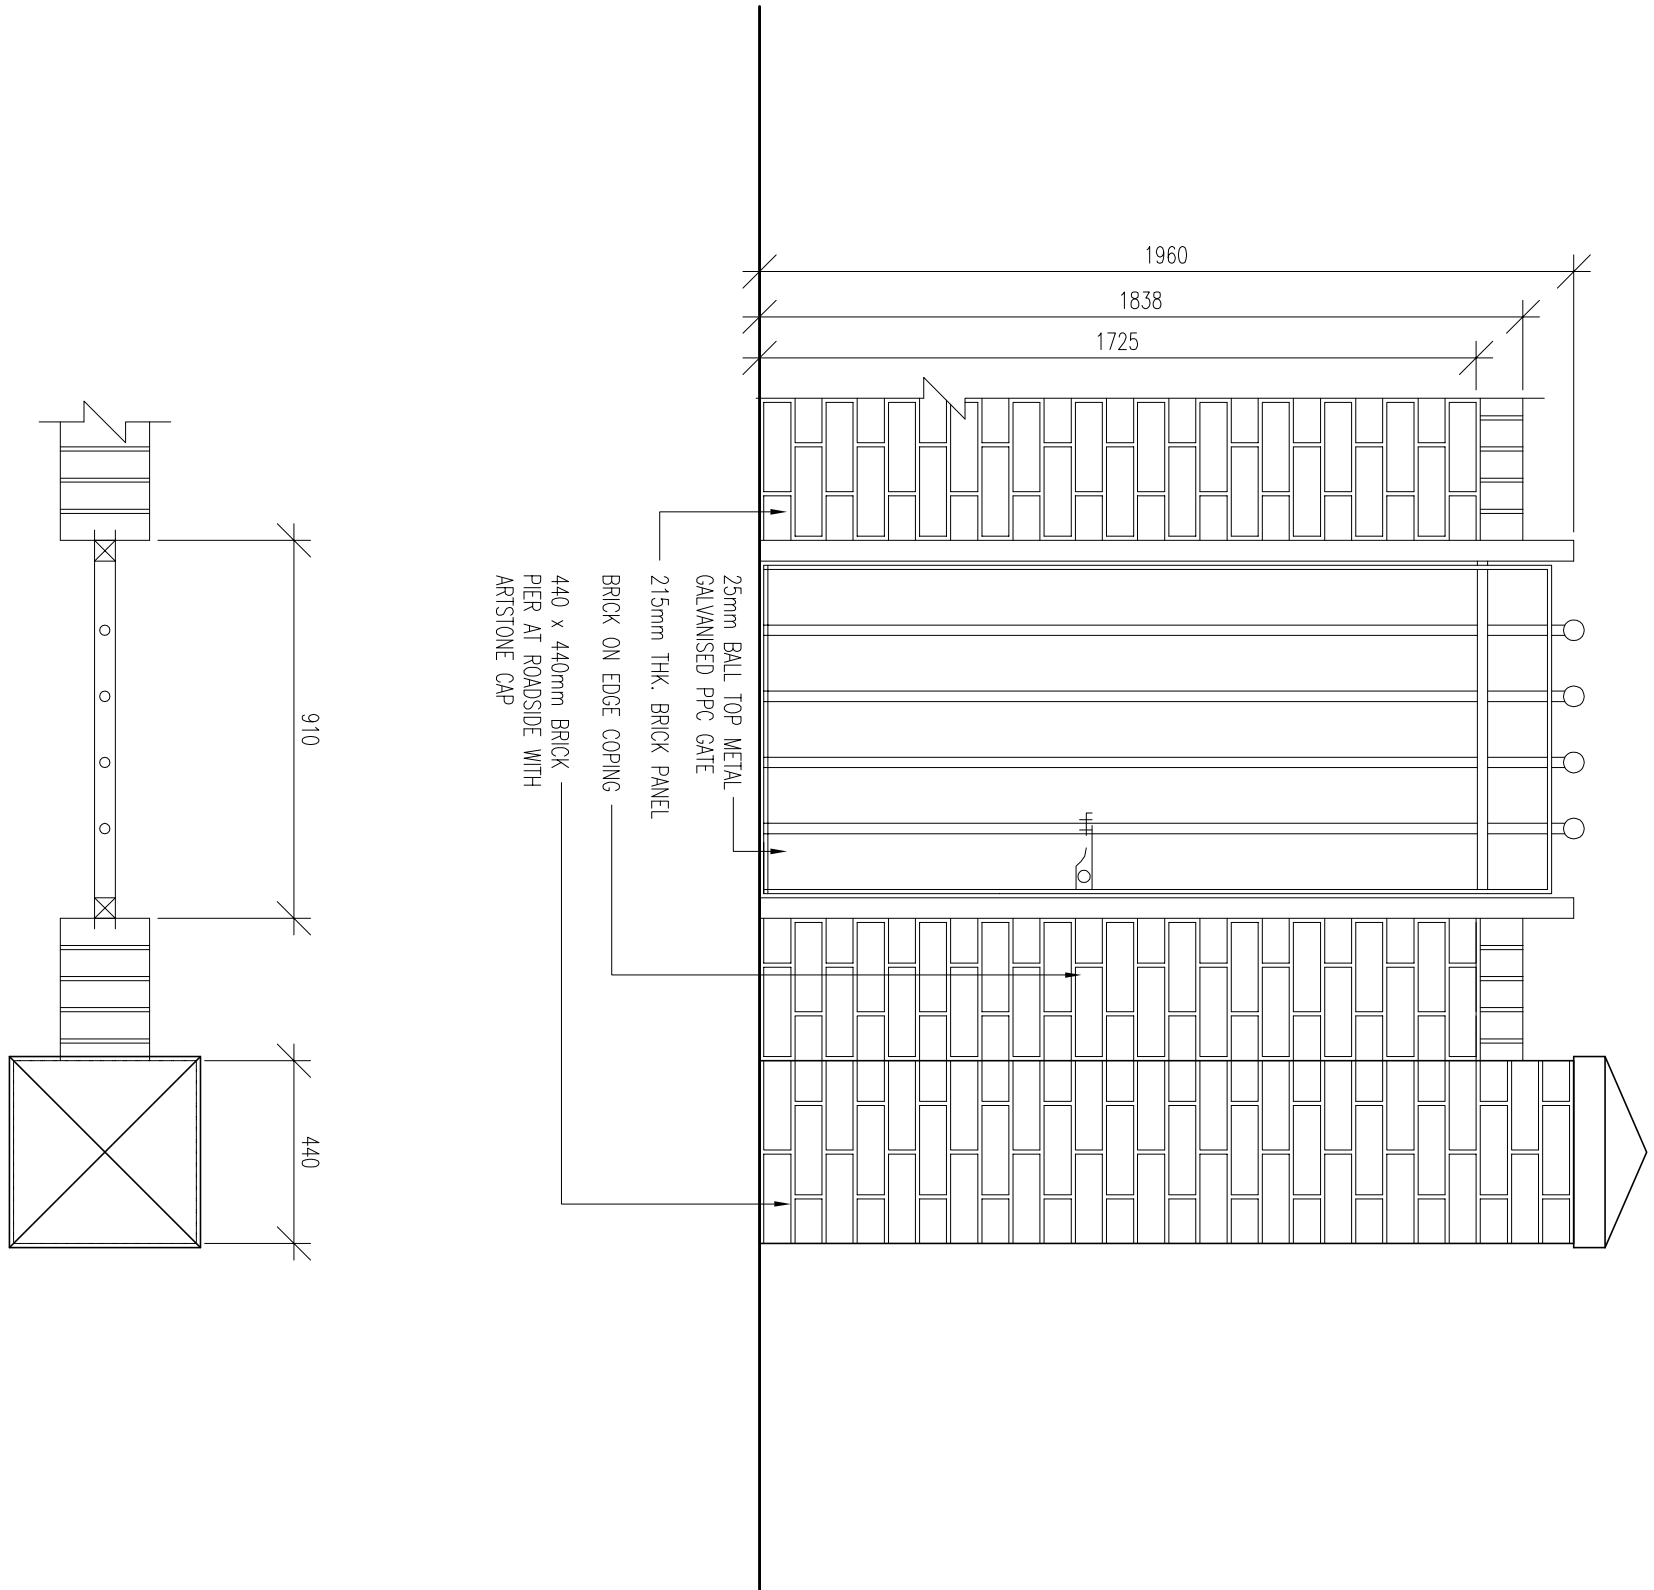

REAR GARDEN / GENNEL ACCESS GARDEN WALL  
SCALE 1:20

|                                                                                         |                |                |          |          |          |
|-----------------------------------------------------------------------------------------|----------------|----------------|----------|----------|----------|
| A&D Architects Ltd                                                                      |                |                |          |          |          |
| A&D Architects Ltd<br>W/F/House 2 Queens Road,<br>Sheffield S2 4QG<br>Tel: 0114 2739886 |                |                |          |          |          |
| Coalfields Regeneration Trust                                                           |                |                |          |          | Client   |
| Washington Road, Goldthorpe                                                             |                |                |          |          | Job      |
| Bansley                                                                                 |                |                |          |          |          |
| Construction Details #2                                                                 |                |                |          |          | Title    |
| DRAWN                                                                                   | CHECKED        | DATE           | SCALE    | A3 ISSUE | A1 ISSUE |
| EJ                                                                                      | MH             | NOV 2015       | 1/8000   | 1/8000   | 1/8000   |
| REVISION                                                                                | DRAWING STATUS | DRAWING NUMBER |          |          |          |
| D                                                                                       | -              |                | 2334-106 |          |          |

© COPYRIGHT. EXISTS ON THE DESIGN AND INFORMATION SHOWN ON THIS DRAWING or accompanying work of any kind. No dimensions to be scaled from this drawing. Archited to be notified of any discrepancies in dimensions immediately.