
PLANNING APP. N° 2017/0225

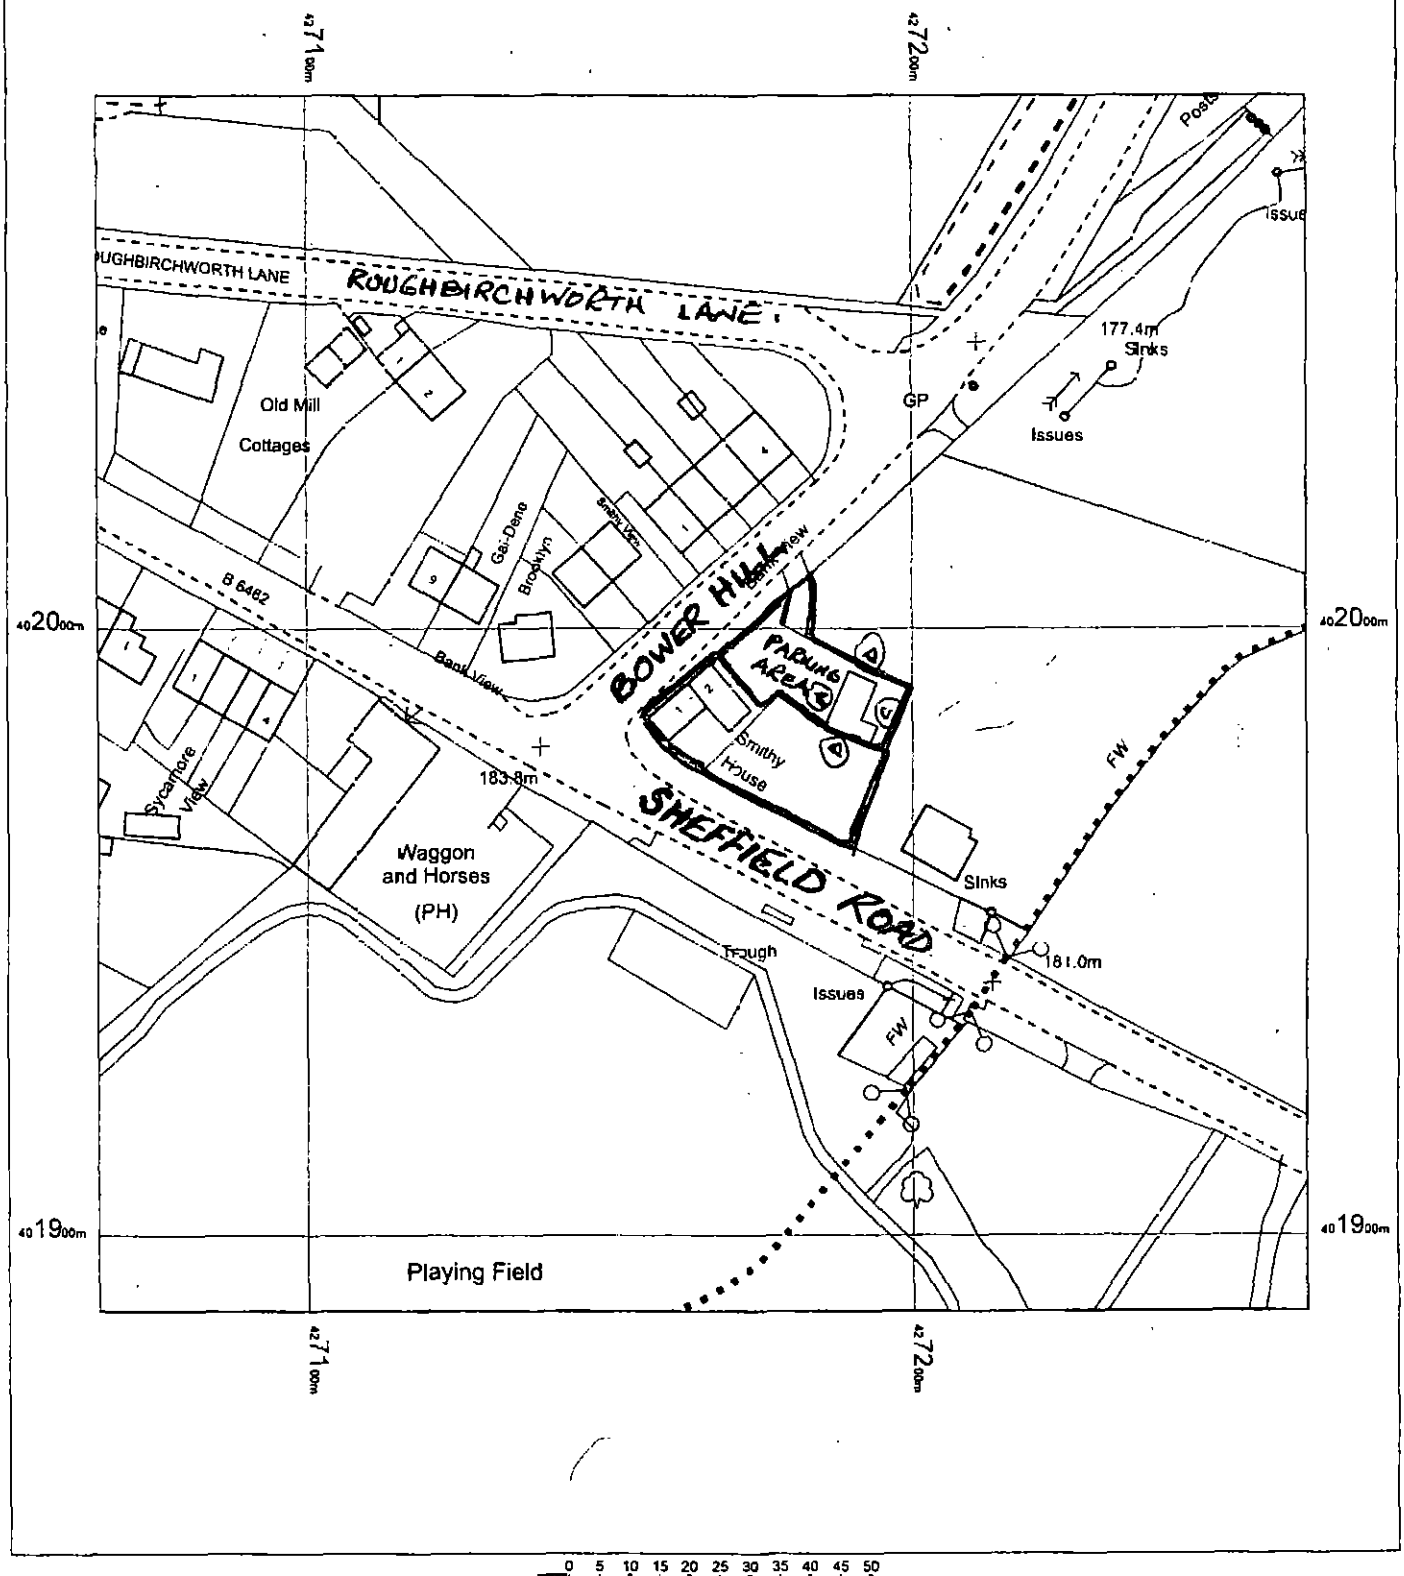

SMITHY HOUSE
SHEFFIELD ROAD
OXSPRING
BARNSLEY
S36 8YQ

OS MasterMap 1250/2500/10000 scale
01 February 2017, ID: BW1-00595785
www.blackwellmapping.co.uk

1:1250 scale print at A4, Centre: 427165 E, 401988 N

©Crown Copyright and database rights 2016 OS 100019980

N

Data

BLACKWELL'S
www.blackwellmapping.co.uk
TEL: 0114 268 7658
maps.sheffield@blackwell.co.uk