




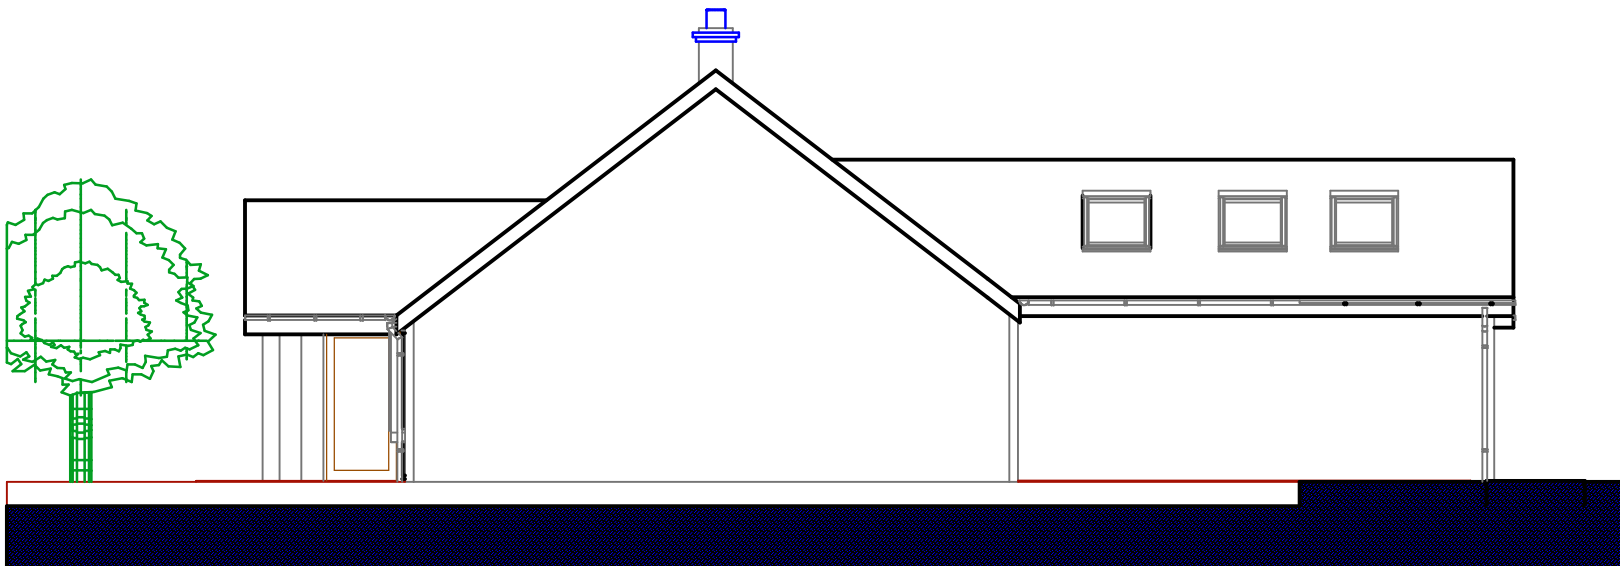

Side

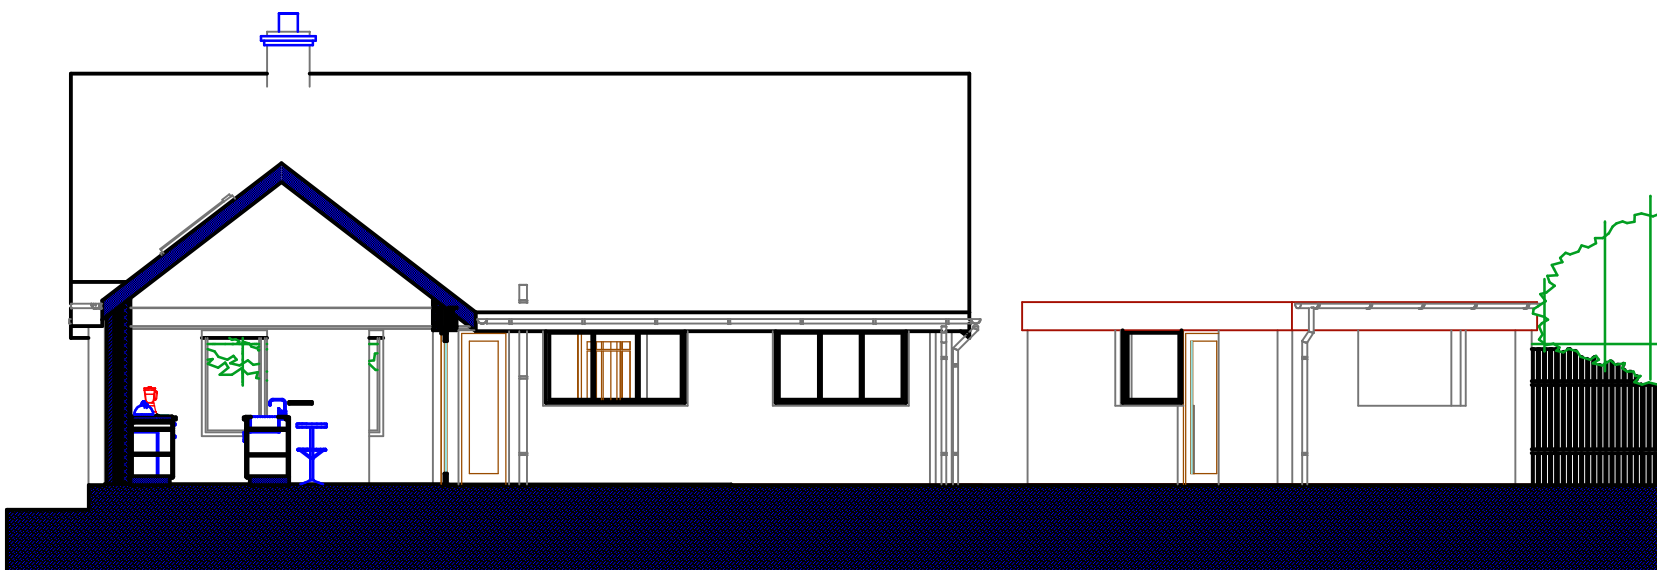

Rear Section

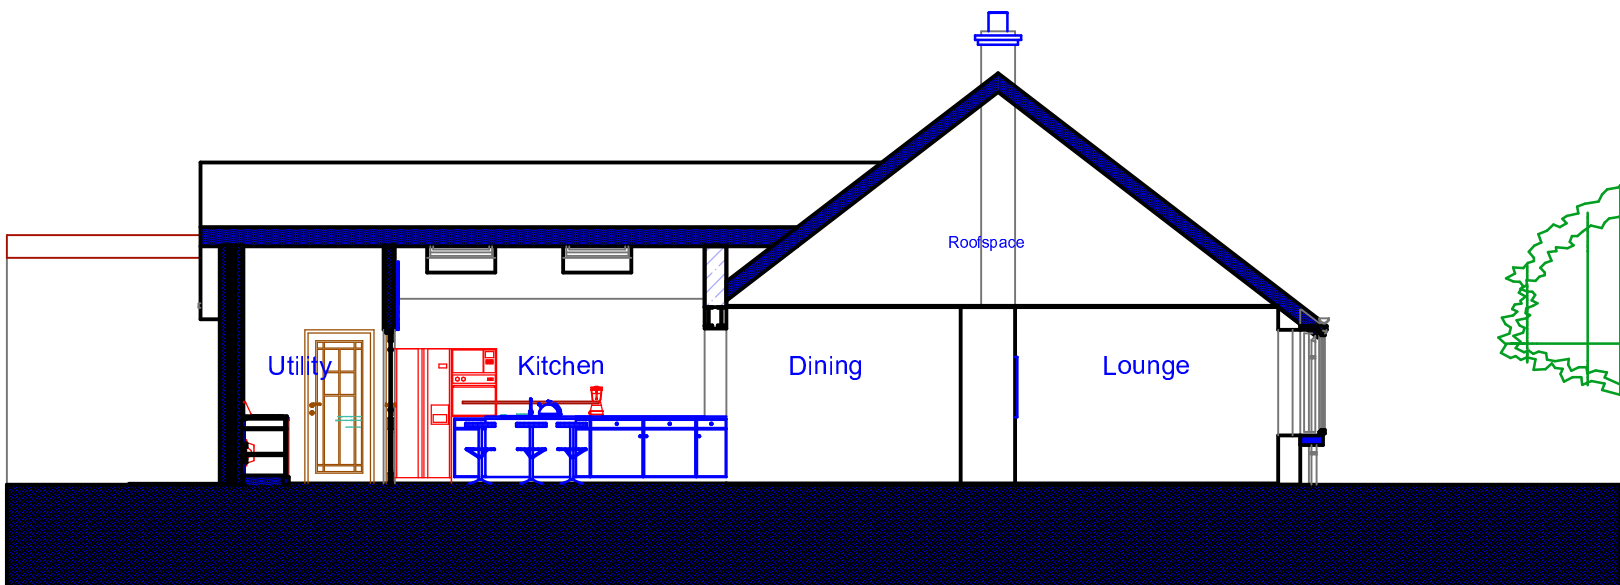

Long Section

Proposed
Scale 1:100

Mike and Olivia Tomes
7 Acacia Grove, Shafton, Barnsley, S72 8PX

**Single Storey Rear Extension
and window and door replacement**

Proposed information
Proposed Elevations and Sections

Scale: 1:100 @ A3	No. BD 126/008	
Lead: MJH	Date: July 17	Drawn by: MJH

Planning Issue

zest architects ltd

7 Highgate Avenue, Lepton, Huddersfield, HD8 3EE
mob: 07515 396 505
email: zestarchitectsltd@gmail.com