




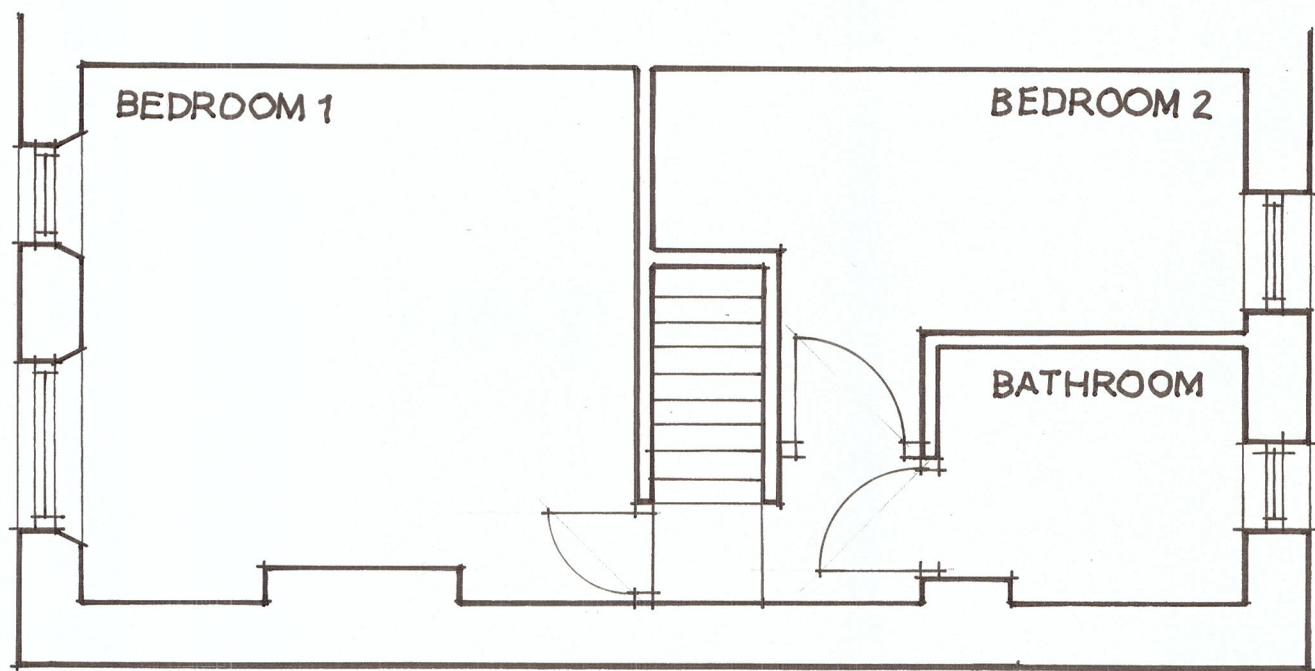

**EXISTING FIRST
FLOOR PLAN 1:50**

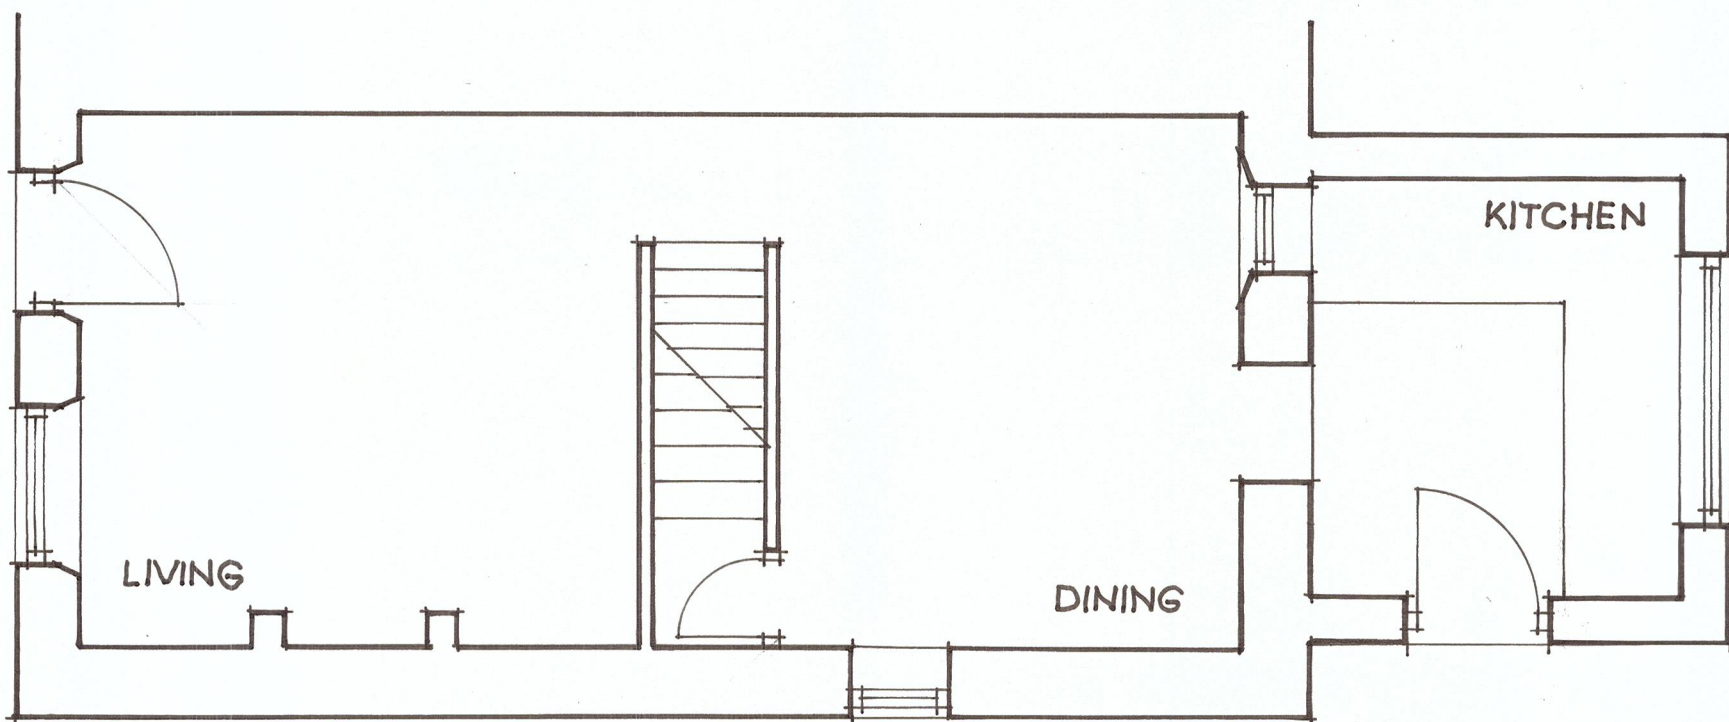

**EXISTING GROUND
FLOOR PLAN 1:50**

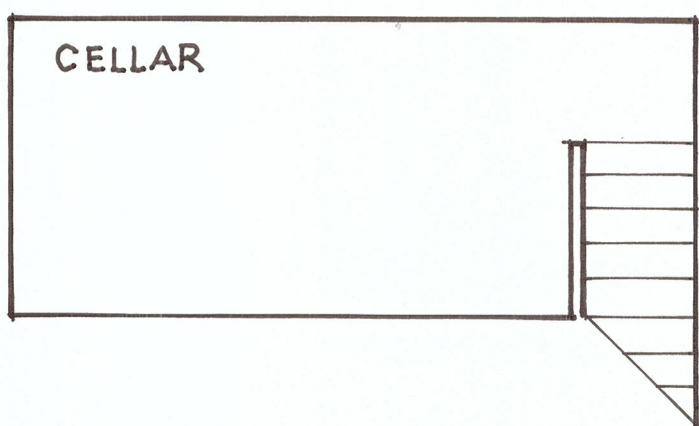

EXISTING CELLAR PLAN 1:50

