


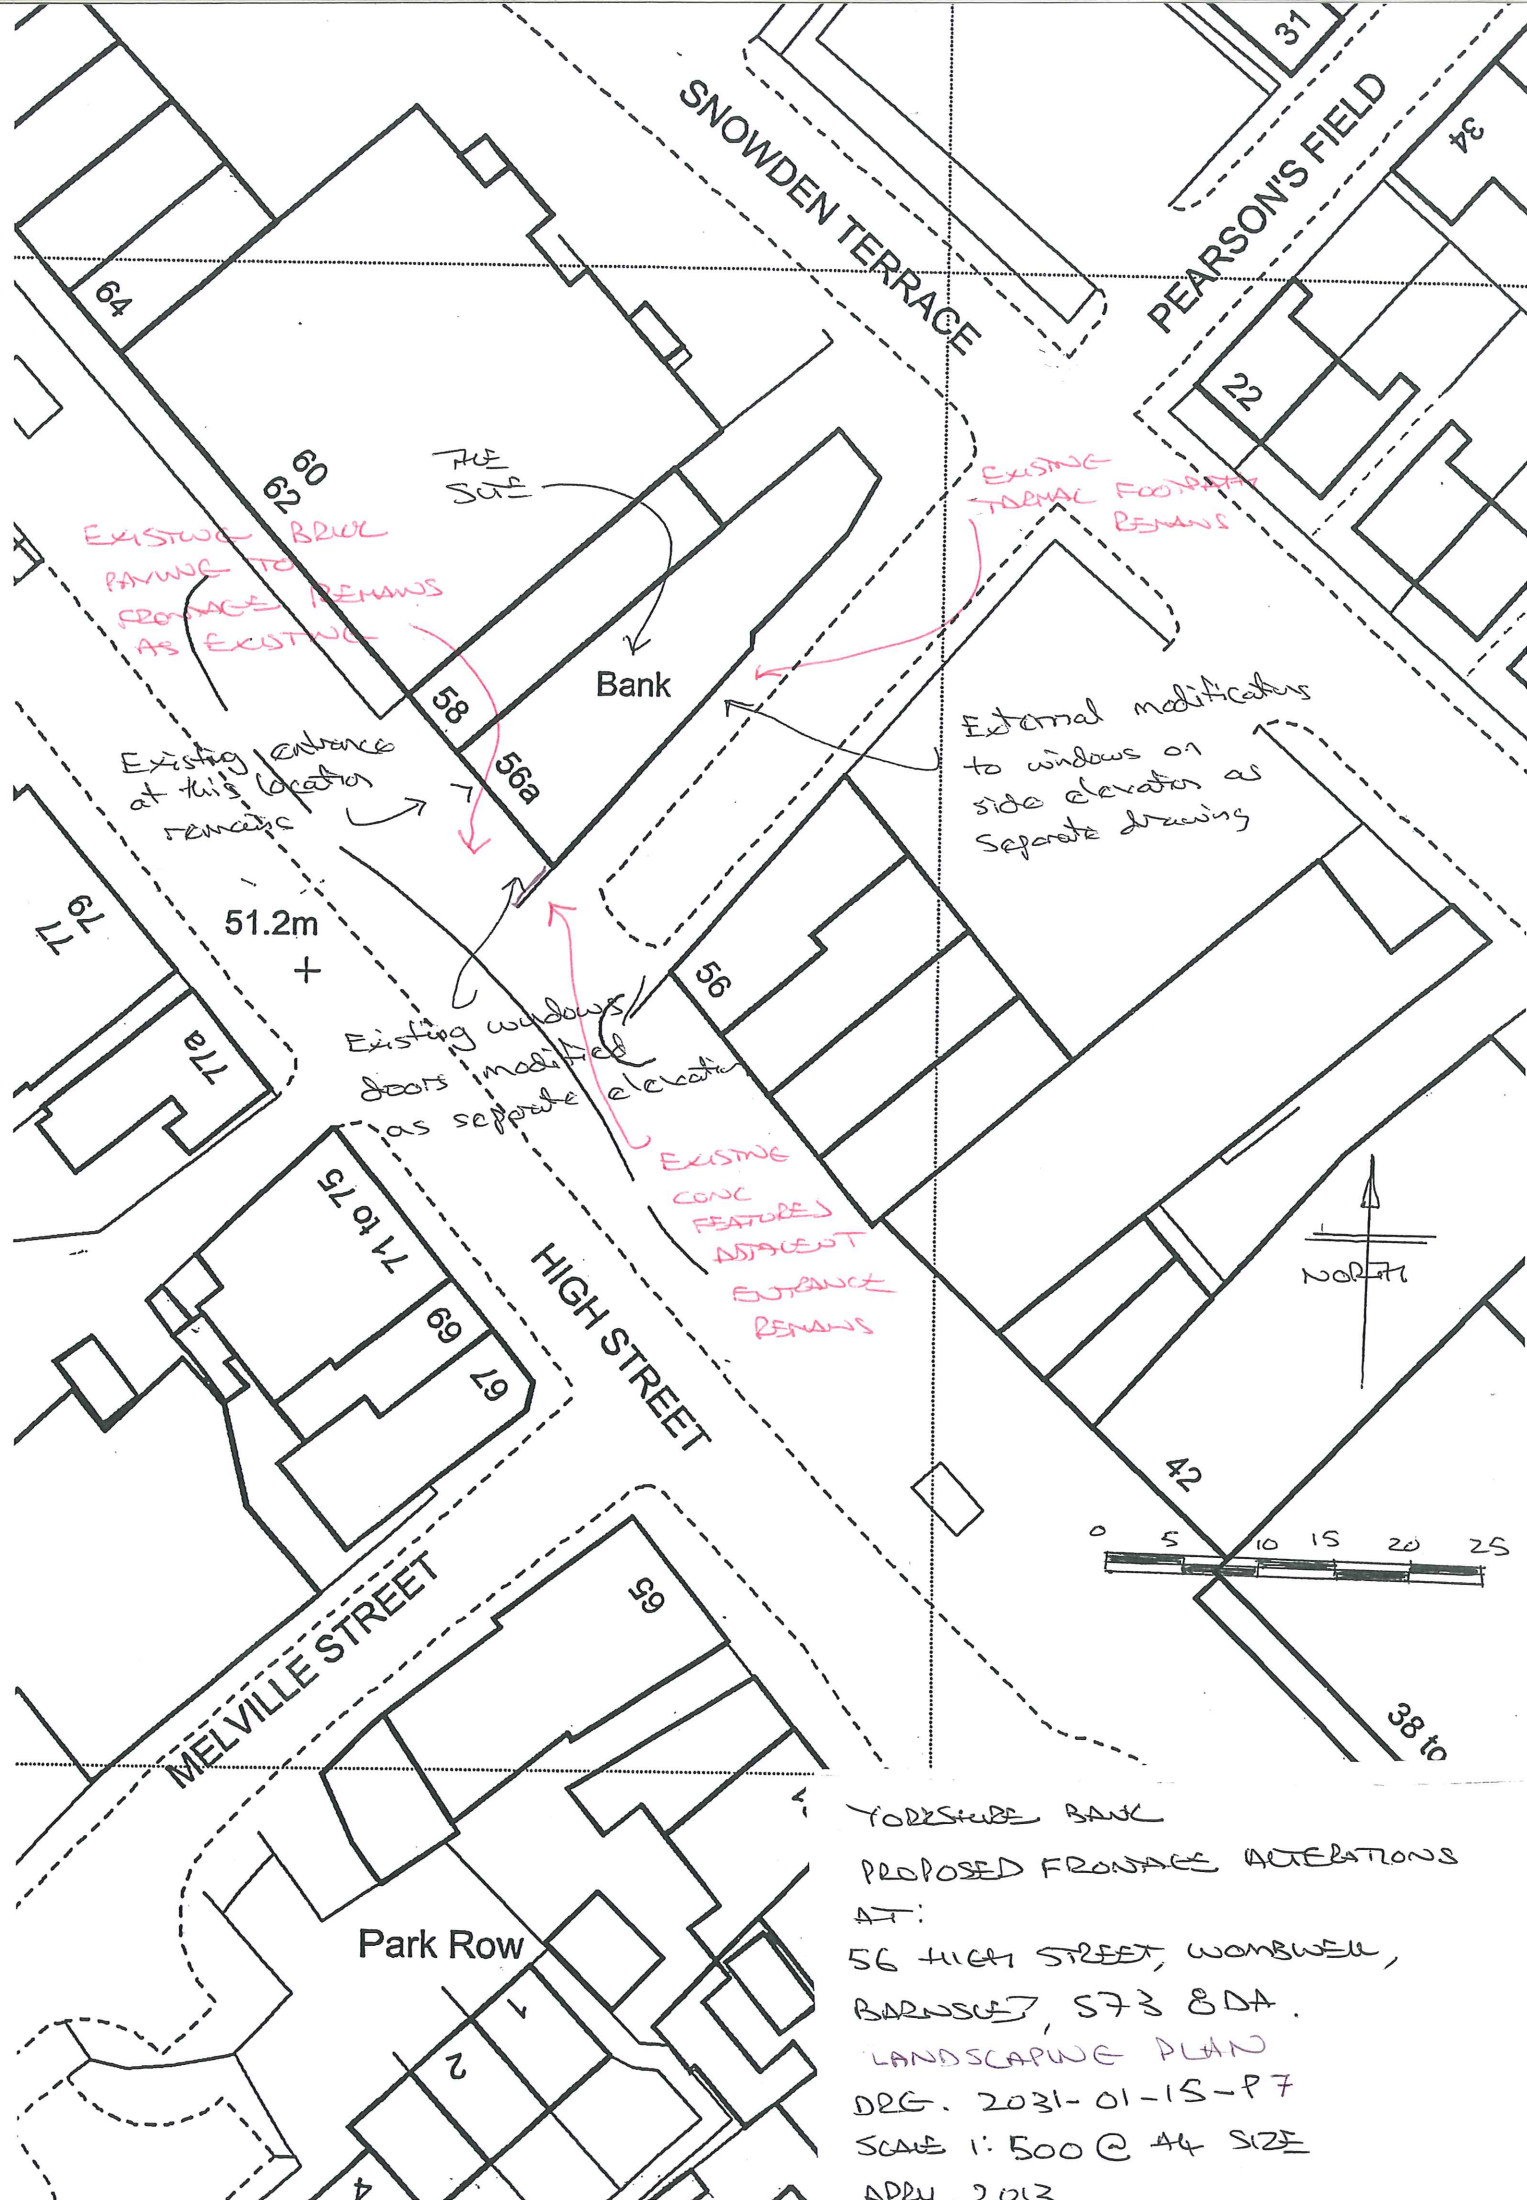

YORRSTUBE BANK
 PROPOSED FRONTAGE ALTERATIONS
 AT:
 56 HIGH STREET, WOMBSWELL,
 BARNSLY, S73 8DA.
 LANDSCAPING PLAN
 DRG. 2031-01-15-P7
 SCALE 1:500 @ A4 SIZE
 APRIL 2013