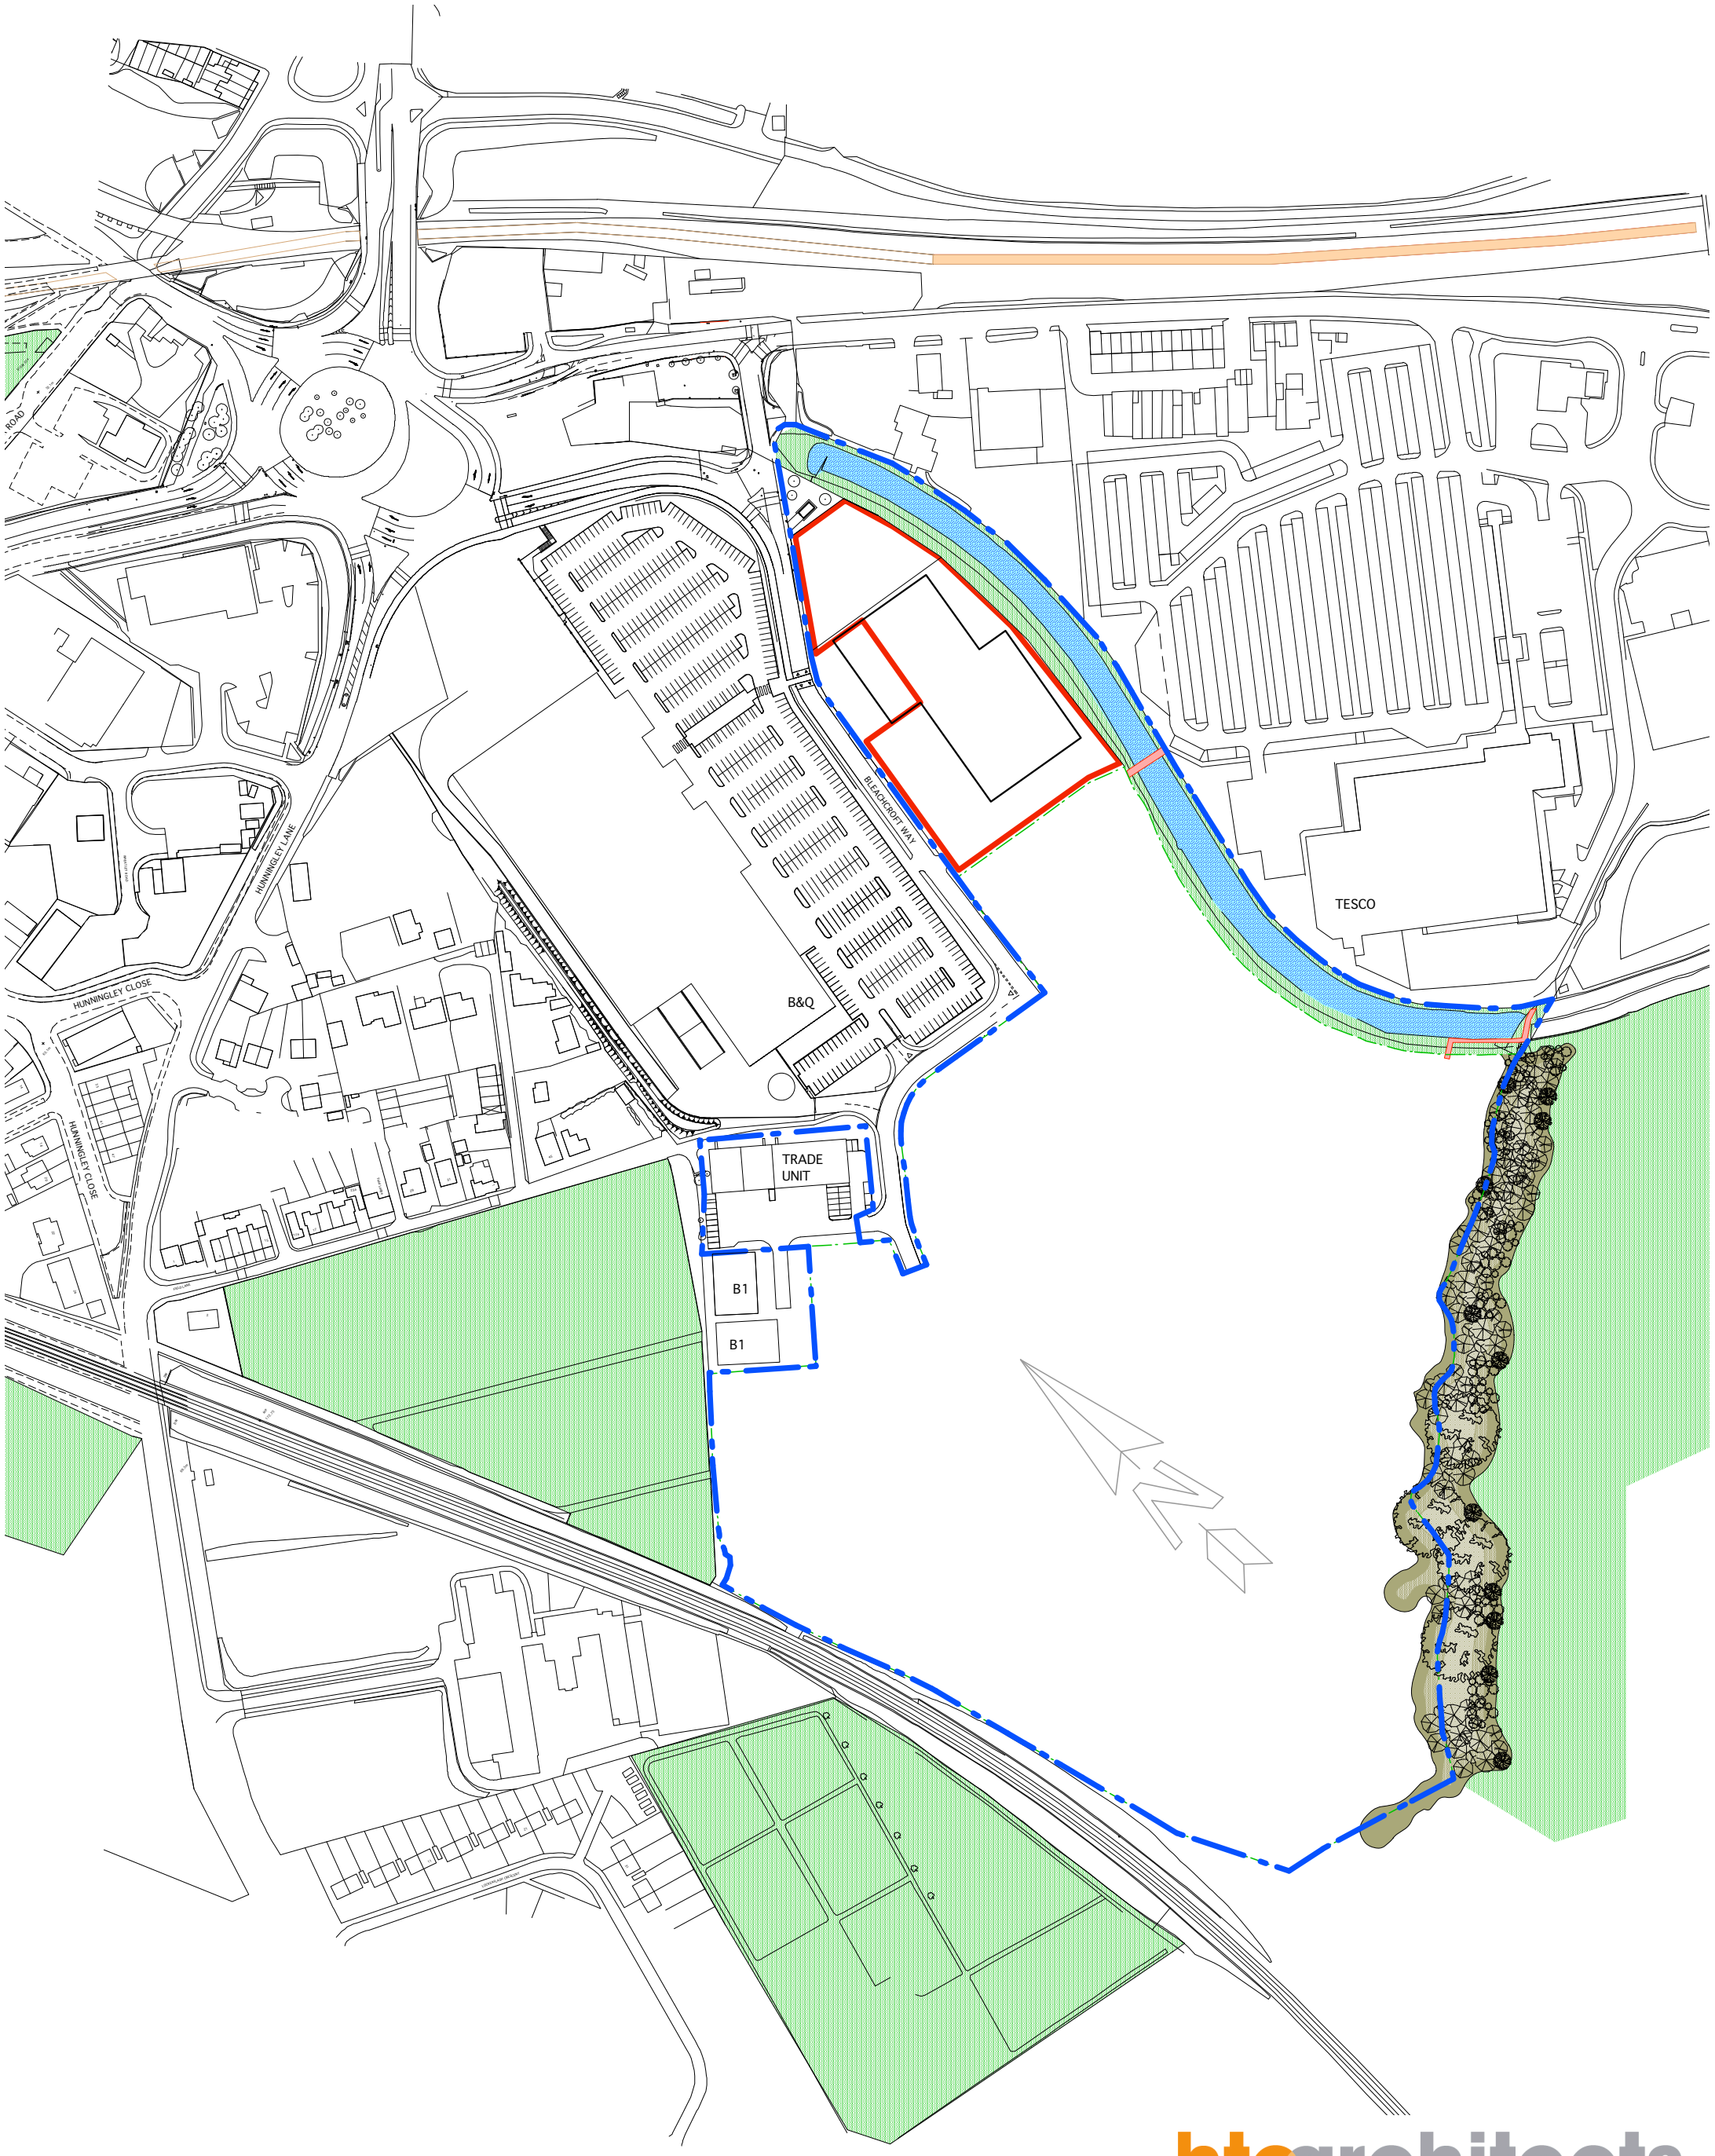


Stainsby Grange Ltd.
Land at Stairfoot, Barnsley

Scale 1 : 2500
A836.2010.LOC.01 A

htcarchitects
York Place Studio
8 Britannia Street
Leeds, LS1 2DZ
T: 0113 244 3457
E: info@htcarchitects.co.uk
www.htcarchitects.co.uk