


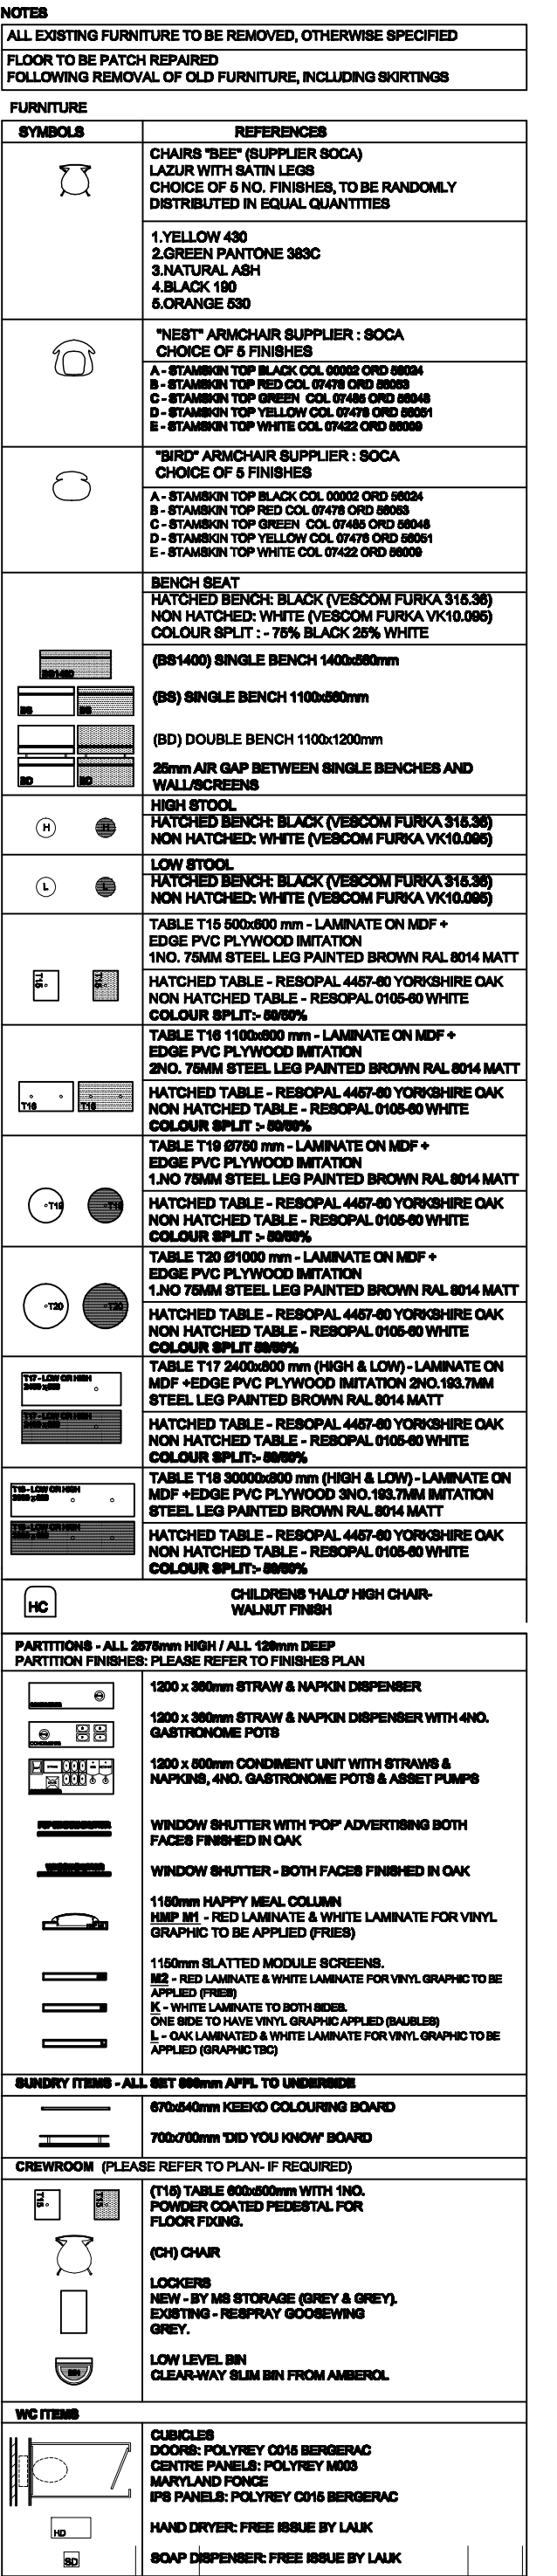

B	28.08.12	POSSIBLE COLUMN WITHIN COUNTER	JLS	JLS
A	08.08.12	TOILETS RE-PLANNED, ALL COLUMNS RETAINED IN EXISTING LOCATIONS, BOOTH THREE WHICH MOVED FURTHER INTO BOOTH EXTENSION, COUNTER REDUCED IN LENGTH AND COUNTER GATE POSITIONED ON AN ANGLE	MJWS	JC
REV.	DATE.	DRAWING REVISIONS.	BY.	CHECKED

GENERAL NOTES:
 All works are to be undertaken in accordance with the Building Regulations and the latest British Standards.
 All proprietary materials and products are to be used strictly in accordance with the manufacturers recommendations.
 All dimensions to be checked on site prior to construction.

PROPOSED DEVELOPMENT AT _____ STORE No : =

TANKERSLEY 584

	BARNSELY	
--	----------	--

ON BEHALF OF :—
McDonald's Restaurants Ltd

DRAWING TITLE :-

PROPOSED GA

SKETCH OPTION TWO

DRAWN BY H. J. O.	CHECKED BY H. J. O.	DRAWING No.	REV No.
----------------------	------------------------	-------------	---------

SCALE & SIZE	DATE	4858_0584_50	B
--------------	------	--------------	---

1:50 @ A1 16.03.12

ADW Architects
Century Buildings
St. Mary's Passage
S.A. 11111, Tel. 011-222-2222

 MAILBOX 183 230
 T: +44 (0) 181-214 4370
 F: +44 (0) 181-214 4371

PROPOSED GA, 1:50

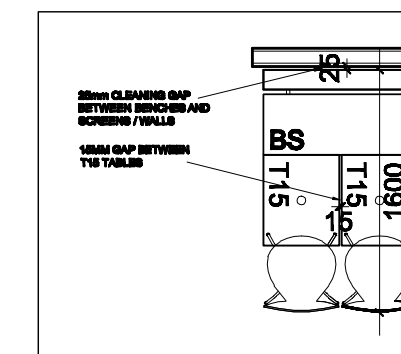


TABLE AND SCREEN DETAIL, 1:50 MI

AREAS SCHEDULE	EXISTING	PROPOSED
TOTAL COVERS	80	105
QUEUE - GF	1800mm	3000mm
PATH - GF	1800mm	1800mm
DINING AREA INTERNAL AREA (m²)	97 m²	127m²
WC INTERNAL AREA (m²)	11 m²	18 m²
CREW ROOM INTERNAL AREA (m²)	13 m²	21 m²

Notes:

- Drawing based on survey Drawing No. MD6110533/259
- All dimensions to be checked on site prior to commencement on site. Any discrepancies to be reported to McDonald's PM
- All pedestals to be fixed to floor.



AEW Architects
Century Buildings
St. Mary's Passage
Manchester M3 2DD
T: +44 (0) 161-254 4370
F: +44 (0) 161-254 4371

