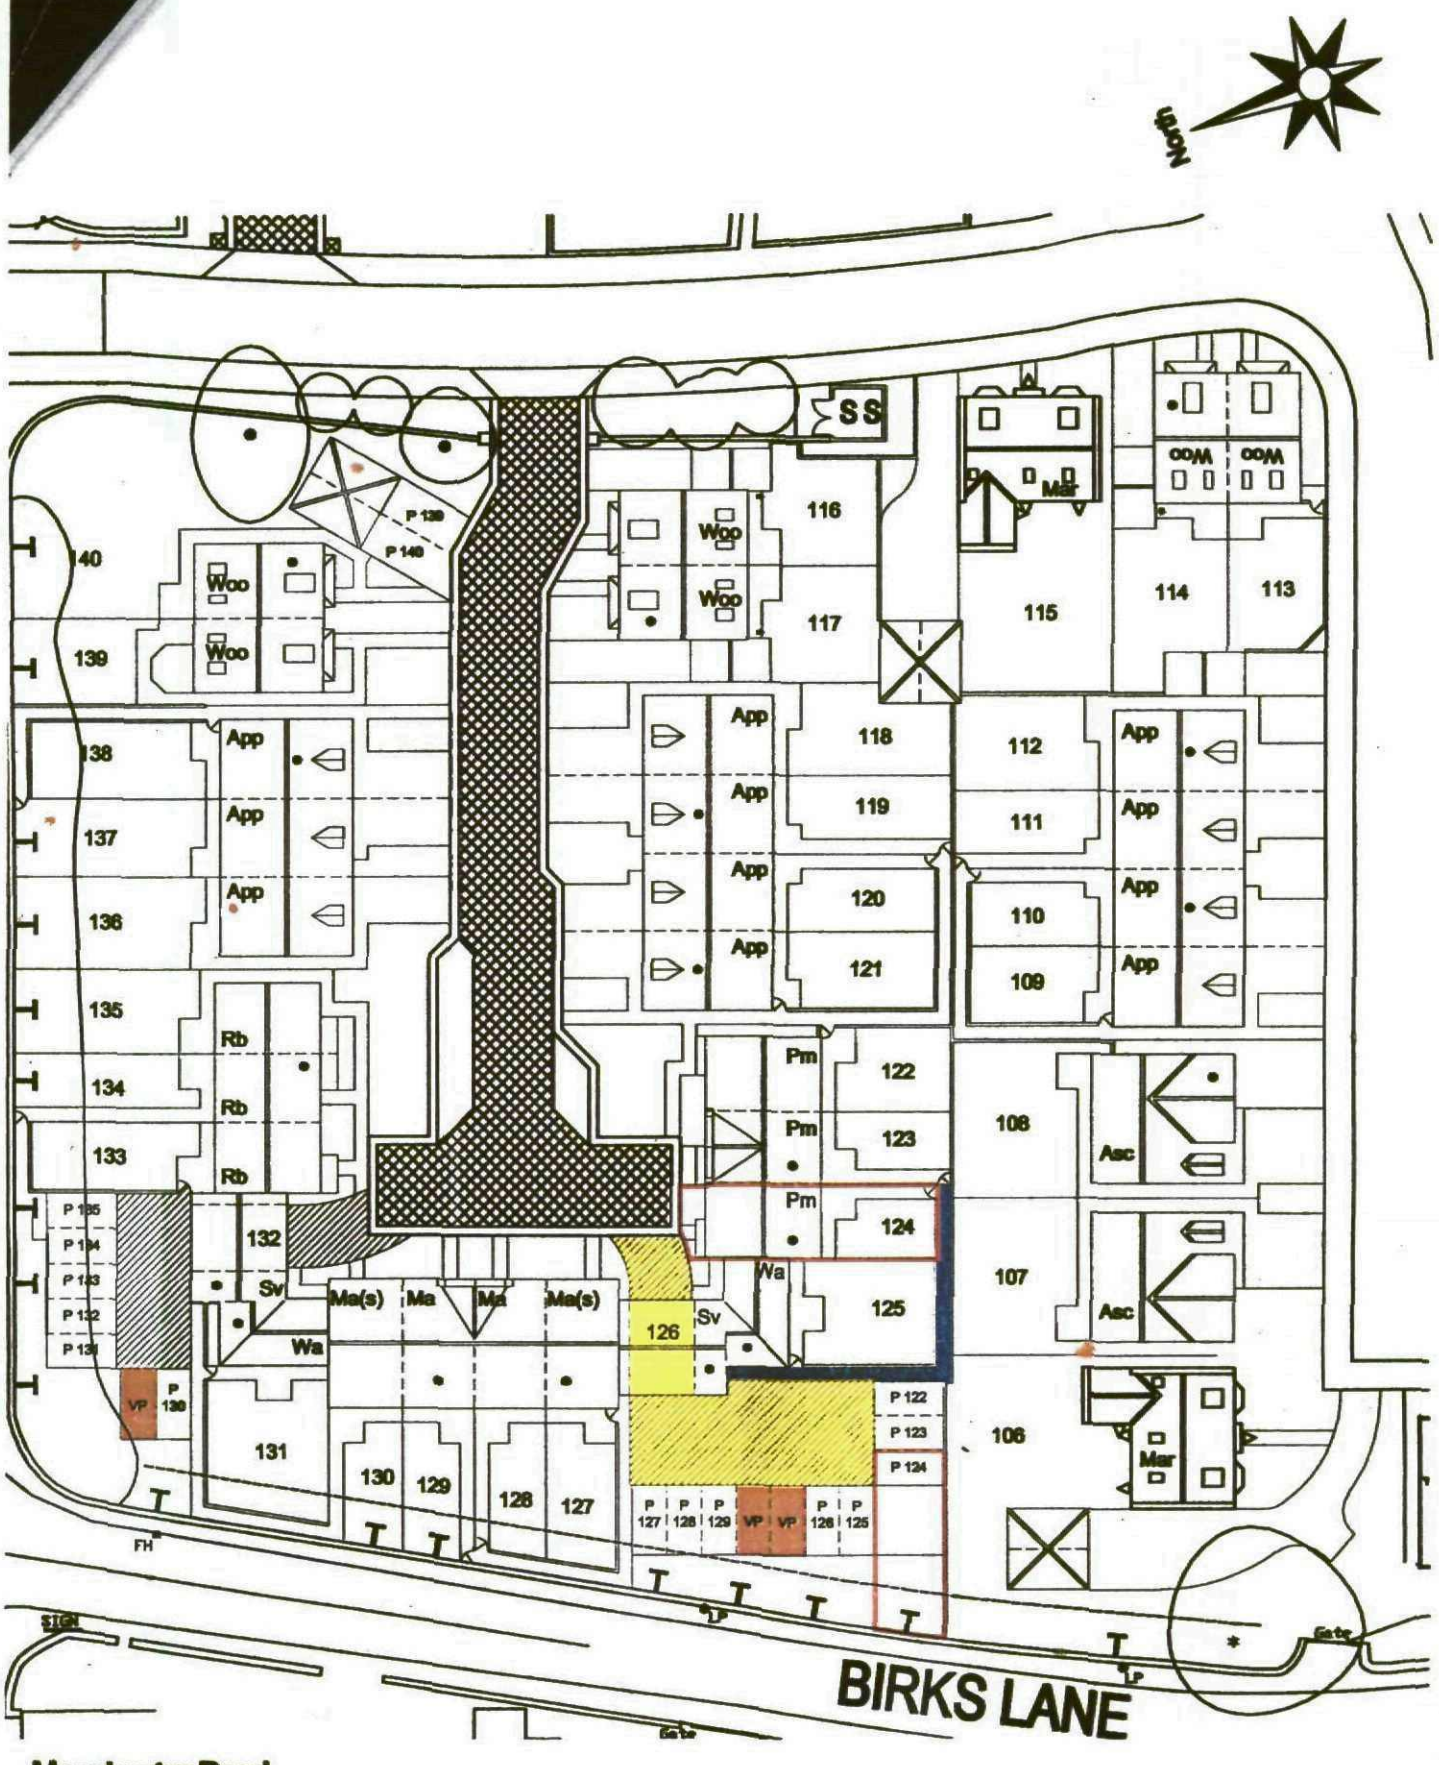


Manchester Road
Nr. Penistone

Scale 1:500
Plot 124

BASED ON PLANNING & LANDSCAPE

BARRATT