

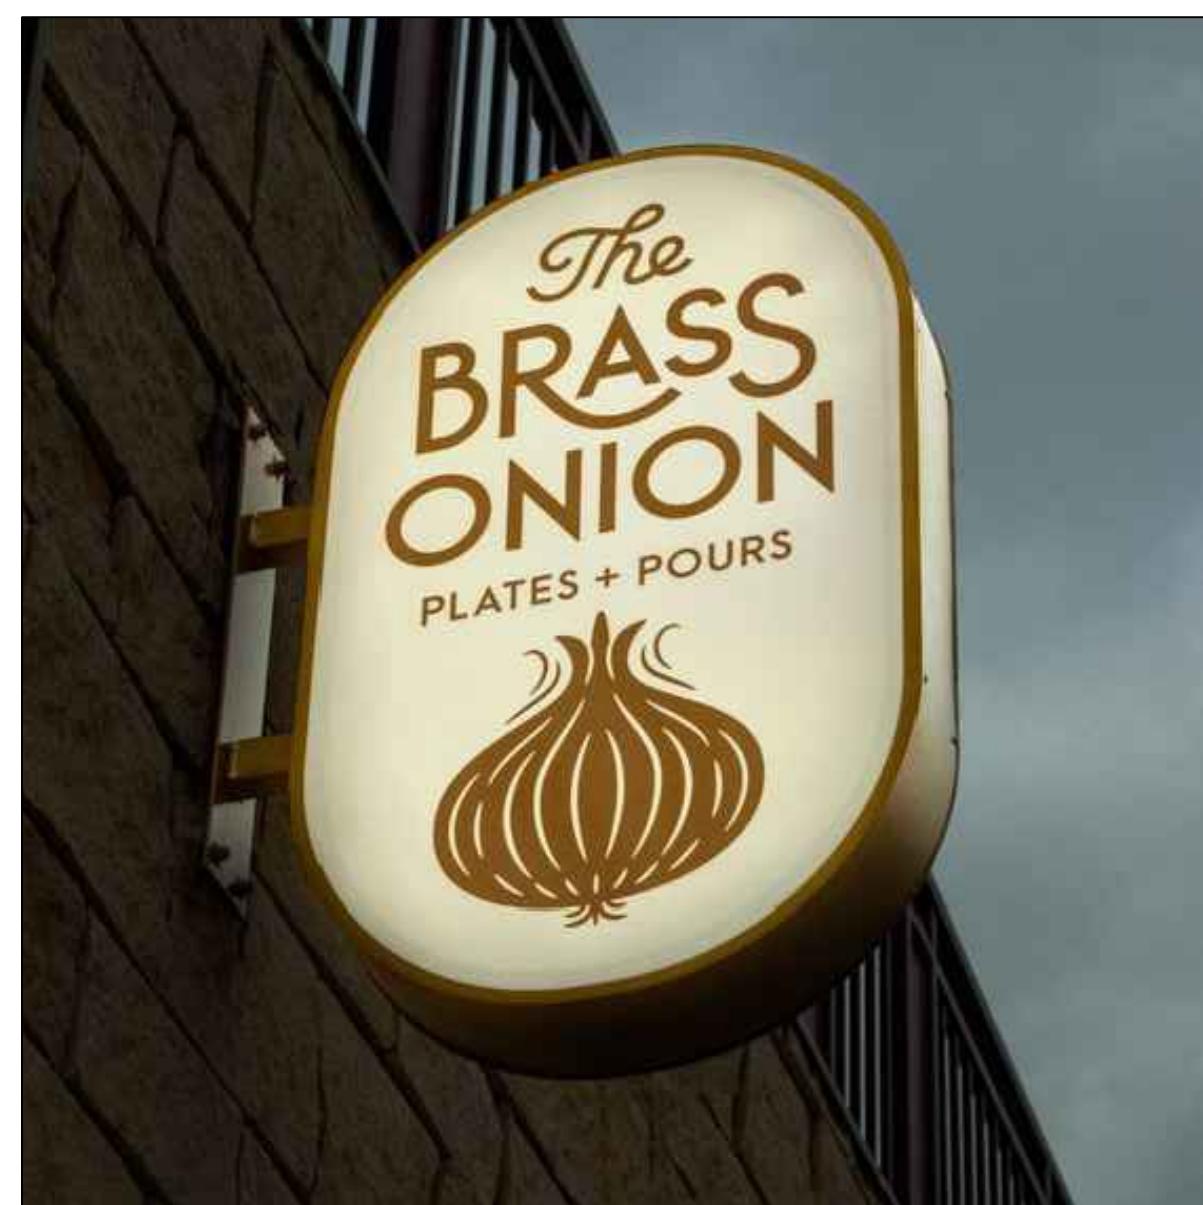


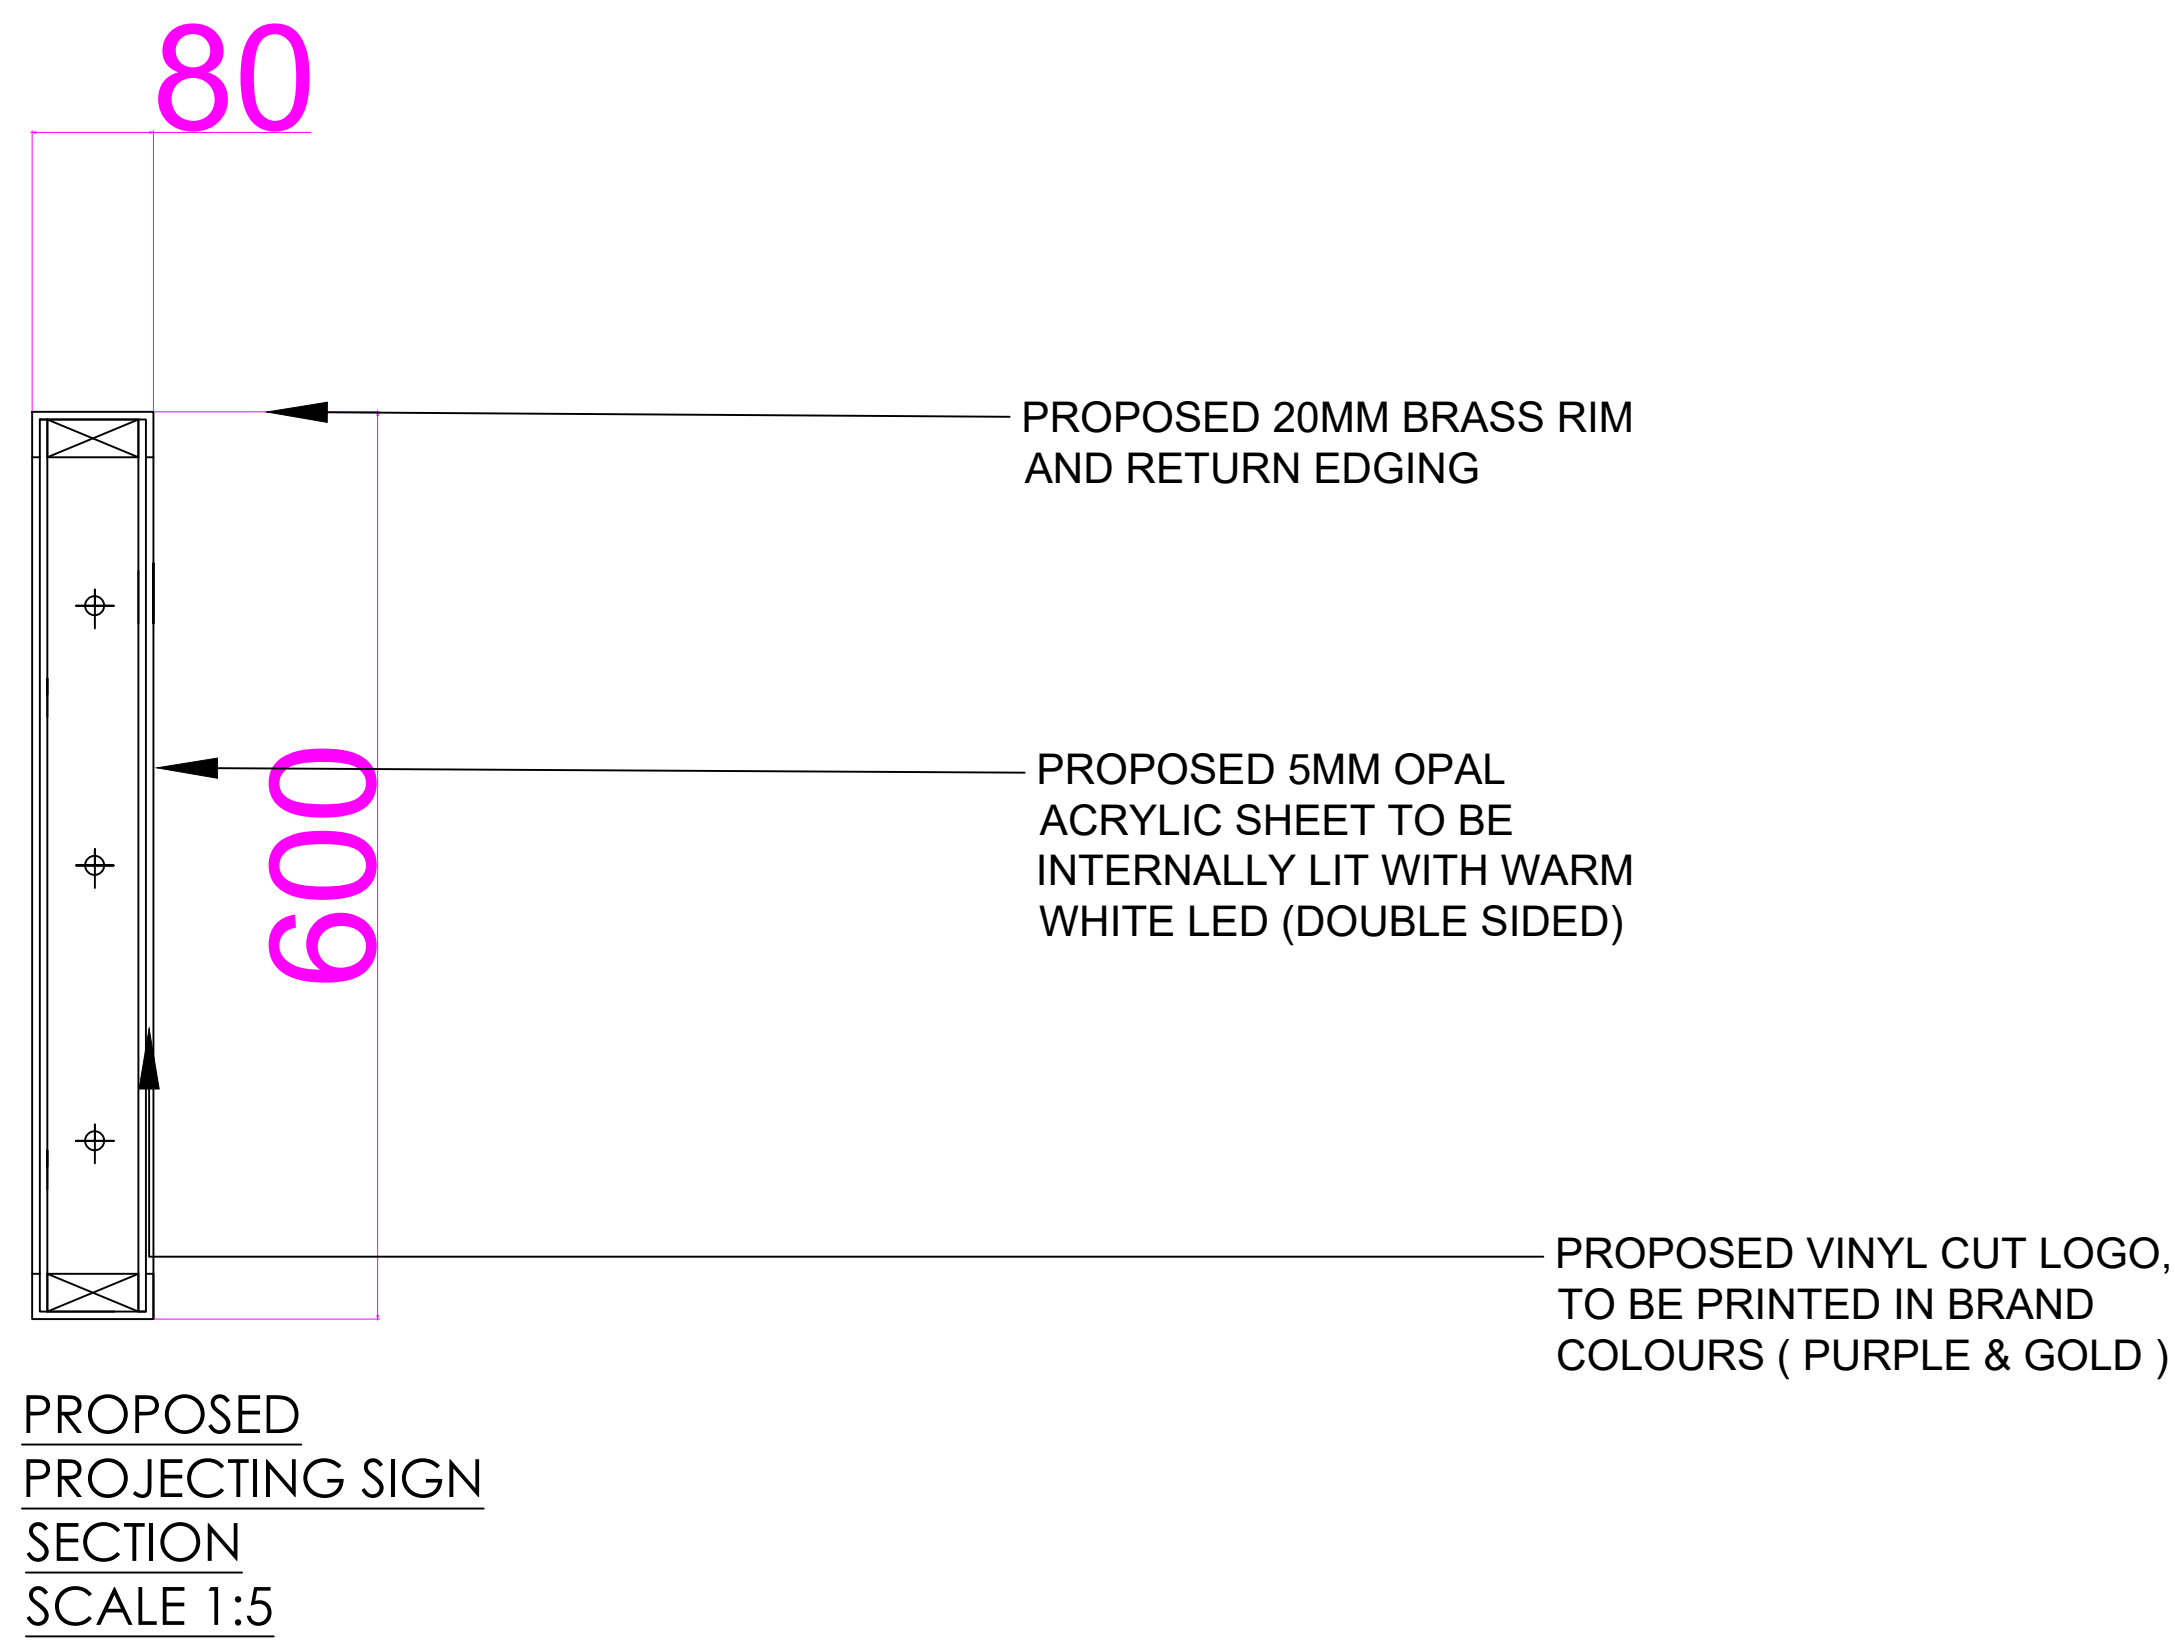

PROJECTING SIGN
EXAMPLE NOT TO
SCALE

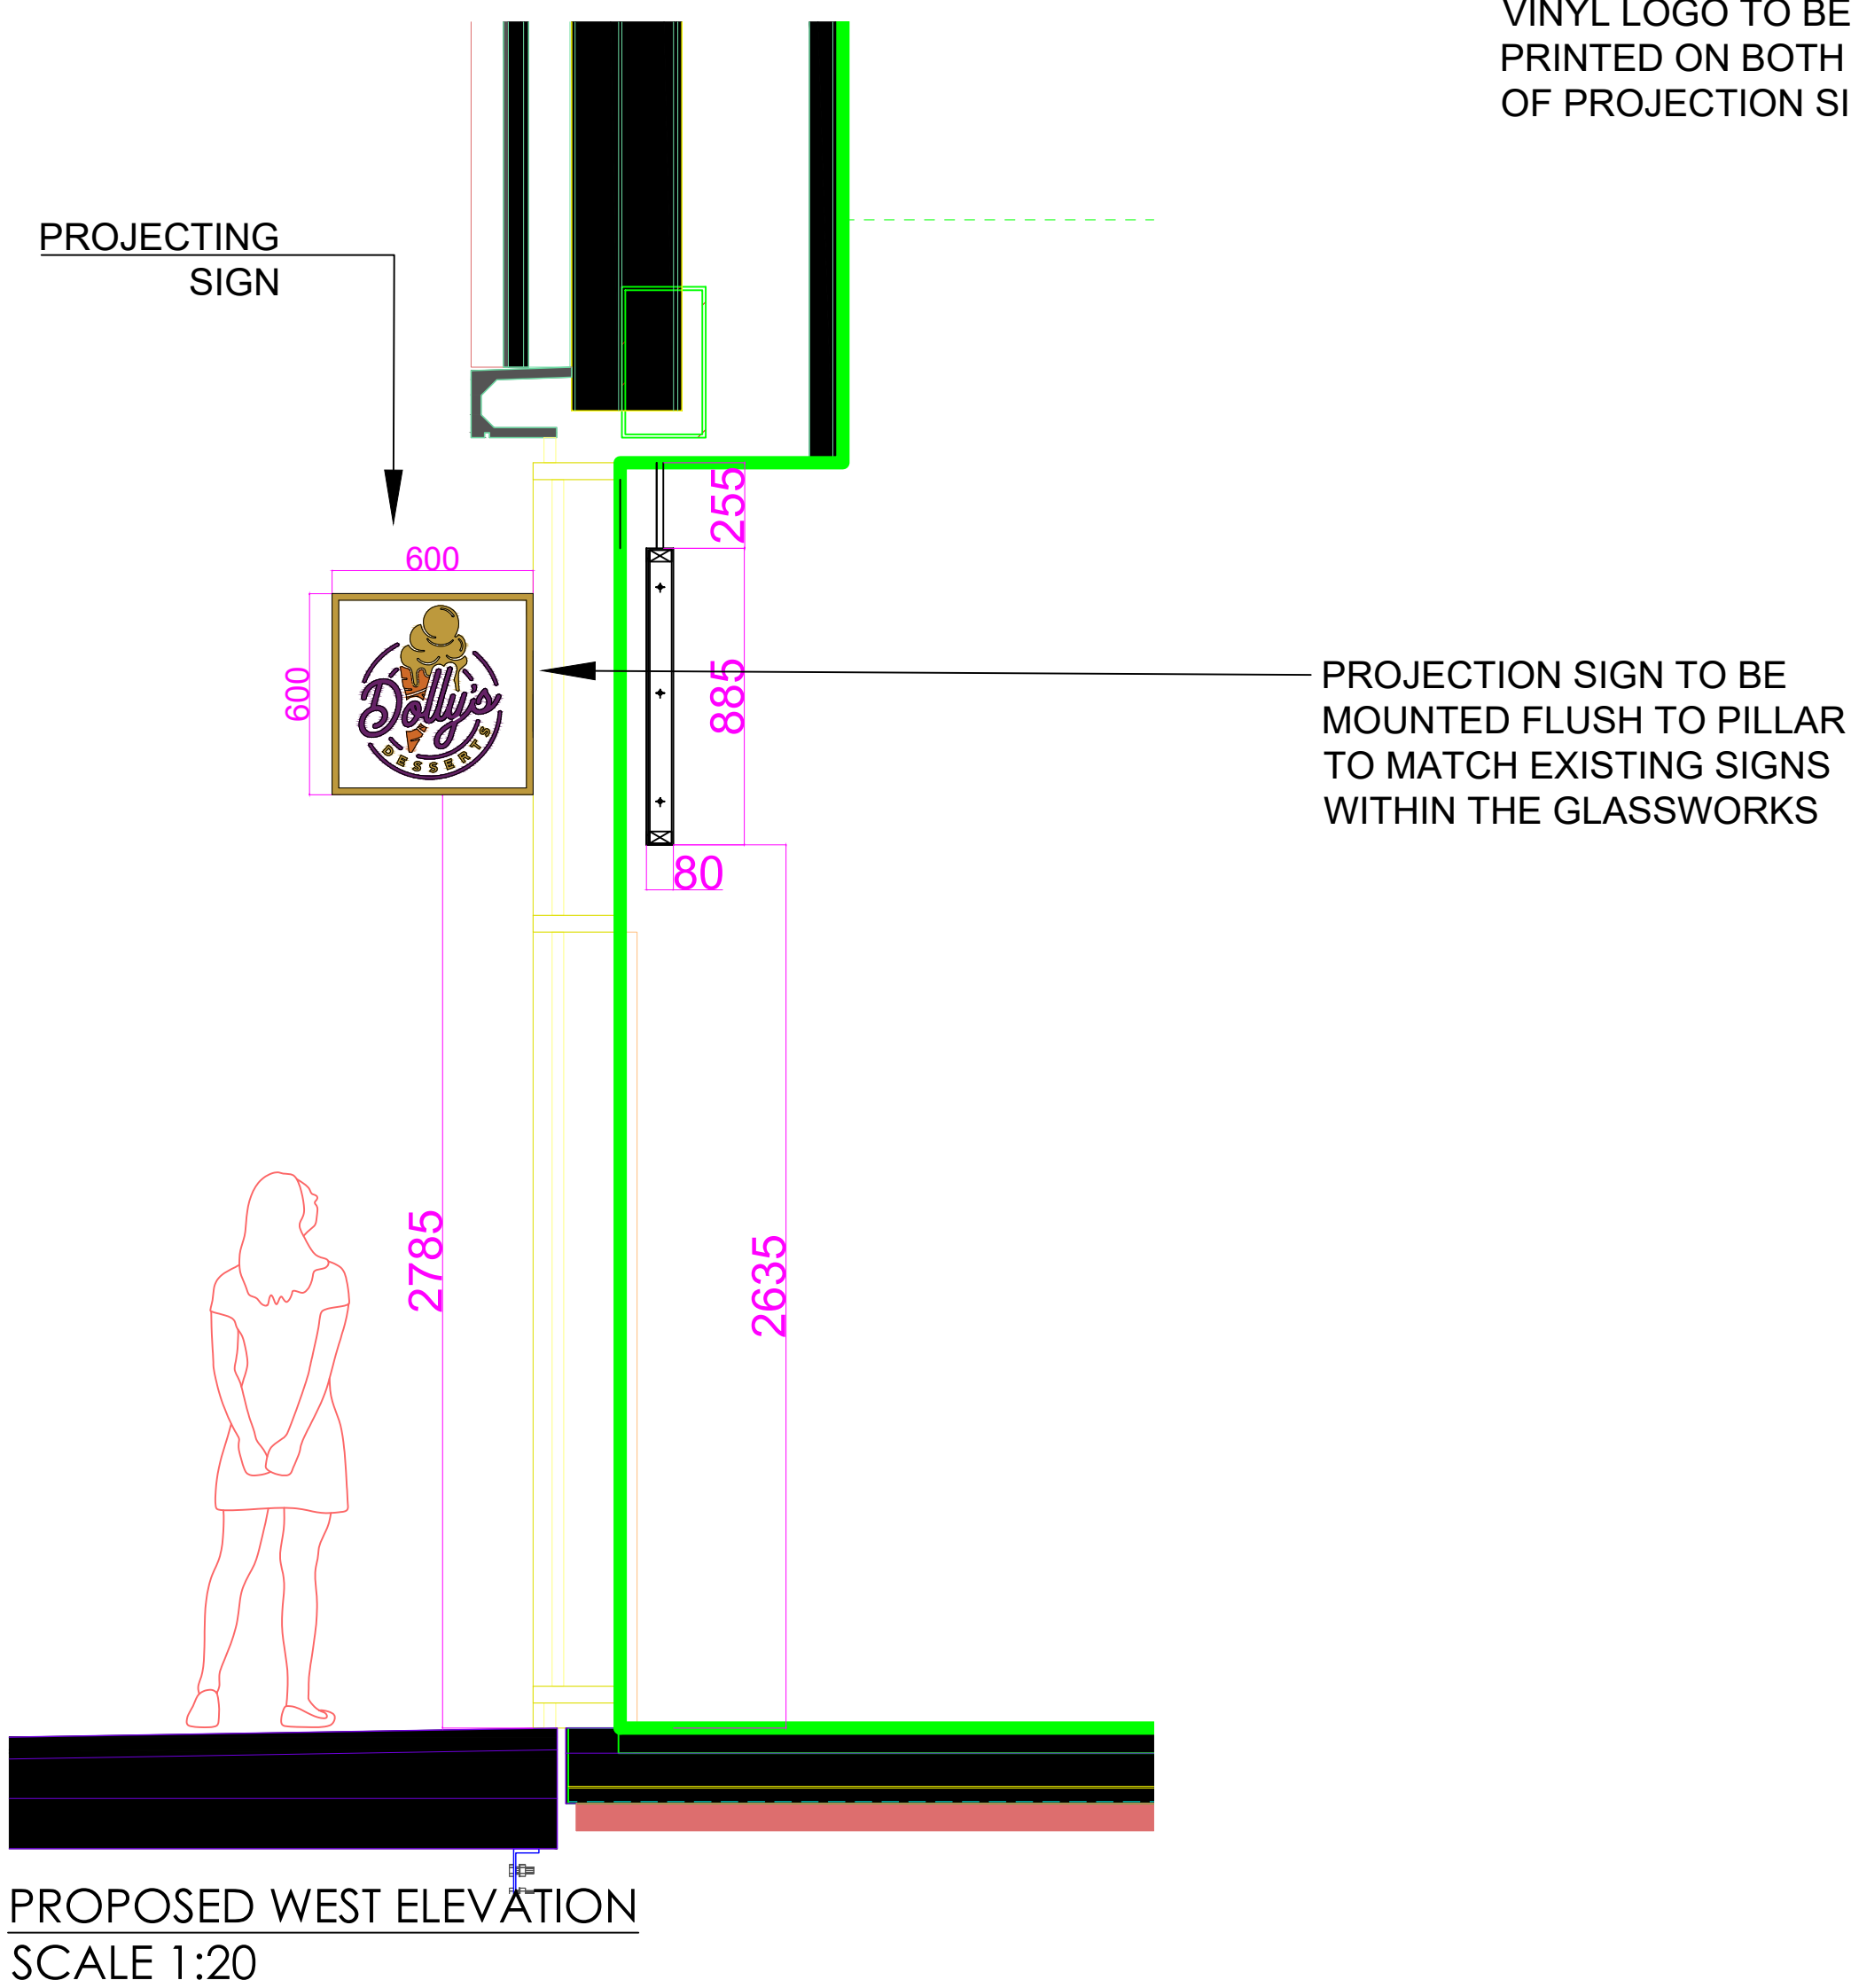

Notes:

1. THE COPYRIGHT OF THIS DRAWING IS VESTED IN YourSpreadsheets AND IT MAY N
2. WORK TO FIGURED DIMENSIONS ONLY.
3. THIS DRAWING IS TO BE READ IN CONJUNCTION WITH ALL RELEVANT ARCHITECT'

REV:	DESCRIPTION:	BY:	DATE:
	STATUS:		

	www.3C-UK.com 07505825615 Penistone 1 Regent Court St Marys Place Penistone S36 6DT
--	---

CLIENT:	DOLLYS DESSERTS Charlie & Janine
ARCHITECT:	3C GROUP PENISTON 1 PENISTON S36 6DT

SITE: UNIT 16A GLASS WORKS, BARNSELY			
TITLE: PROPOSED PROJECTION SIGNAGE			
SCALE AT A1:	DATE: 31/01/22	DRAWN: AG	CHECKED: CC
DRAWING NO: DD/CS/003/04		REVISION:	