
Ordnance Survey®

OS Sitemap®

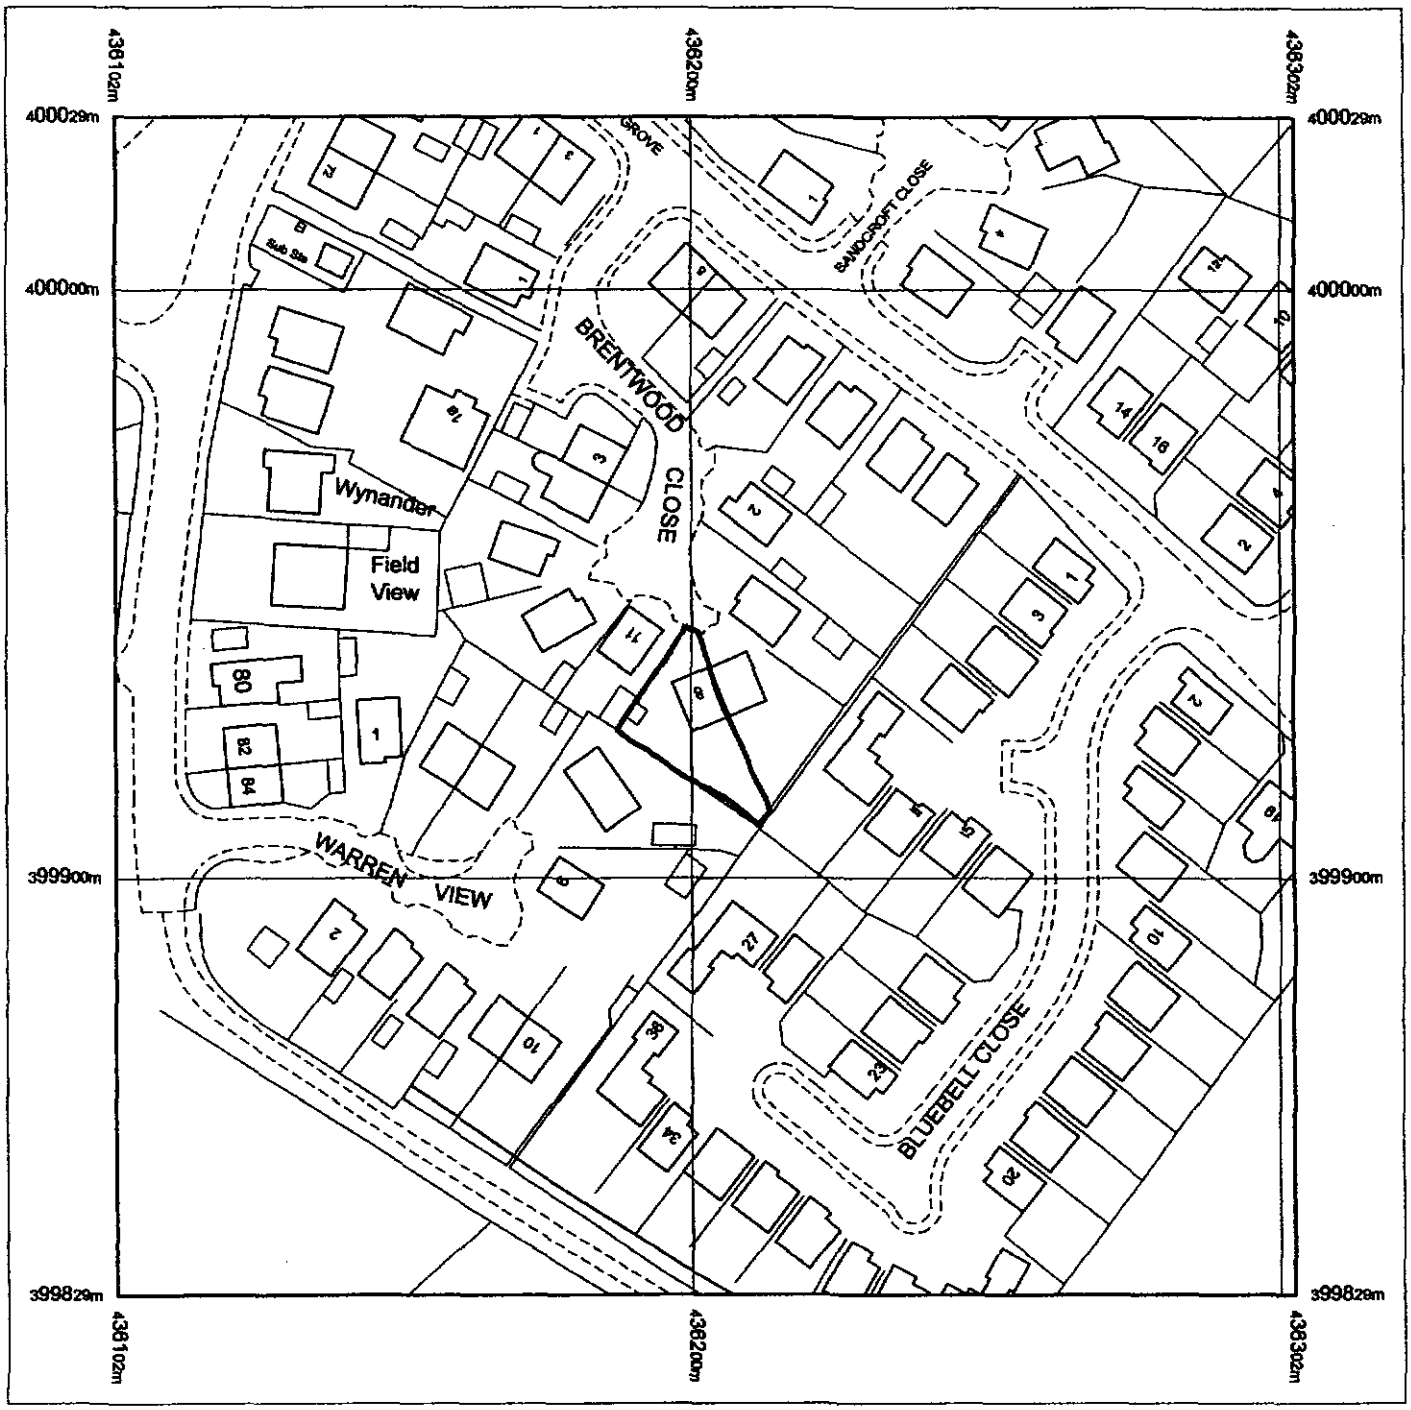

Produced 14.09.2010 from the Ordnance Survey National Geographic Database and incorporating surveyed revision available at this date. © Crown Copyright 2010.

Reproduction in whole or part is prohibited without the prior permission of Ordnance Survey.

Ordnance Survey, the OS Symbol and OS Sitemap are registered trademarks of Ordnance Survey, the national mapping agency of Great Britain.

The representation of a road, track or path is no evidence of a right of way.

The representation of features as lines is no evidence of a property boundary.

Part or all of this OS Sitemap is enlarged from mapping produced at one or more of the following scales: 1:1250, 1:2500, 1:10000.

Metres
0 20 40


Scale 1:1250

Supplied by: **Latitude - Southampton**
Serial number: 03676800
Centre coordinates: 436202.38 399929.13

Further information can be found on the OS Sitemap Information leaflet or the Ordnance Survey web site:
www.ordnancesurvey.co.uk

⊗ - MANHOLES

PROPOSED SITE PLAN

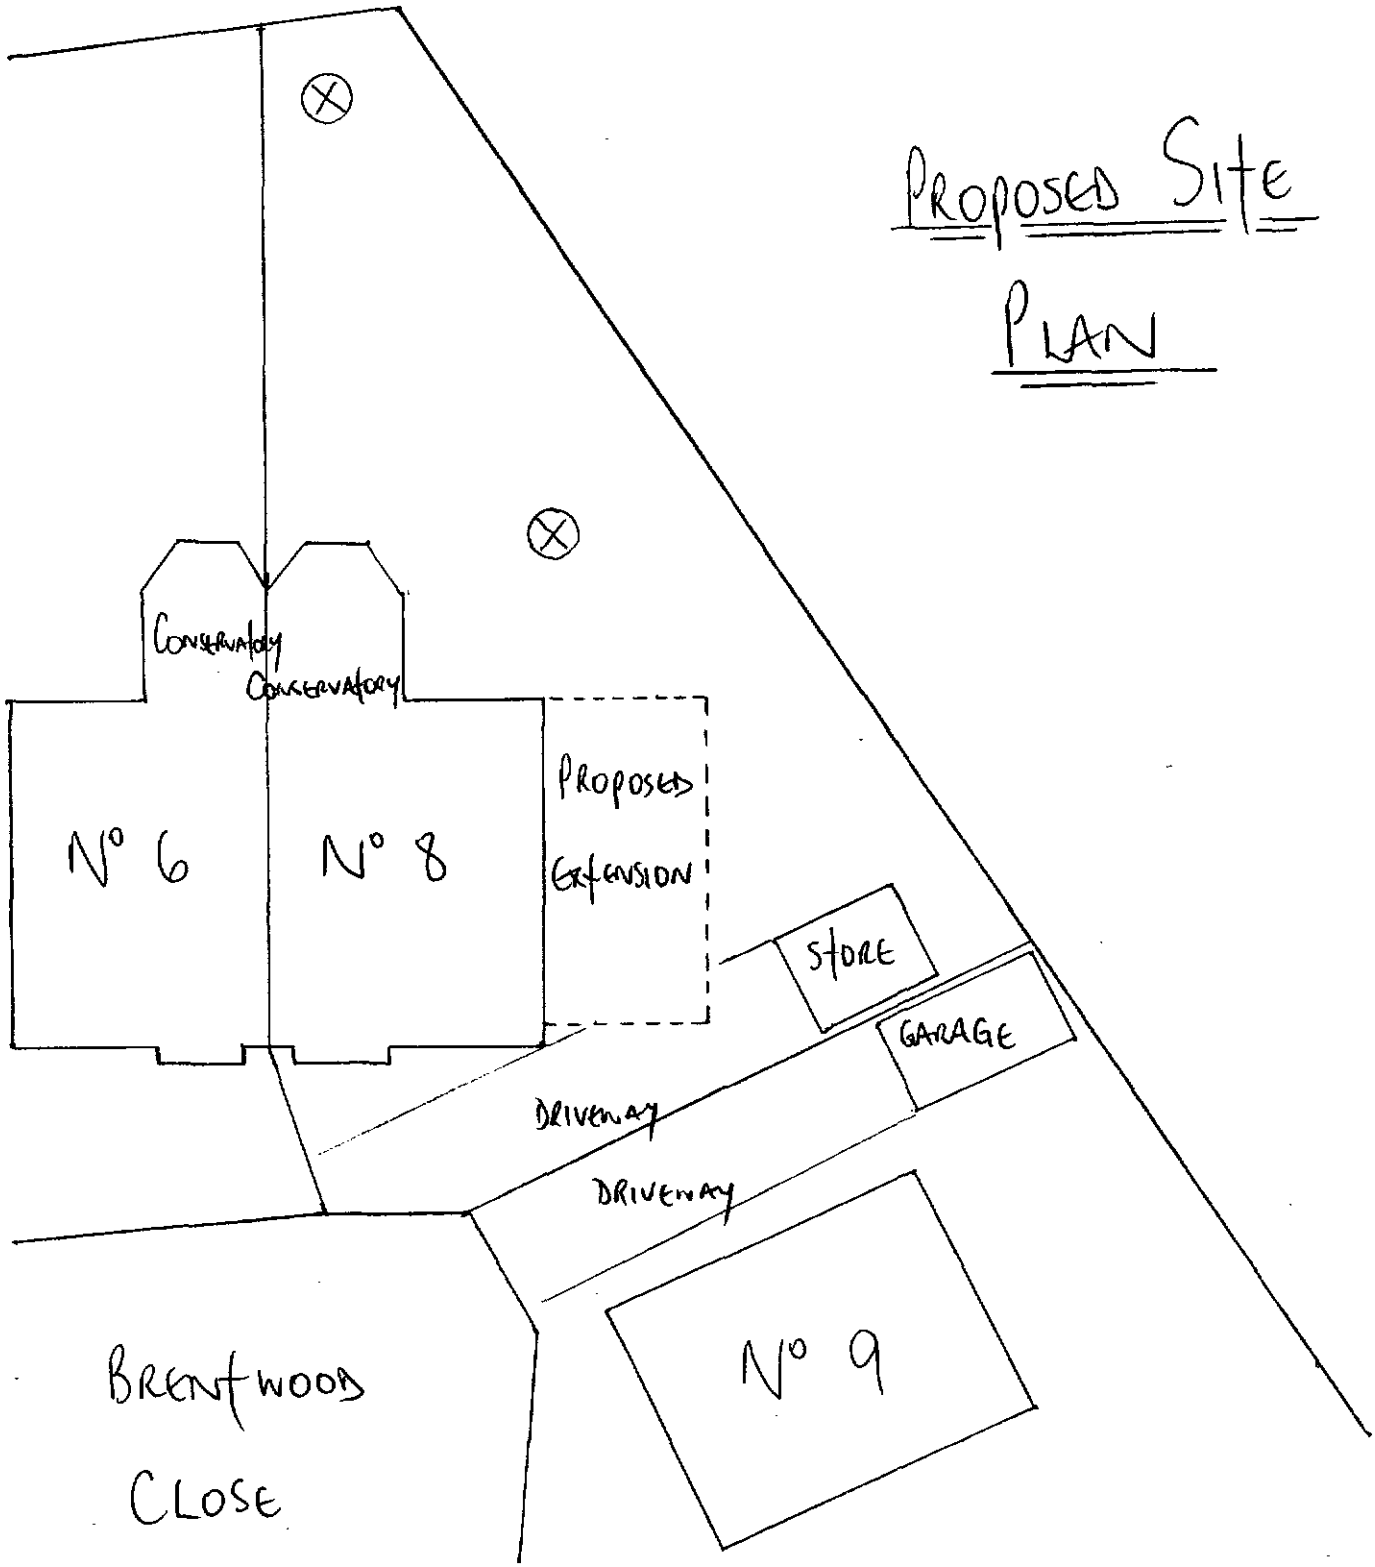


8 BRENTWOODS CLOSE
HOYLAND COMMON,
S74 0LL

SCALE 1:200

DATE:- 4th JAN 2011

⊗ - MANHOLES


EXISTING SITE PLAN

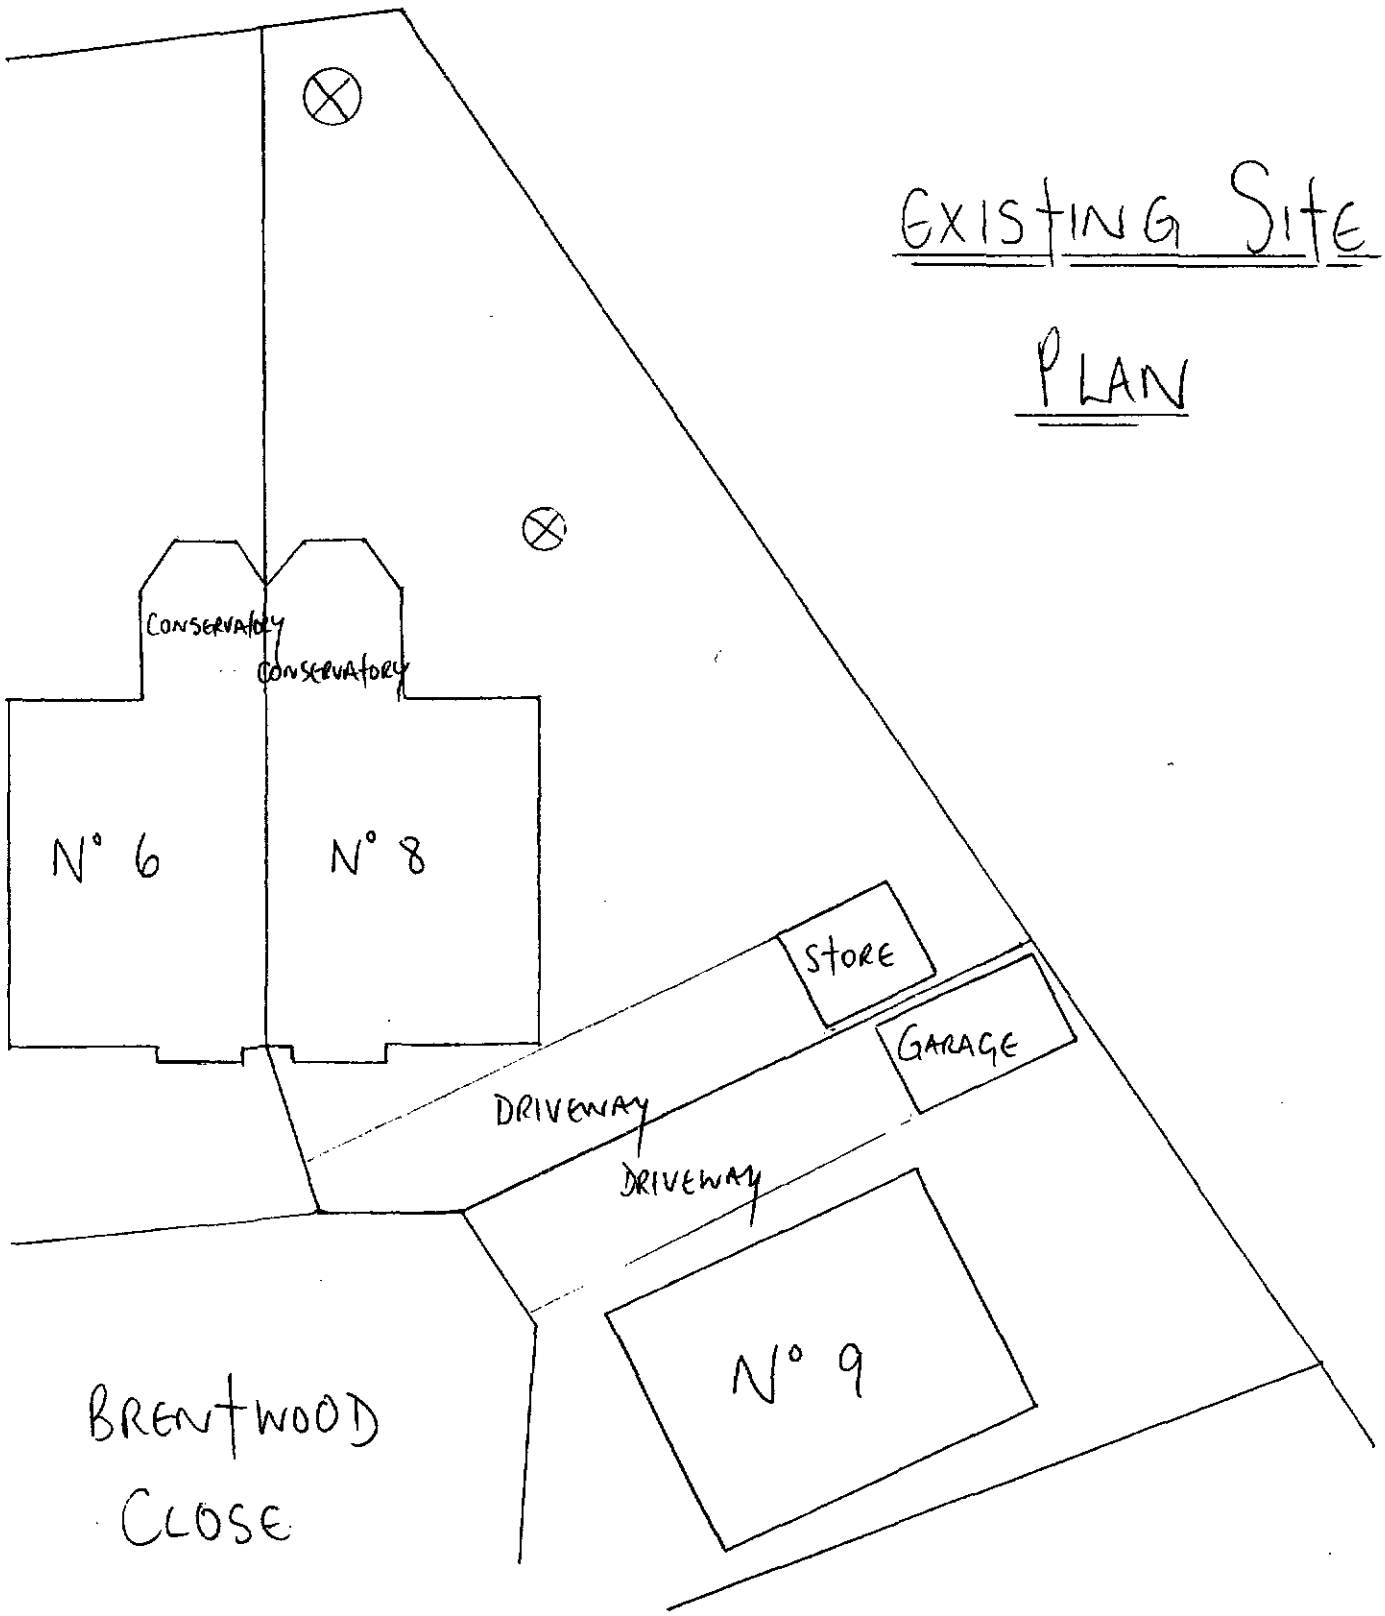


8 BRENTWOOD CLOSE,
HOYLAND COMMON
S74 0LL

SCALE 1:200


DATE :- 4th JAN 2011

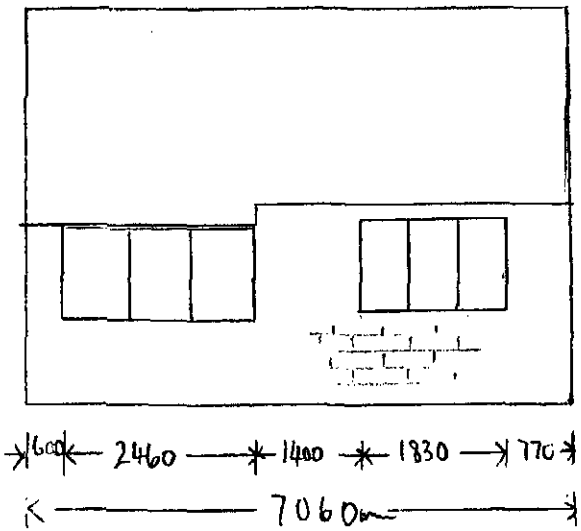

FRONT

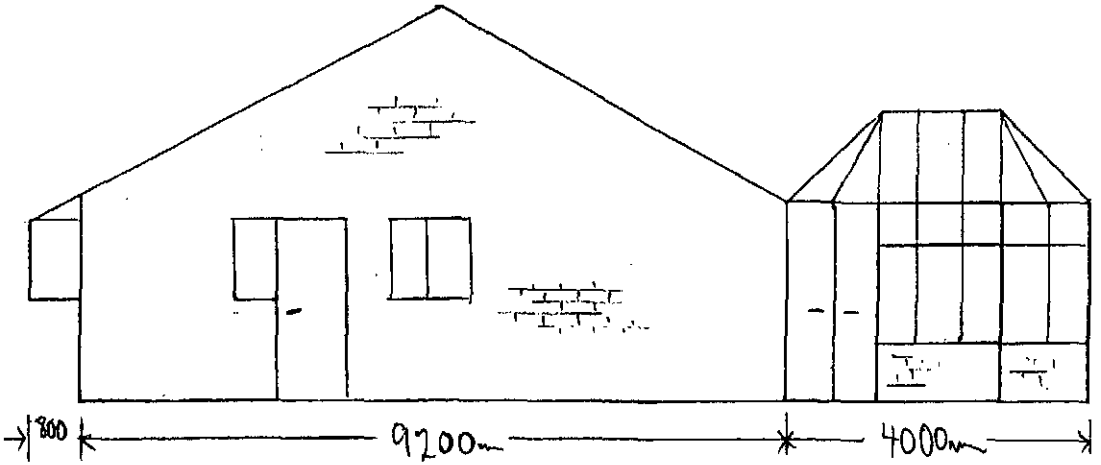


SIDE

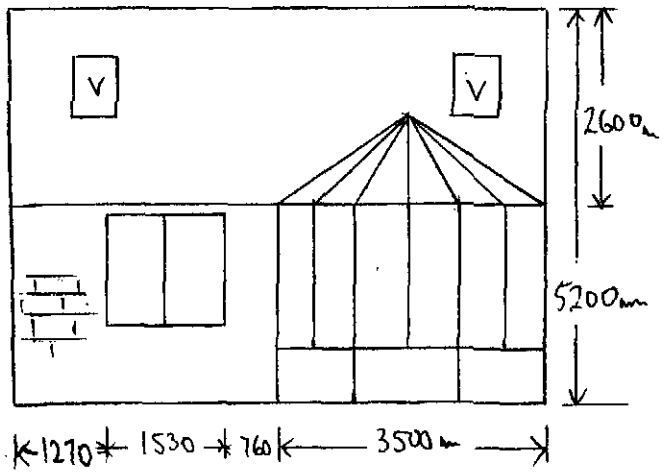


REAR


EXISTING ELEVATIONS	SCALE 1:100
8 BRENTWOOD CLOSE HOYLAND COMMON BARNSLEY S74 OLL	
M.K. JOINERY	4th JAN 2011

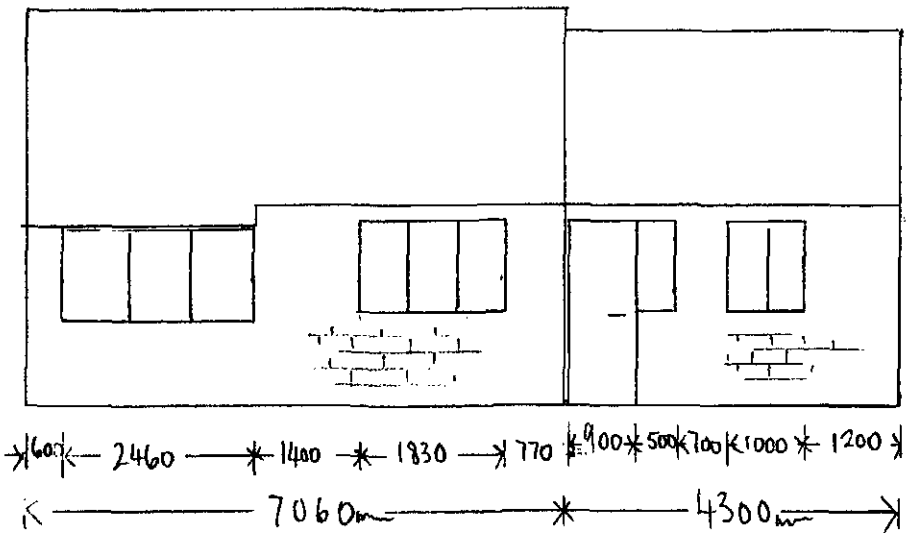

FRONT

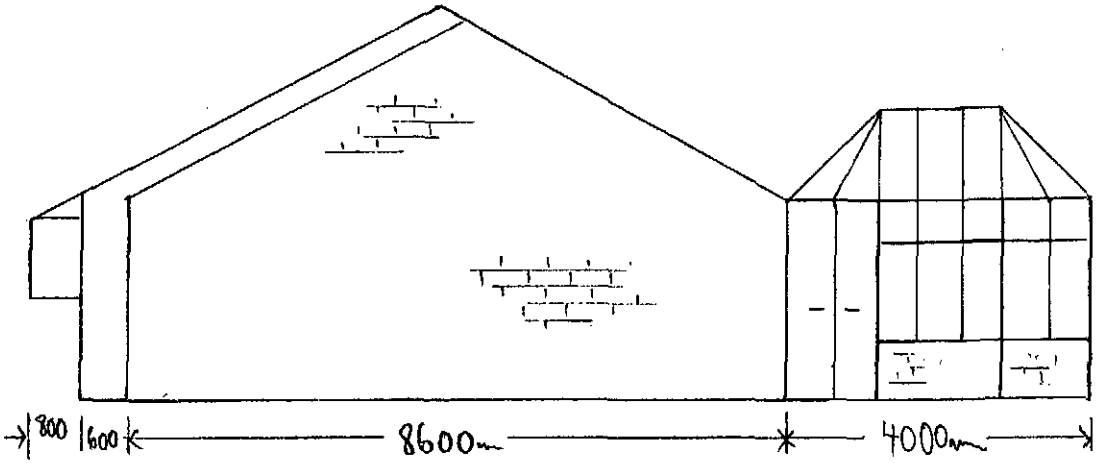

SIDE

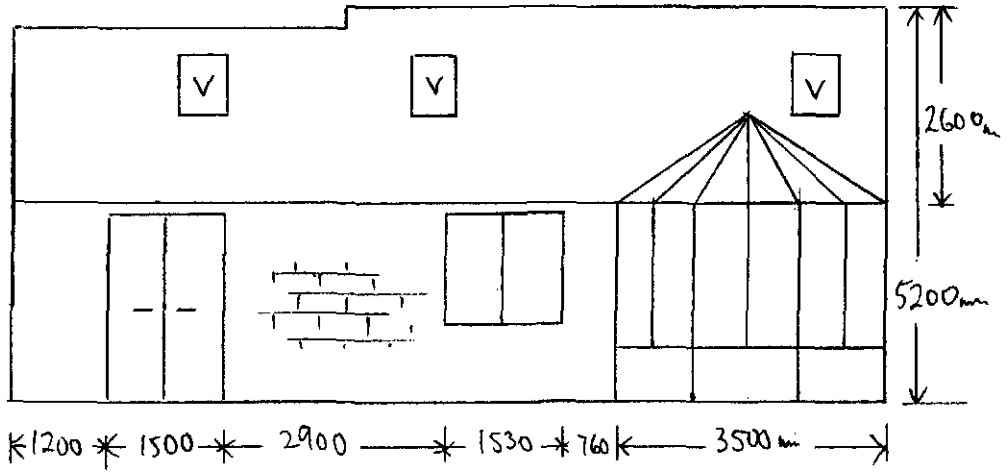


REAR


PROPOSED ELEVATIONS	SCALE 1:100

8 BRENTWOOD CLOSE
HOYLAND COMMON
BARNSLEY
S74 OLL

M.K. JOINERY	4th JAN 2011

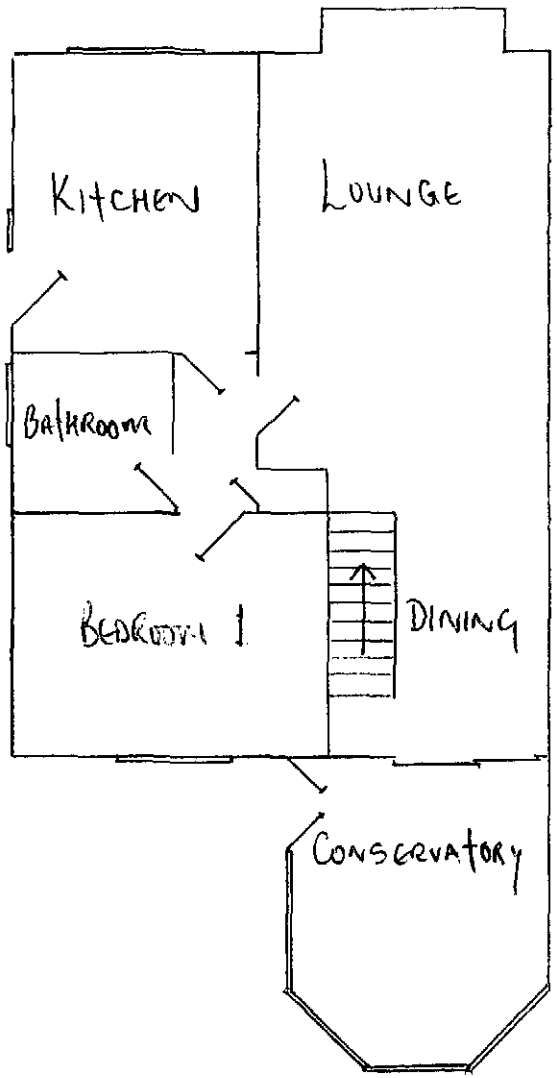

EXISTING

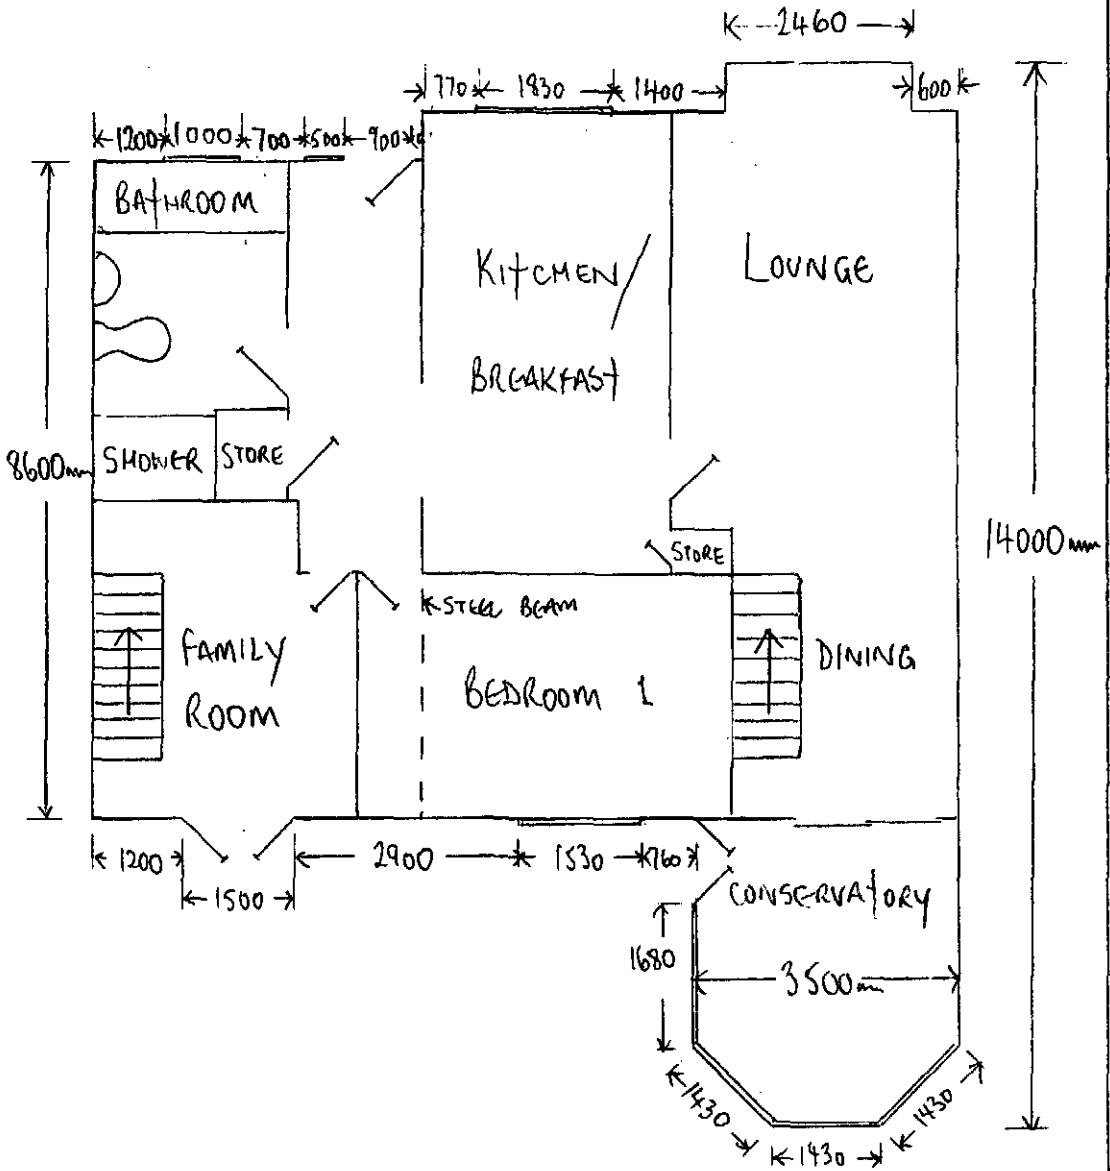

PROPOSED


EXISTING AND PROPOSED FLOOR PLANS

8 BRENTWOOD CLOSE, HOYLAND COMMON, BARNSLEY S74 0LL


M.K. JOINERY

SCALE 1:100

DATE:-
4th JANUARY
2011

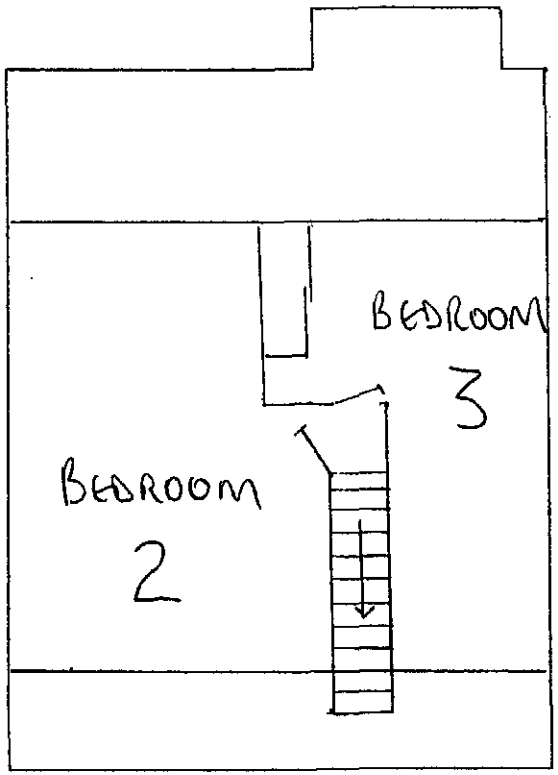

EXISTING

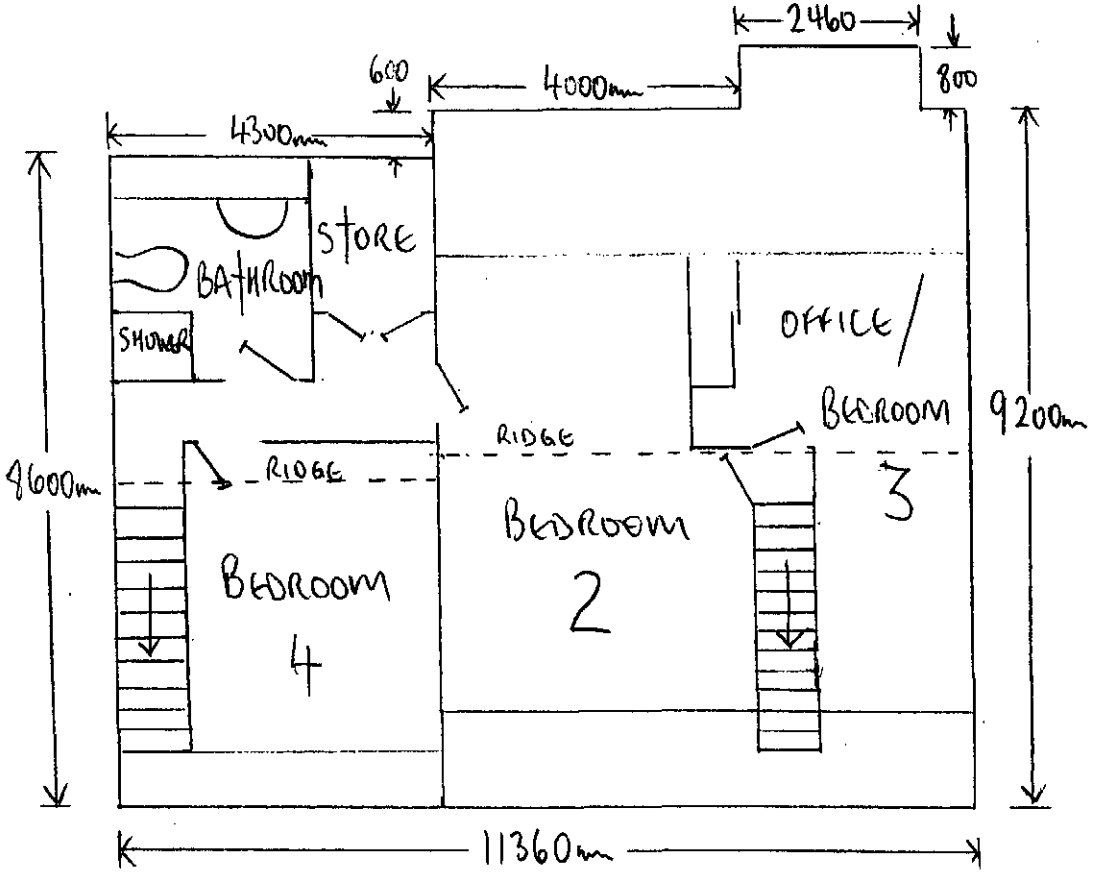

PROPOSED

FLOOR PLANS

EXISTING AND PROPOSED FIRST FLOOR

8 BRENTWOOD CLOSE, HOYLAND COMMON S74 0LL

SCALE 1:100

MK JOINERY

4th JAN 2011