KEY PLAN

Notes:

SOUTH ELEVATION

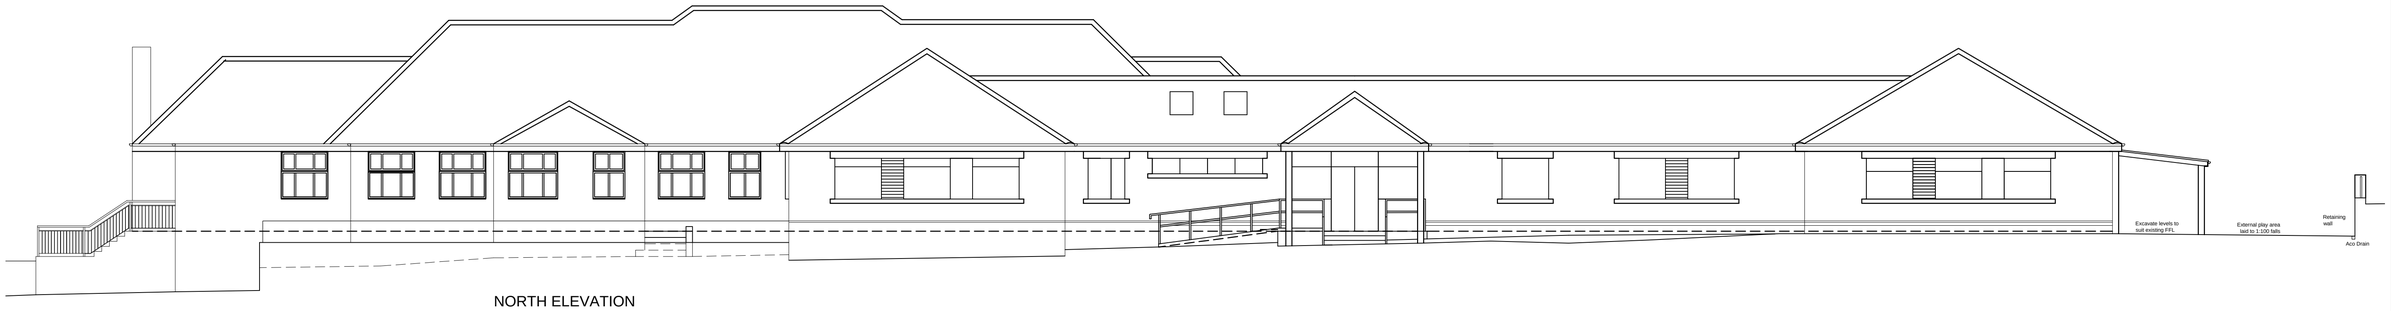

NORTH ELEVATION

EAST ELEVATION

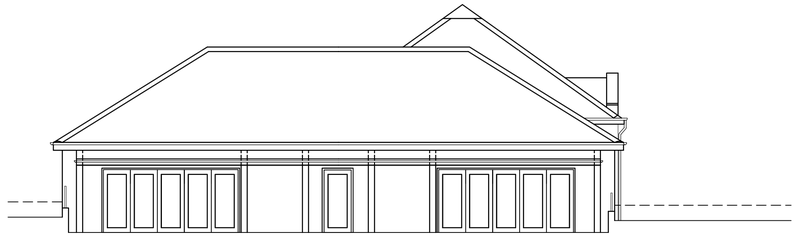

WEST ELEVATION

FIRST ISSUE						
P0						
COMMENT						
REV	DRAWN	DATE	CHECKED	DATE	APPROVED	DATE

THIS DRAWING IS PRODUCED FOR USE IN THIS PROJECT ONLY AND MAY NOT BE USED FOR ANY OTHER PURPOSE. NPS PROPERTY CONSULTANTS LTD ACCEPT NO LIABILITY FOR THE USE OF THIS DRAWING OTHER THAN THE PURPOSE FOR WHICH IT WAS INTENDED IN CONNECTION WITH THIS PROJECT AS RECORDED IN THE 'PURPOSE FOR ISSUE' AND 'FILE STATUS CODE'.

THIS DRAWING MAY NOT BE REPRODUCED IN ANY FORM WITHOUT PRIOR WRITTEN AGREEMENT OF NPS PROPERTY CONSULTANTS LTD.

© CROWN COPYRIGHT AND DATABASE RIGHTS 2015 ORDNANCE SURVEY LICENCE NUMBER 100019340

RESPONSIBILITY IS NOT ACCEPTED FOR OTHERS SCALING DIRECTLY FROM THIS DRAWING. DO NOT SCALE FROM THIS DRAWING, USE WRITTEN DIMENSIONS ONLY.

0mm 10 20 30 60mm

1:1

ORIGINAL SHEET SIZE A1

CLIENT
BARNSLEY METROPOLITAN BOROUGH COUNCIL

PROJECT
THURLSTONE PRIMARY SCHOOL EXTENSION

TITLE
PROPOSED ELEVATIONS

nps group

NPS Barnsley Ltd

Gateway Plaza, Sackville St, Barnsley, South Yorkshire, S70 2RD.
Tel: 01226 774605, Email: barnsley@nps.co.uk www.nps.co.uk

SCALES	DISCIPLINE	PROJECT NUMBER
1:100	ARCHITECT	16-1-1001

DRAWING NUMBER	REV CODE
NPS-DR-A-(21)-023	P1

STATUS CODE	PURPOSE OF ISSUE	DRAWN BY
S2	PLANNING APPROVAL	GH

File Path: G:\Design and Procurement\C2 Project Folder\2016_Projects\07-17-16-1-1001_Thurlstone Primary School Extension\2.0_Design Folder\2.02_Drawings\1.0_Architects\04_Sheet\16-1-1001_023 Proposed Elevations.dwg, Saved: 21 September 2015 16:29:44, By: Hinchliffe , Gemma

Date Plotted: 21 September 2015 16:30:07

© COPYRIGHT NPS GROUP 2015