



VIEW TO REAR OF PROPERTY FROM STRAFFORD WALK

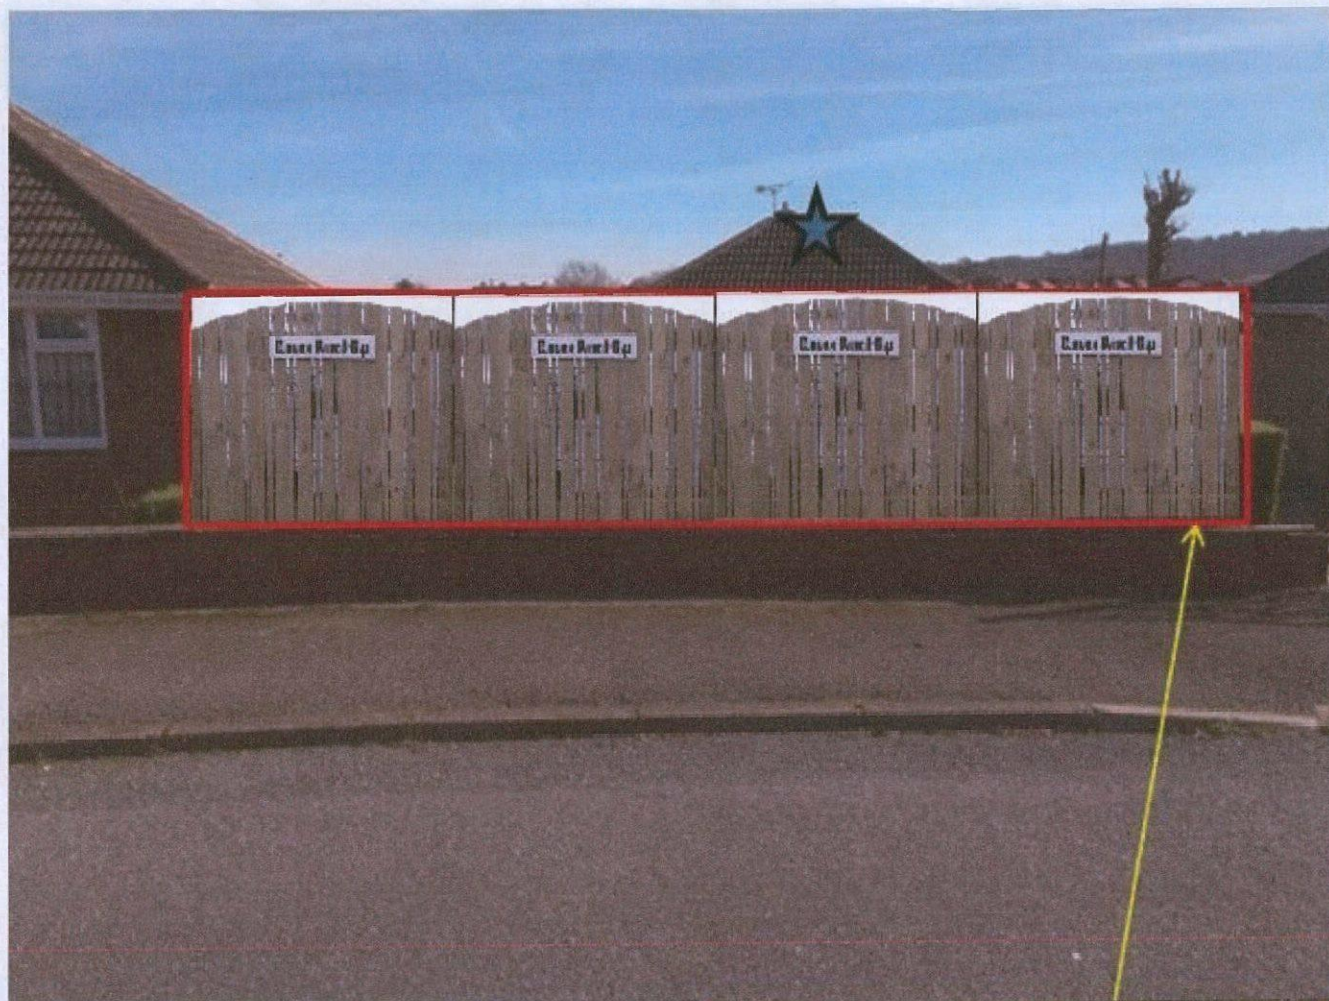

PROPOSED FENCE OUTLINE

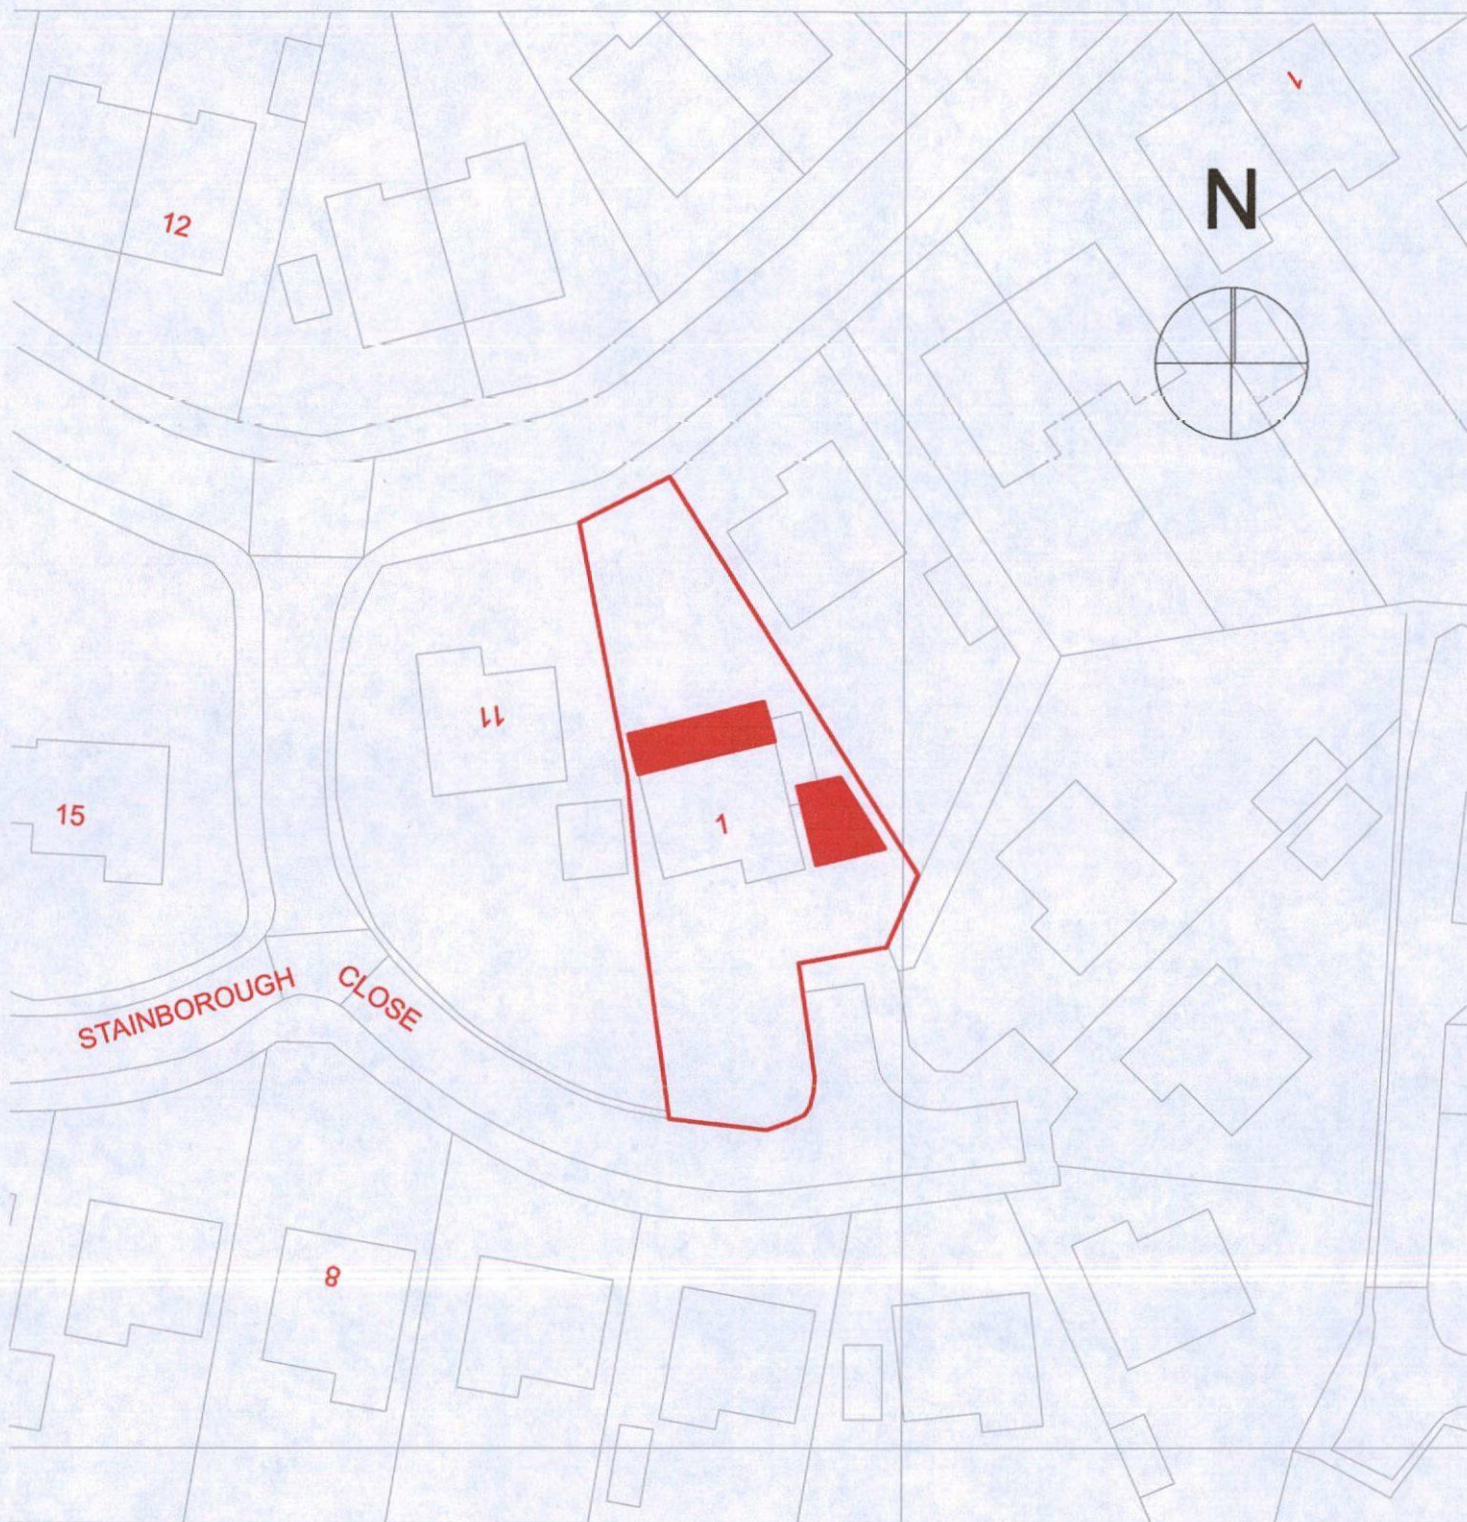

Ground Floor (8)

Alan Robinson
Chartered Architect BA Dip Arch RIBA, BSc (Hons)PM
2 Gawber Road, Barnsley S75 2AF
Tel/Fax 01226 286066 Mob 07947808933


Client **Mr Moss**

Project: Proposed Single storey
Extension and Garage at
1 Stainborough Close, Dodworth, barnsley

Drawing Name **Site Plan**

Drawing Scale: 1/500

Rev: #Rev:

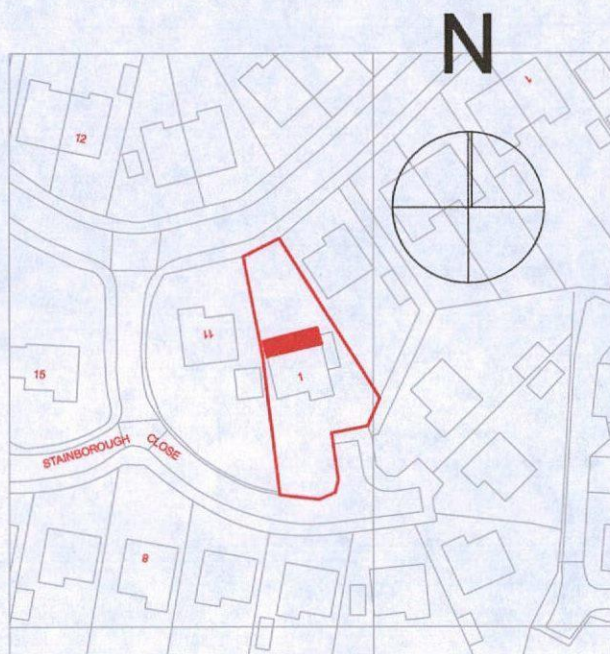

Ground Floor (8)

1:1250

Alan Robinson
Chartered Architect BA Dip Arch RIBA, BSc (Hons)PM
2 Gawber Road, Barnsley S75 2AF
Tel/Fax 01226 286066 Mob 07947808933

Client **Mr S Moss**

Project: **Proposed Single Storey Extension and Garage
at 1 Stainborough Close, Dodworth, Barnsley**

Drawing Name **Site Plan**

Drawing Scale: 1/1250

Rev: #Rev: