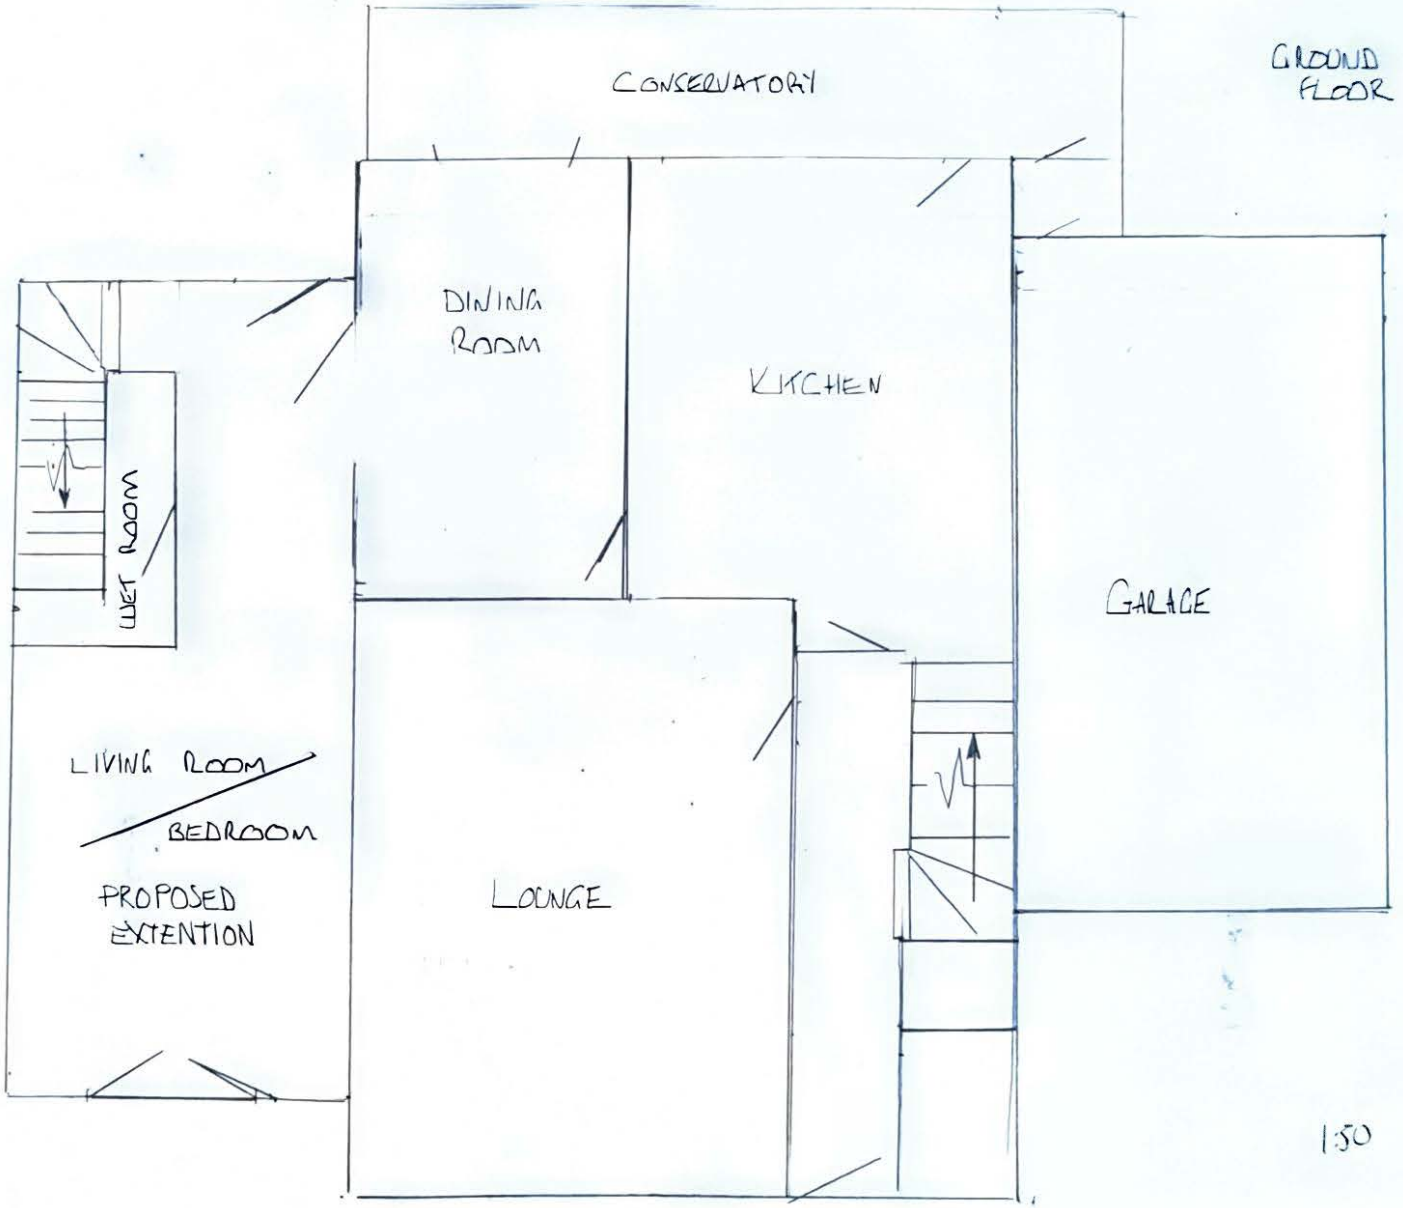

CONSERVATORY
GROUND FLOOR
DINING ROOM
KITCHEN
GARAGE
WET ROOM
LIVING ROOM
BEDROOM
PROPOSED EXTENTION
LOUNGE
1:50