

Notes

Revisions

Rev	Date	Description
-----	------	-------------

BUILDING MANAGEMENT SERVICES LTD

Huddersfield Road
Elland, West Yorkshire
HX5 9BW
TELEPHONE : ELLAND (01422) 371616
FAX No : (01422) 376717
email : mail@bmselland.com

Building
Management
Services

Client

C . D . P . LTD

Project
INDUSTRIAL UNIT .1.
COAL ROAD, SEACROFT
LEEDS
(SHEET 3 OF 3)


Sheet

SUB-STATION ROOF DETAILS

Drawn DCH	Date 2.8.17
--------------	----------------


Scale 1:5 @ A2	Status
-------------------	--------

Drawing No. M3016-WD-25	Revision Sht3
----------------------------	------------------

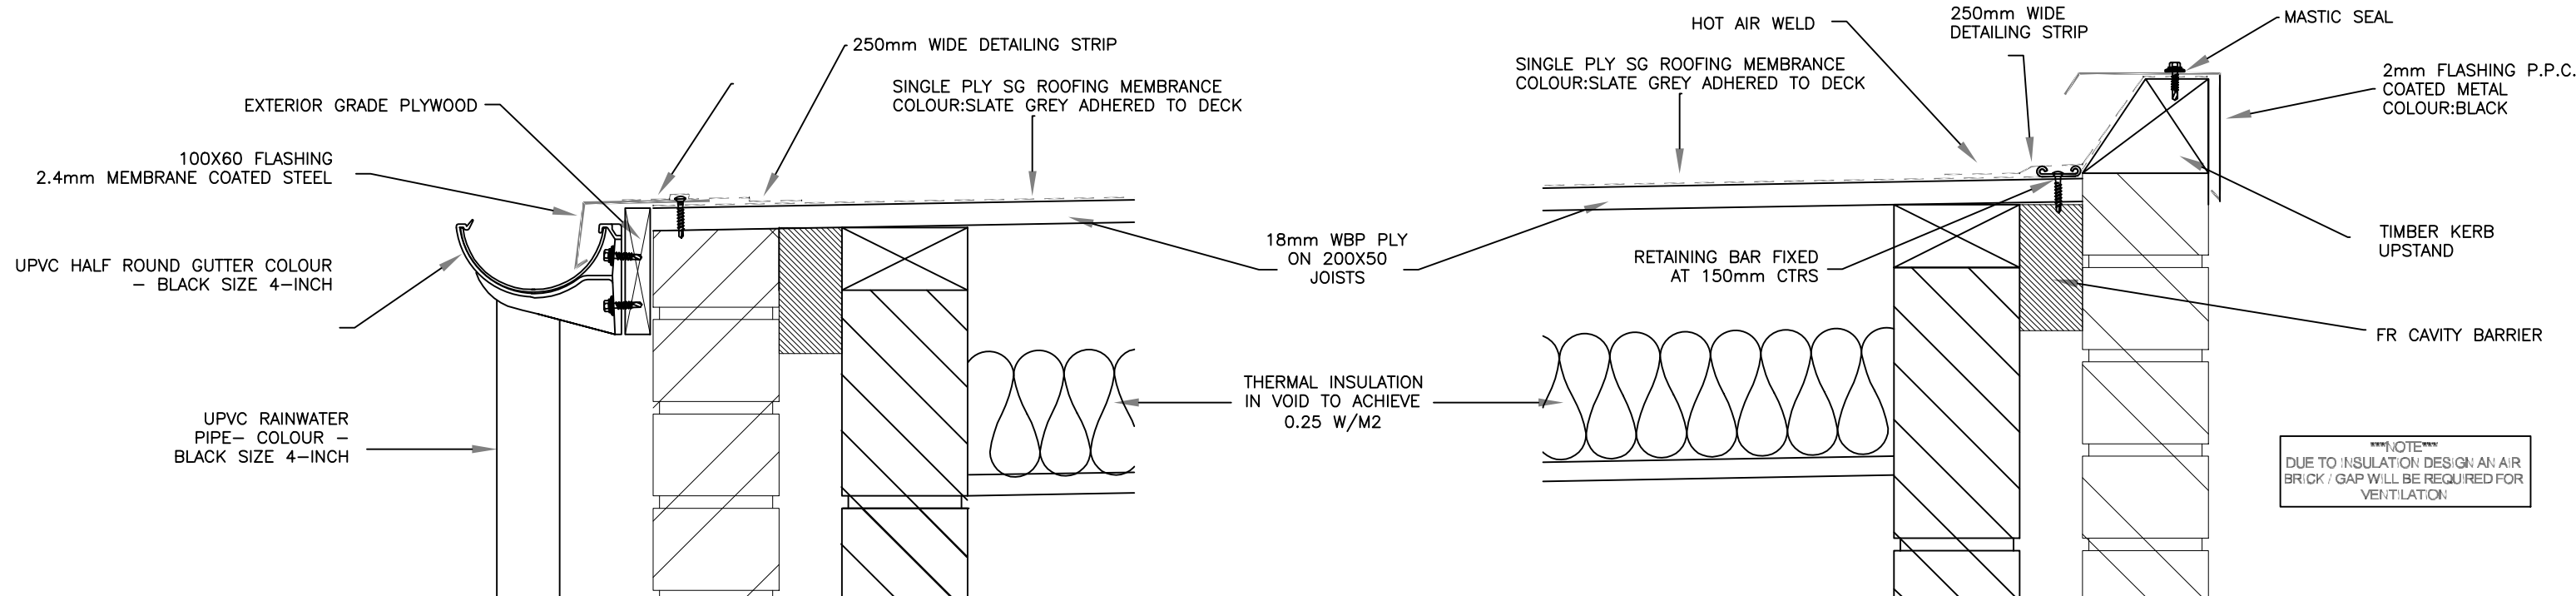

DETAIL 01 (EAVES)

DETAIL 02 (APEX)

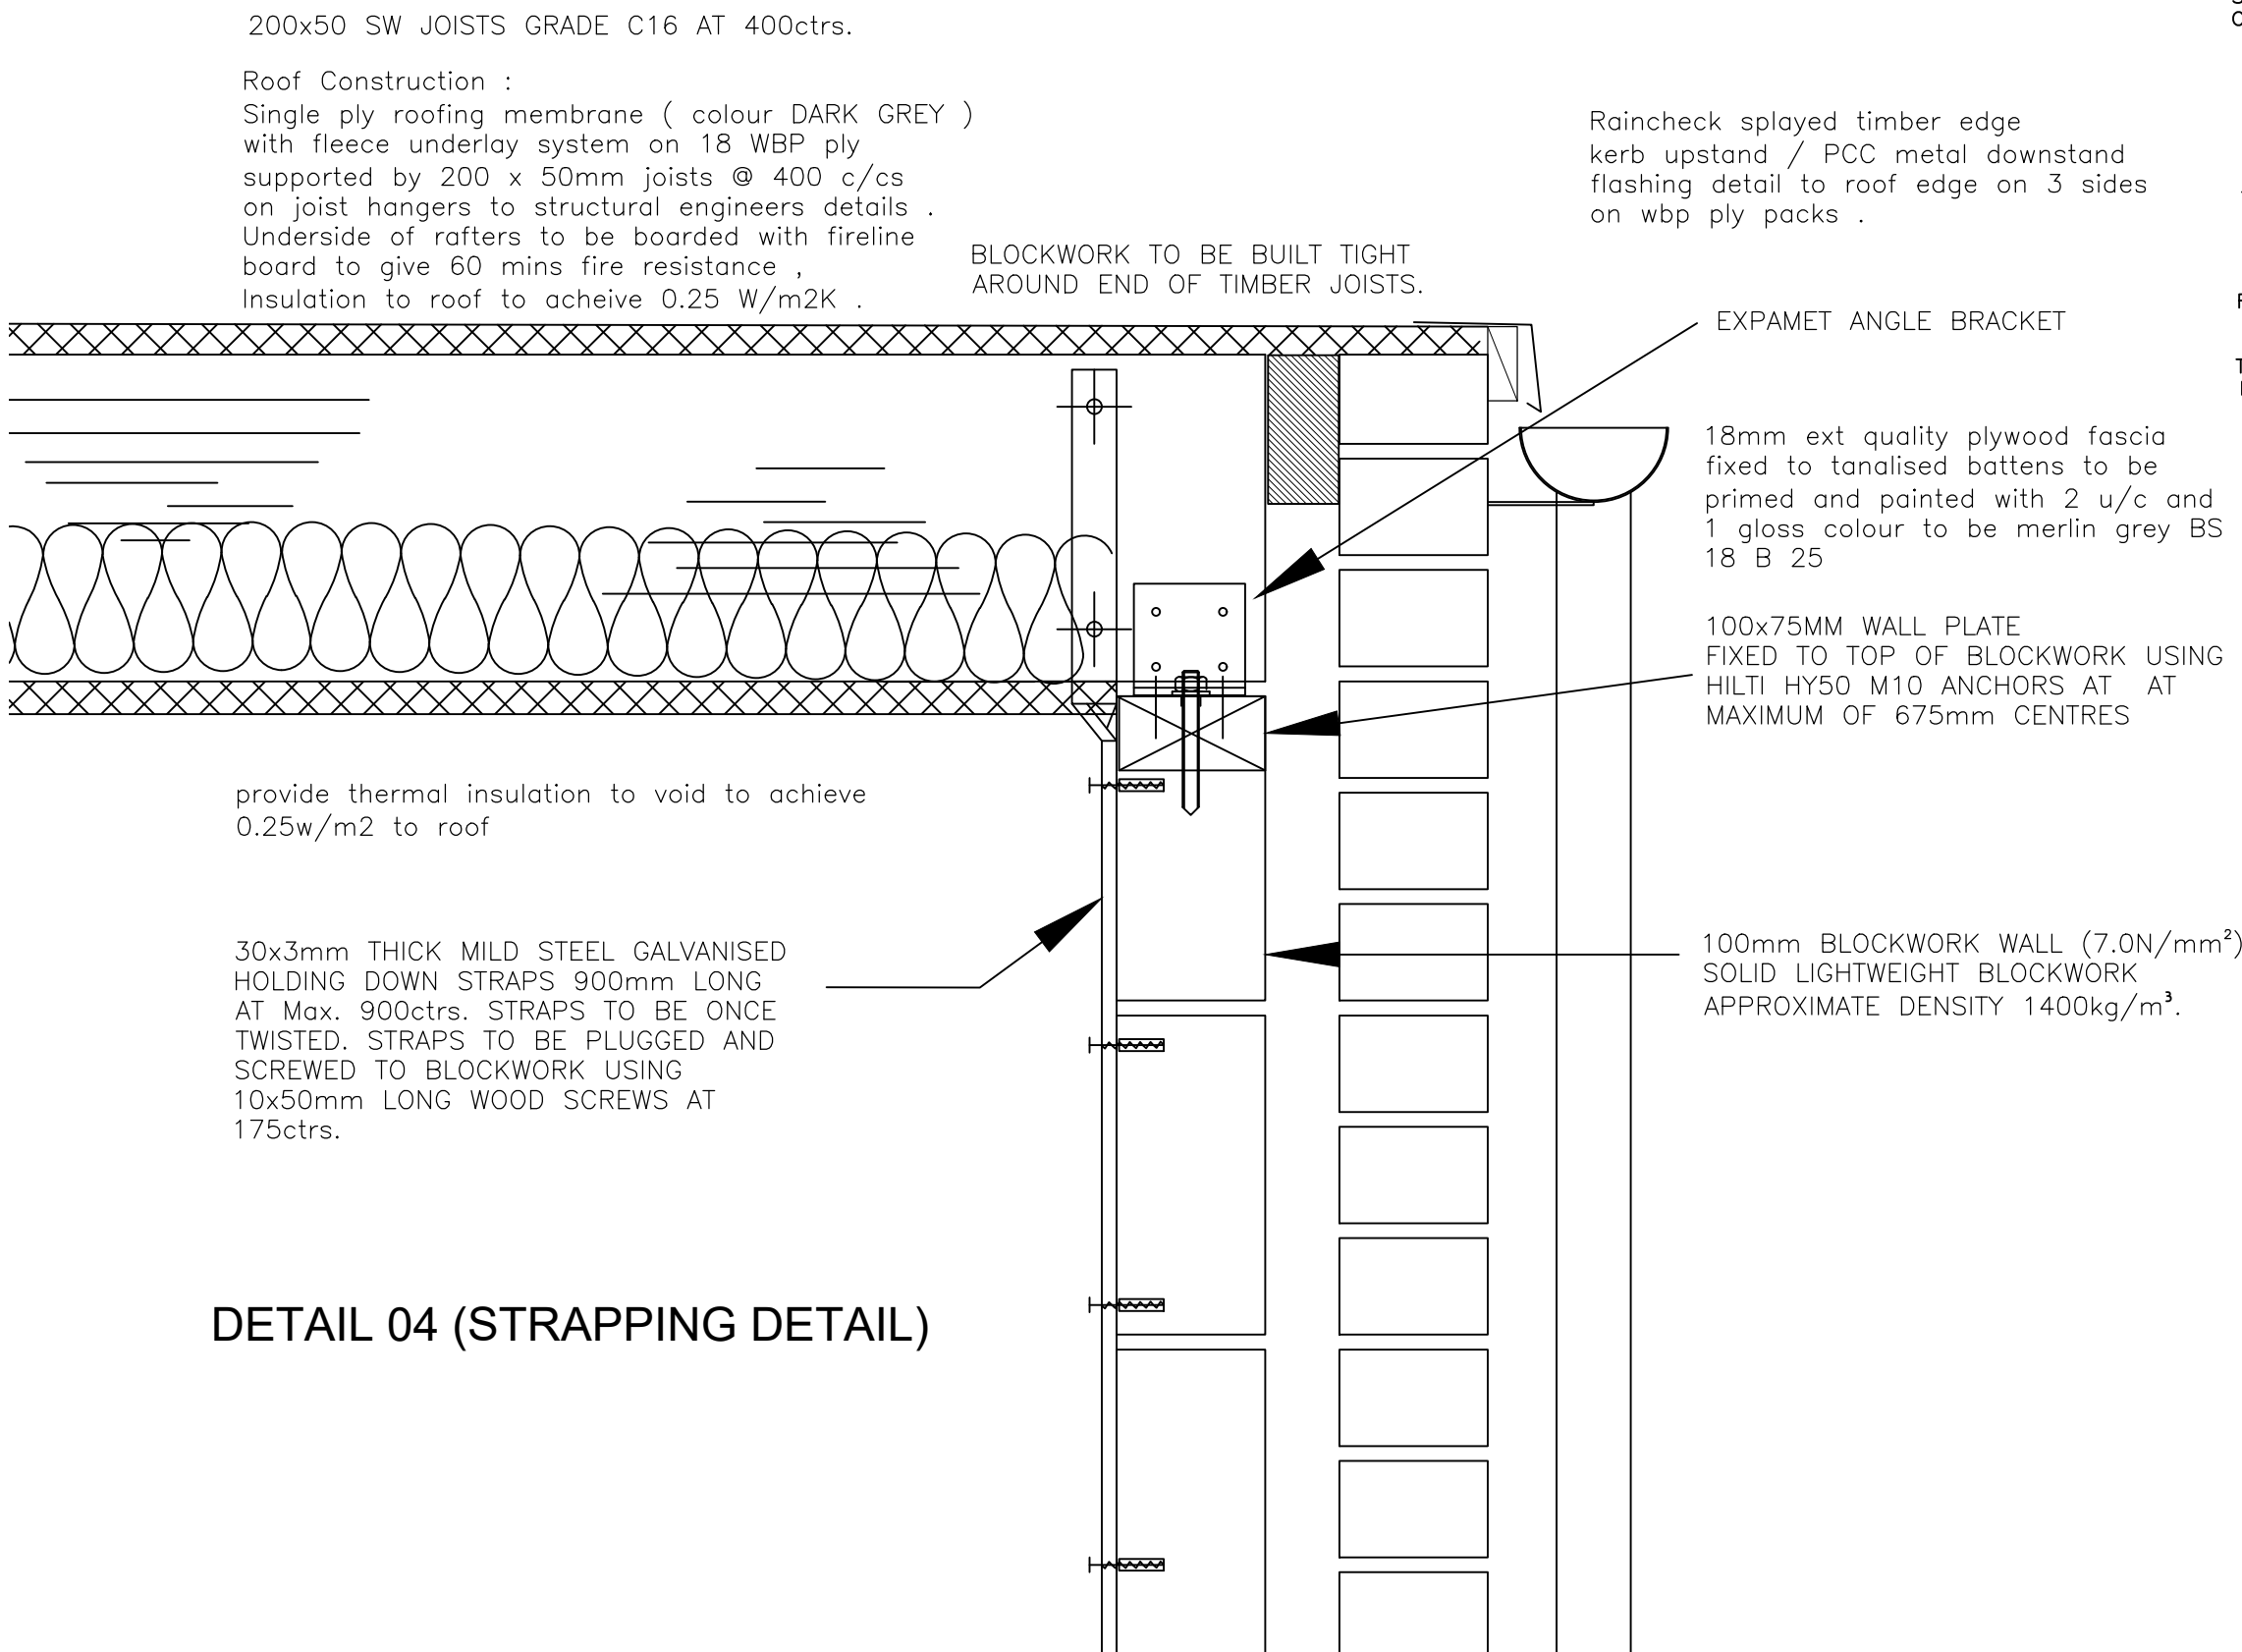

DETAIL 04 (STRAPPING DETAIL)

DETAIL 03 (VERGE)