

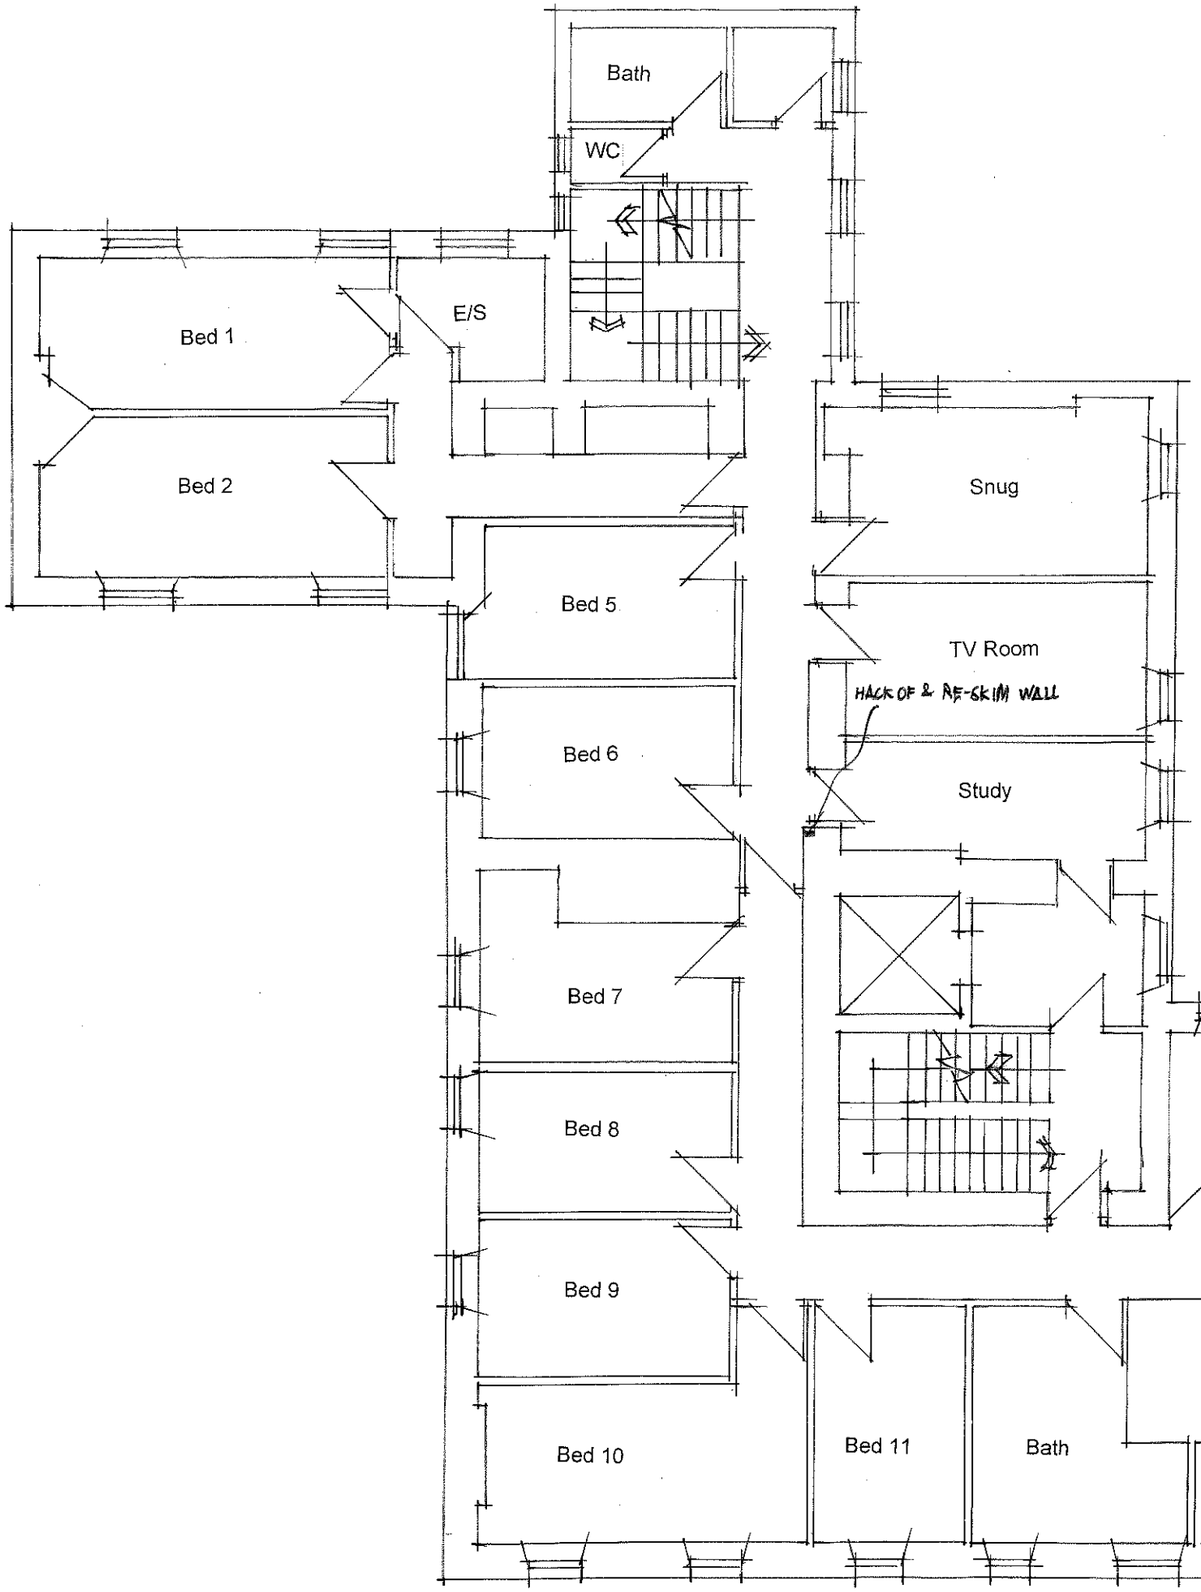


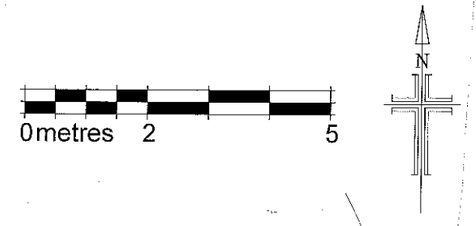

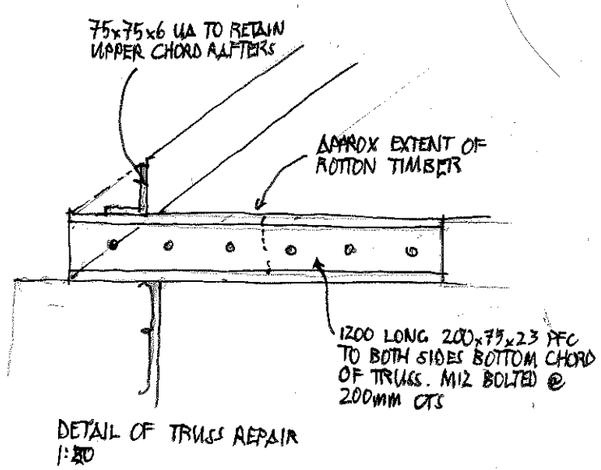

Drawing
FF AS PROPOSED

Scale 1:100 | Drawn ADL | Checked SMC | Date Oct-12

Status
Survey

Project No. 4818 | Drawing No. (P) 15 | Rev. A

Client/ Project
MR G COOLEY
THURNSCOE HALL, HIGH STREET,
BARNSLEY S63 0JS

THURNSCOE HALL

Rev	By	Date	Revision Note

Pearce Bottomley architects

Pearce Bottomley LLP
Roman Ridge, Main Street,
Aberford, Leeds LS25 3AW
T: 0113 281 2000 F: 0113 281 2911
E: pbp@pbarchitects.co.uk
www.pbarchitects.co.uk

Copyright Pearce Bottomley LLP