


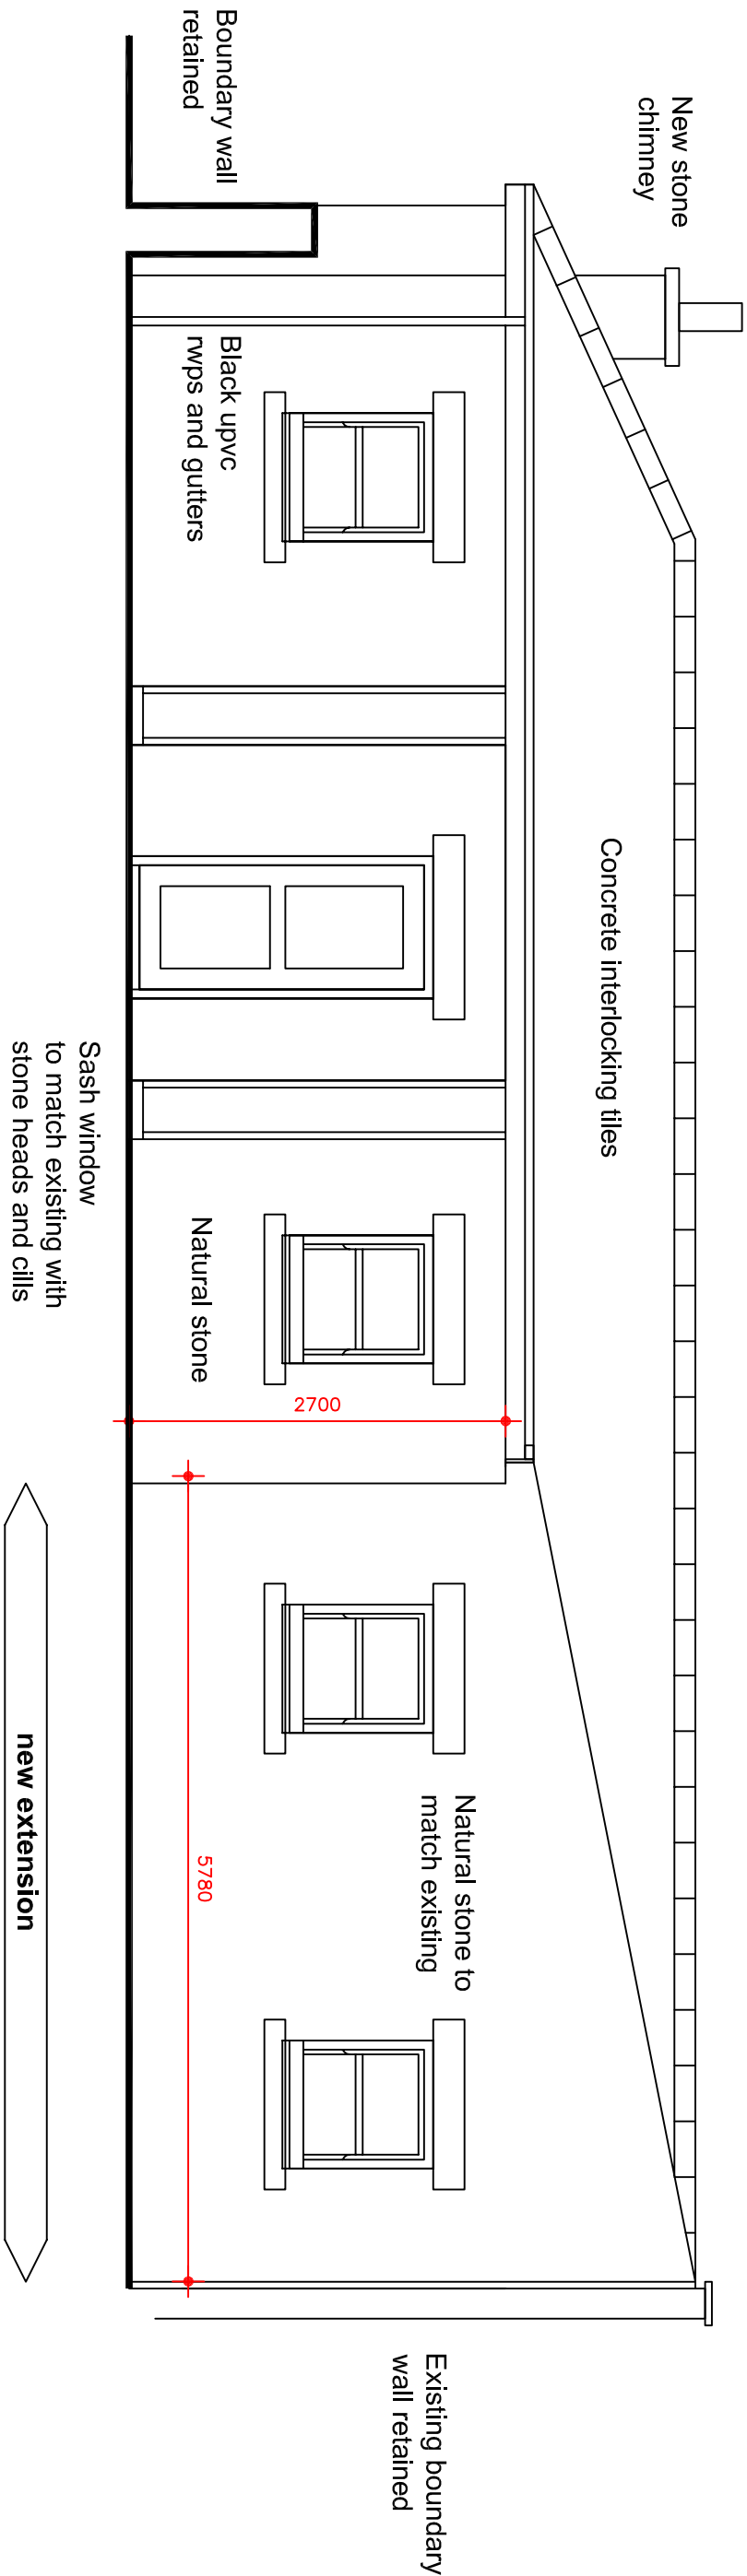

Proposed elevation

1:50

Revisions	A. Lean to roof added		19-9-14
This drawing is for planning permission only and is not a construction drawing.			
Drawing Title	PROPOSED-ELEVATION		
Job No. - Dwg No.	TN/2014/6	.	—
Client:	Terry Naylor Westfield House Farm/Brookholes Lane; Purton, Sherfield S36 9FB		
Scale.	1:50		